


**PROPOSED ALTERATIONS AND ADDITIONS.
47, ST. THOMAS AVENUE, HAYLING ISLAND, HANTS.
FOR MR & MRS SKENNERTON.**

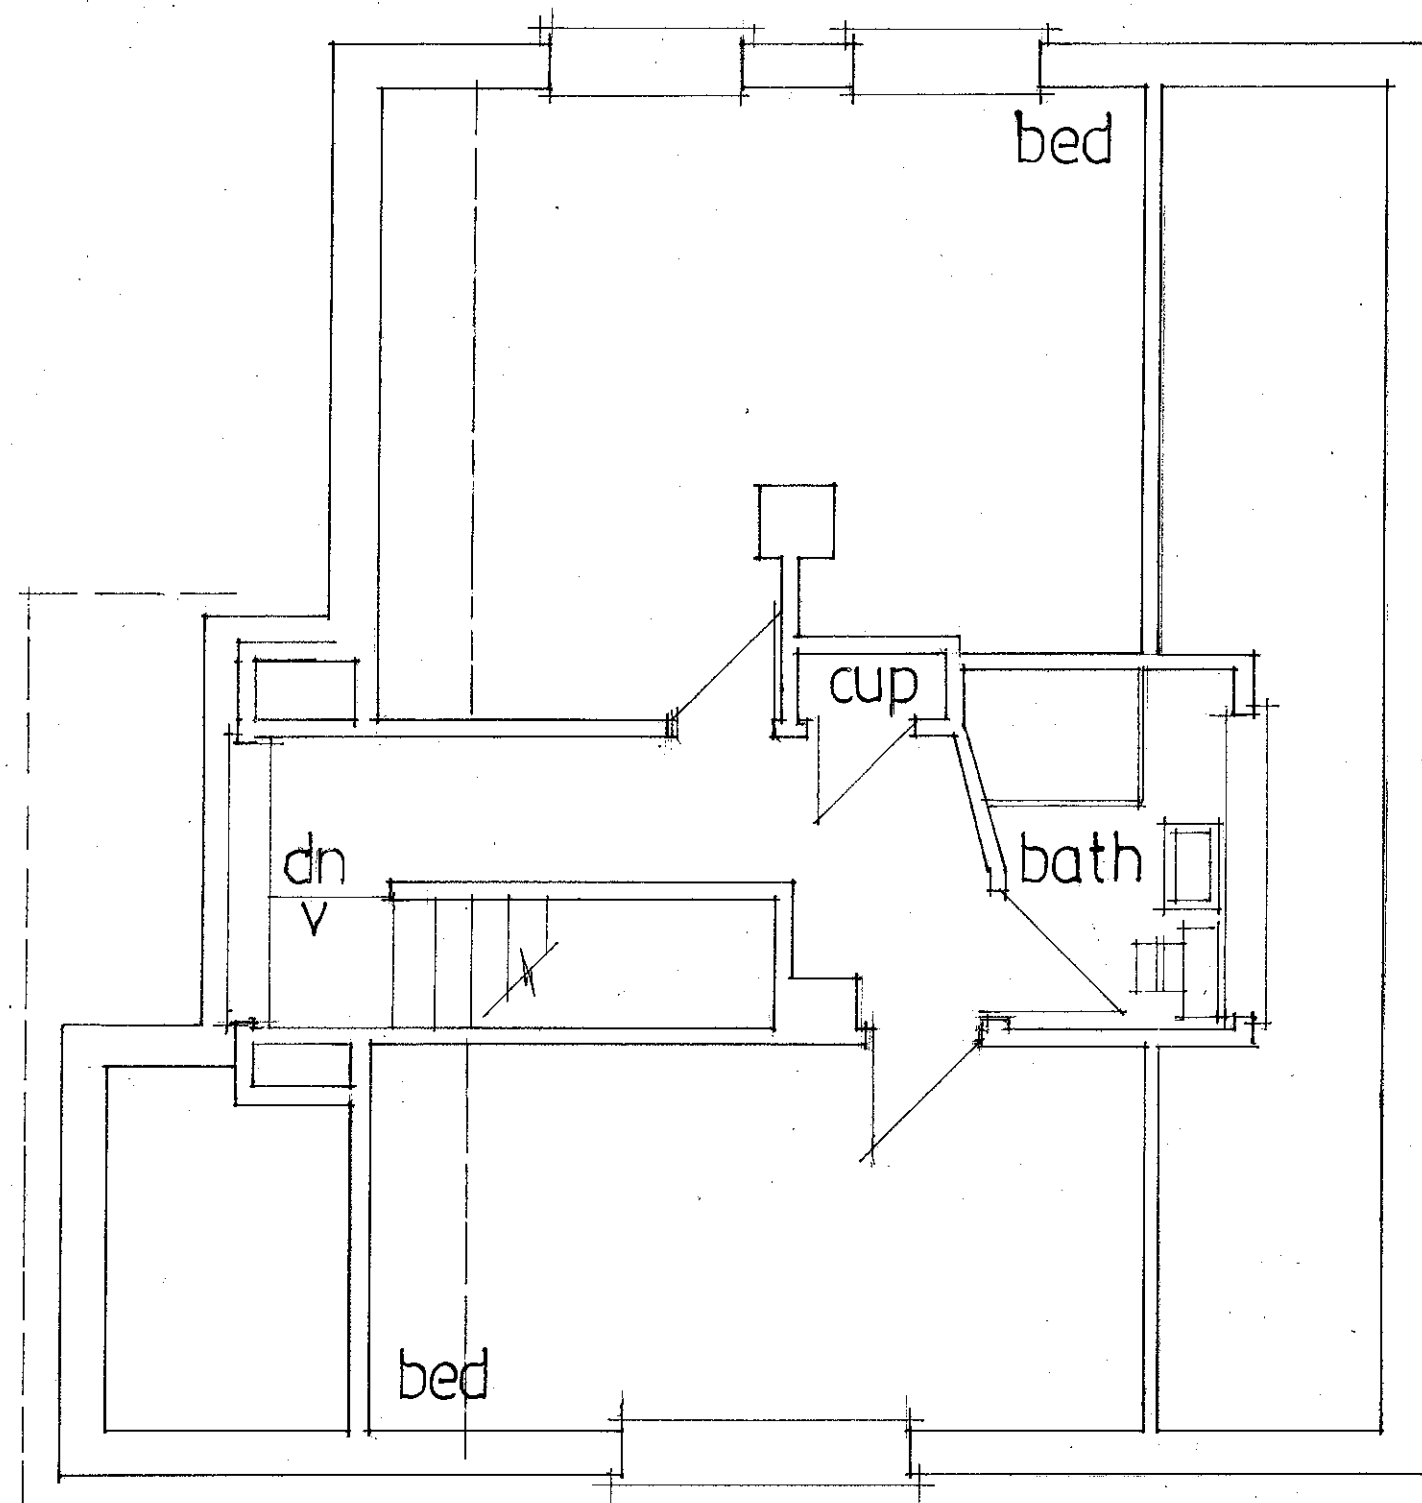

date jan 2014
scale 1:50

EXISTING LAYOUT

PETER J. WALKER MRICS
CHARTERED SURVEYOR
182 SEAFRONT, HAYLING ISLAND, HANTS
PO11 9 AN

TEL: 02392 467571