

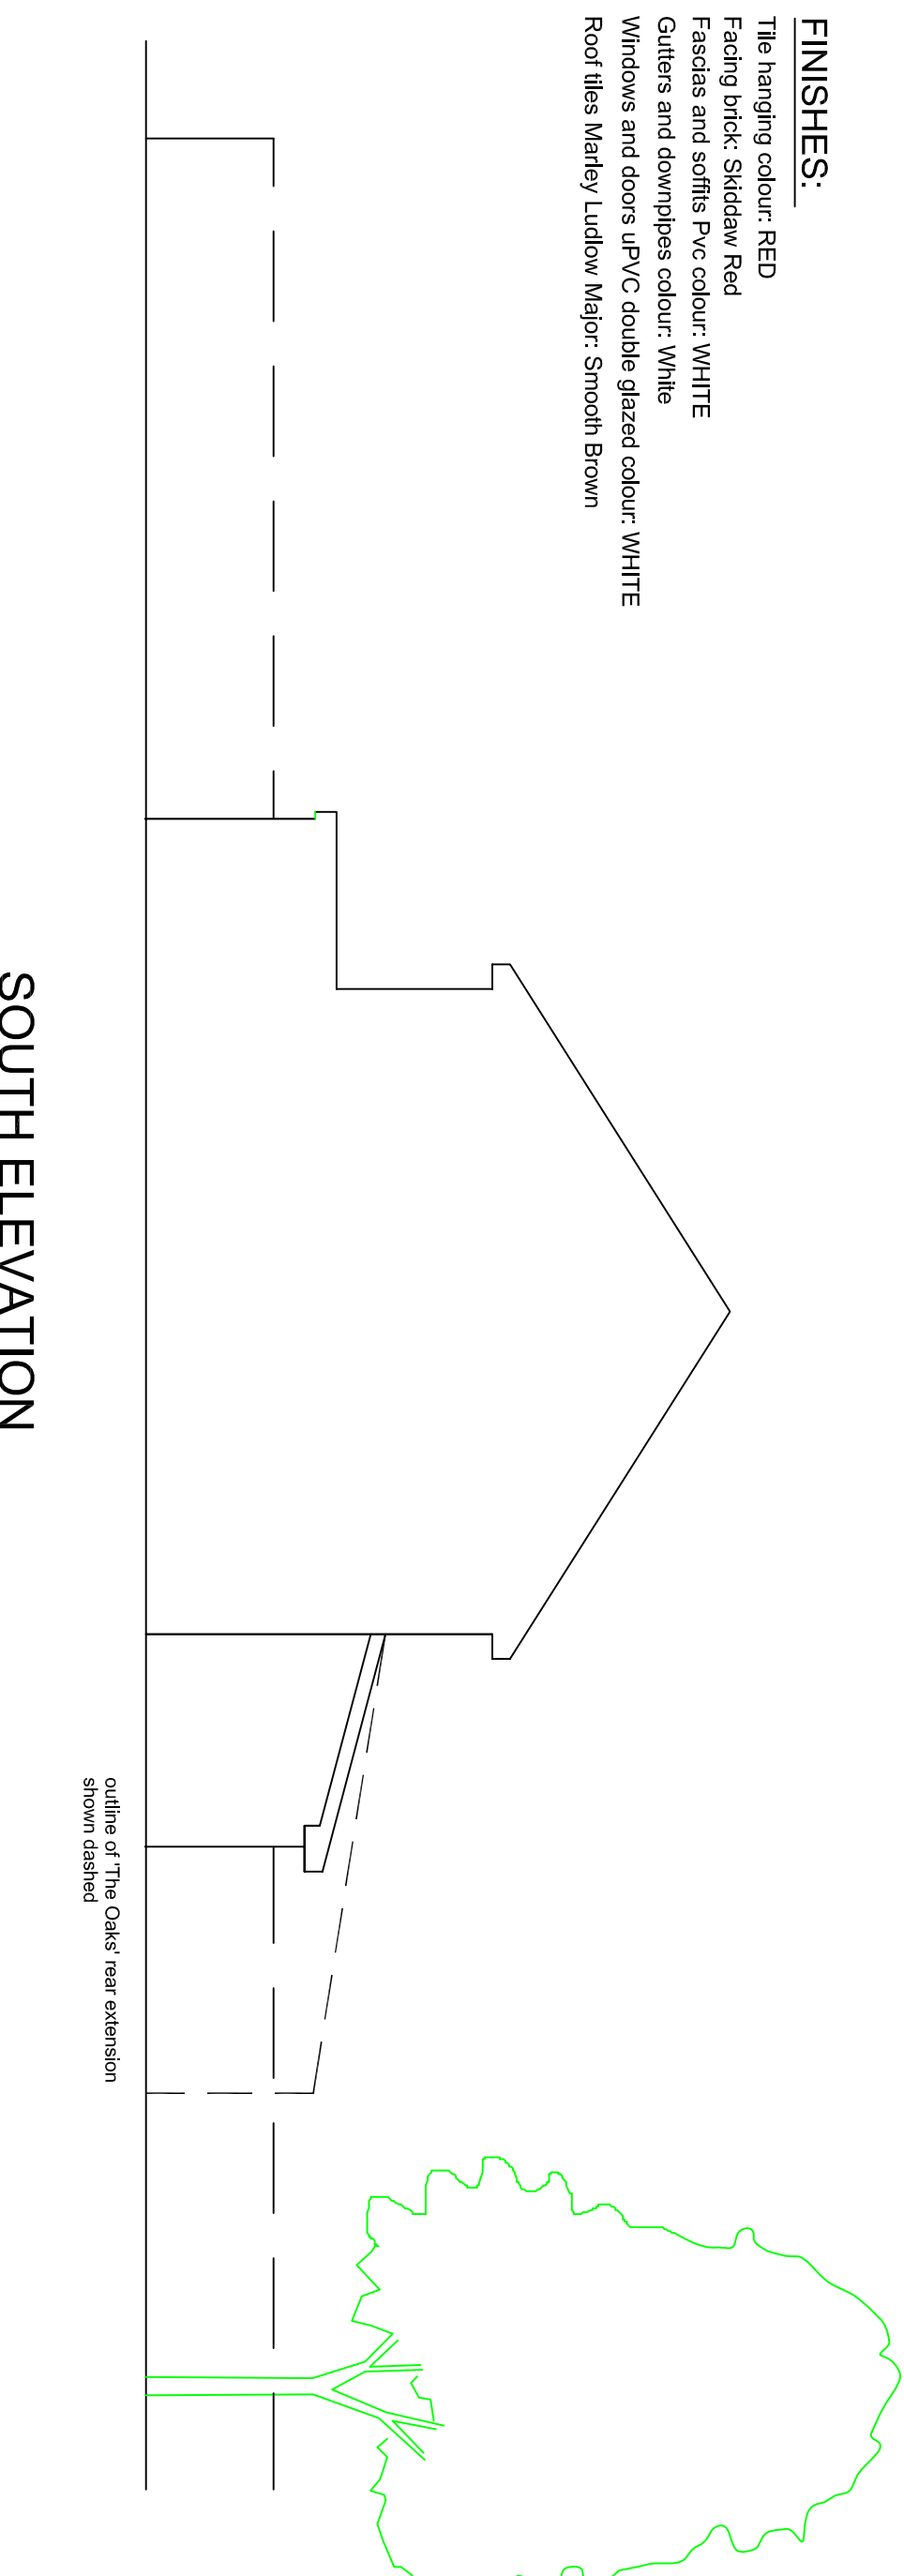
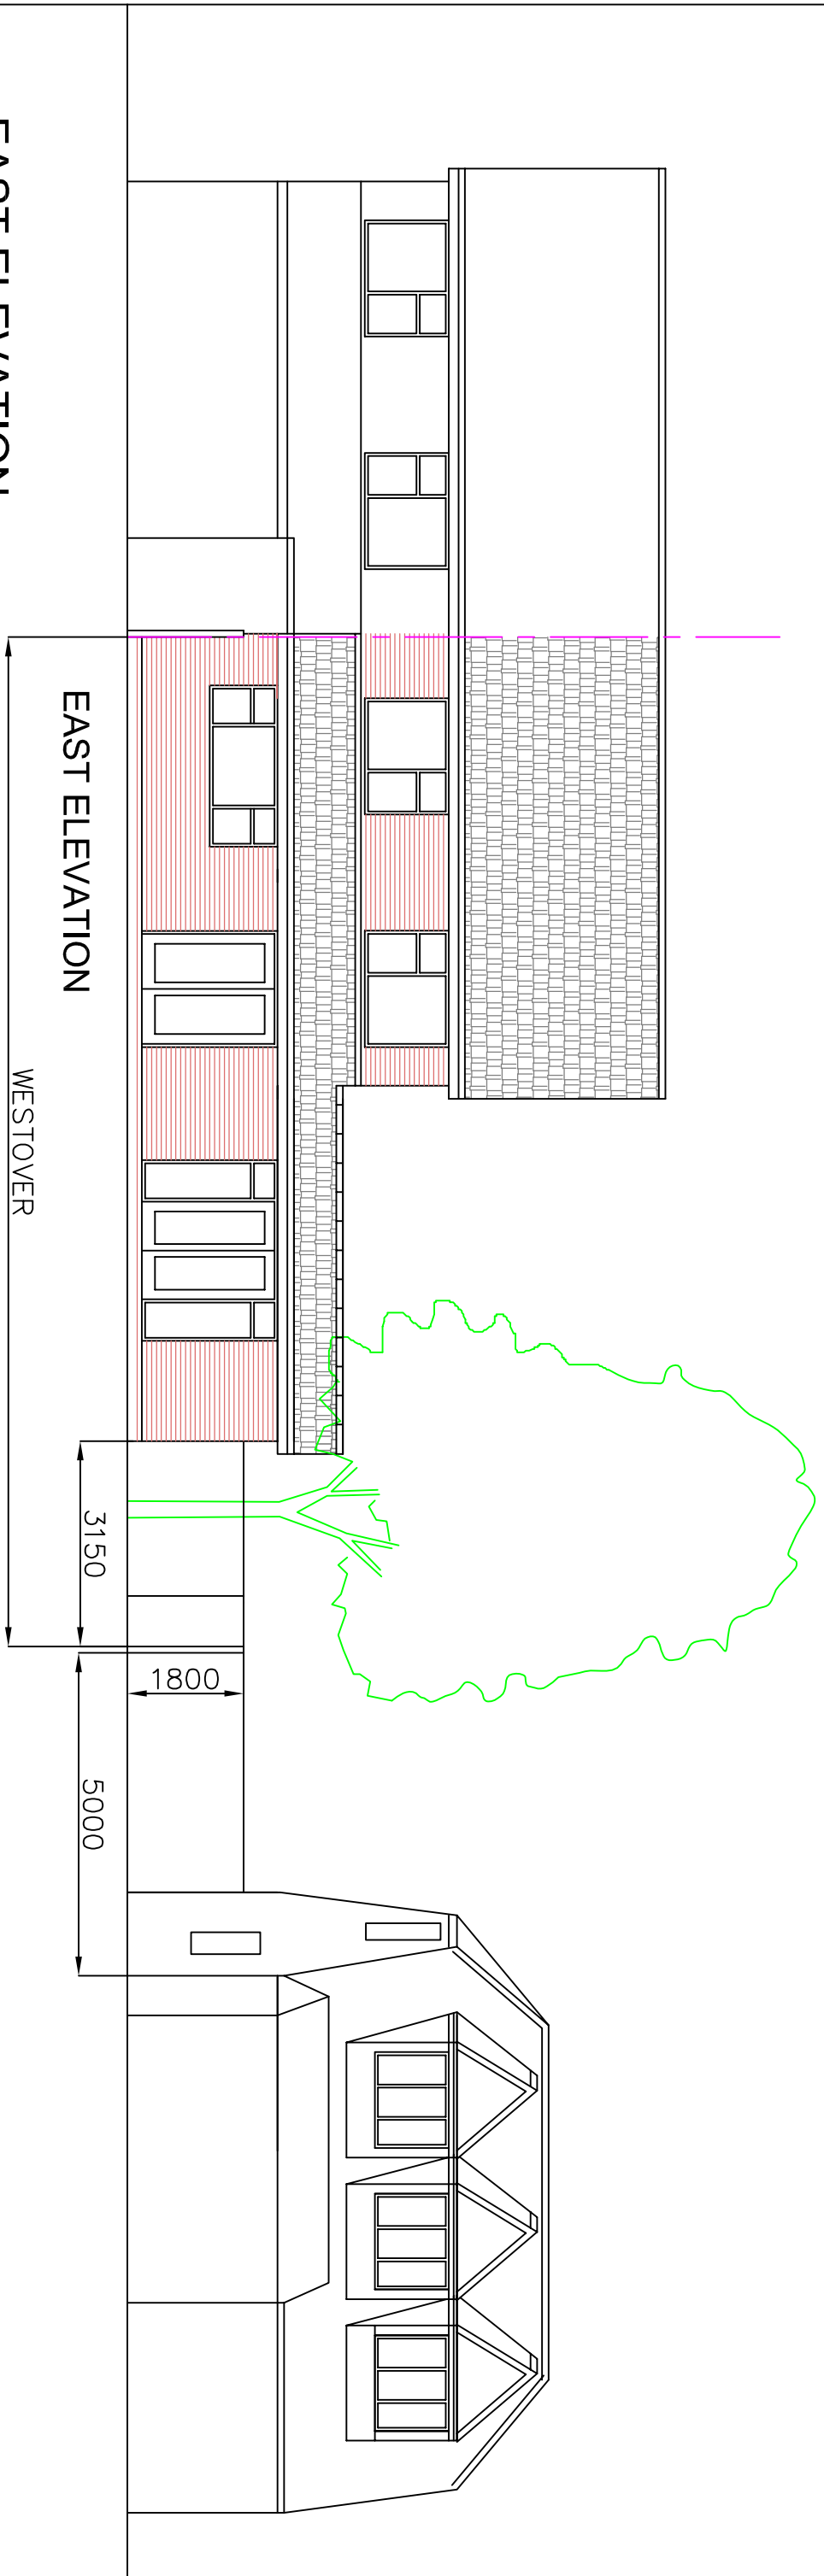
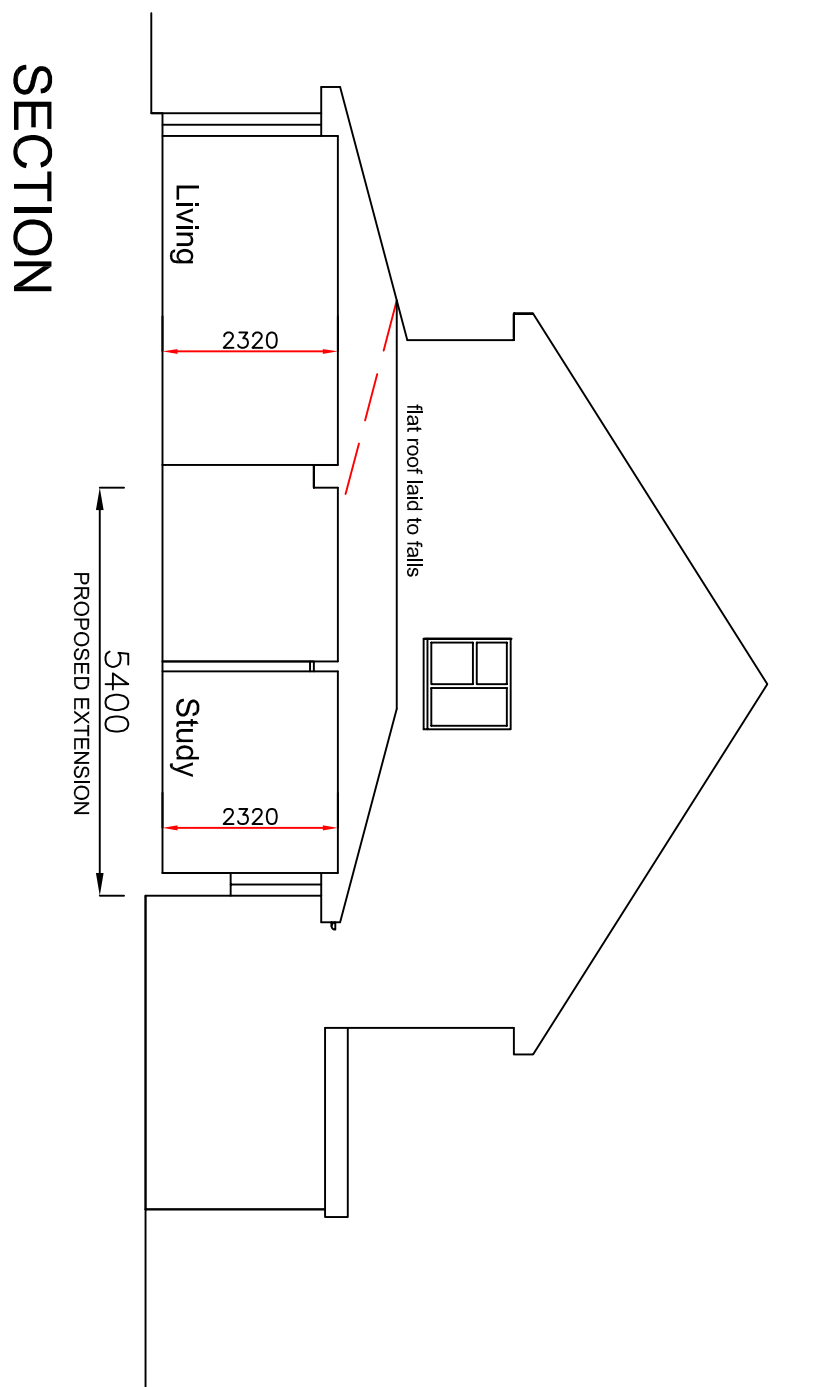
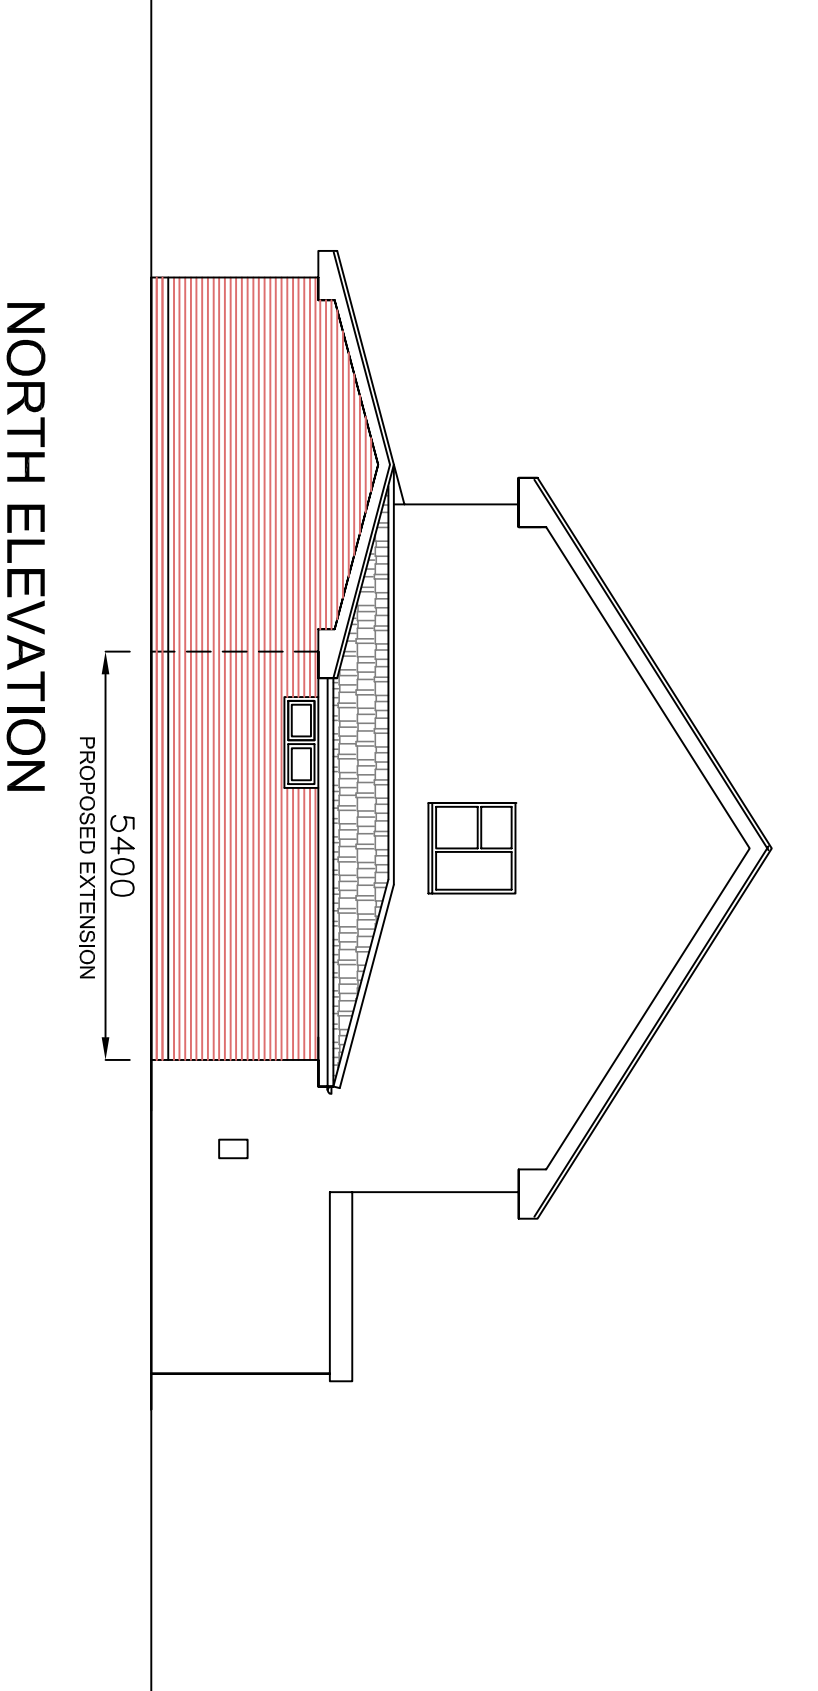
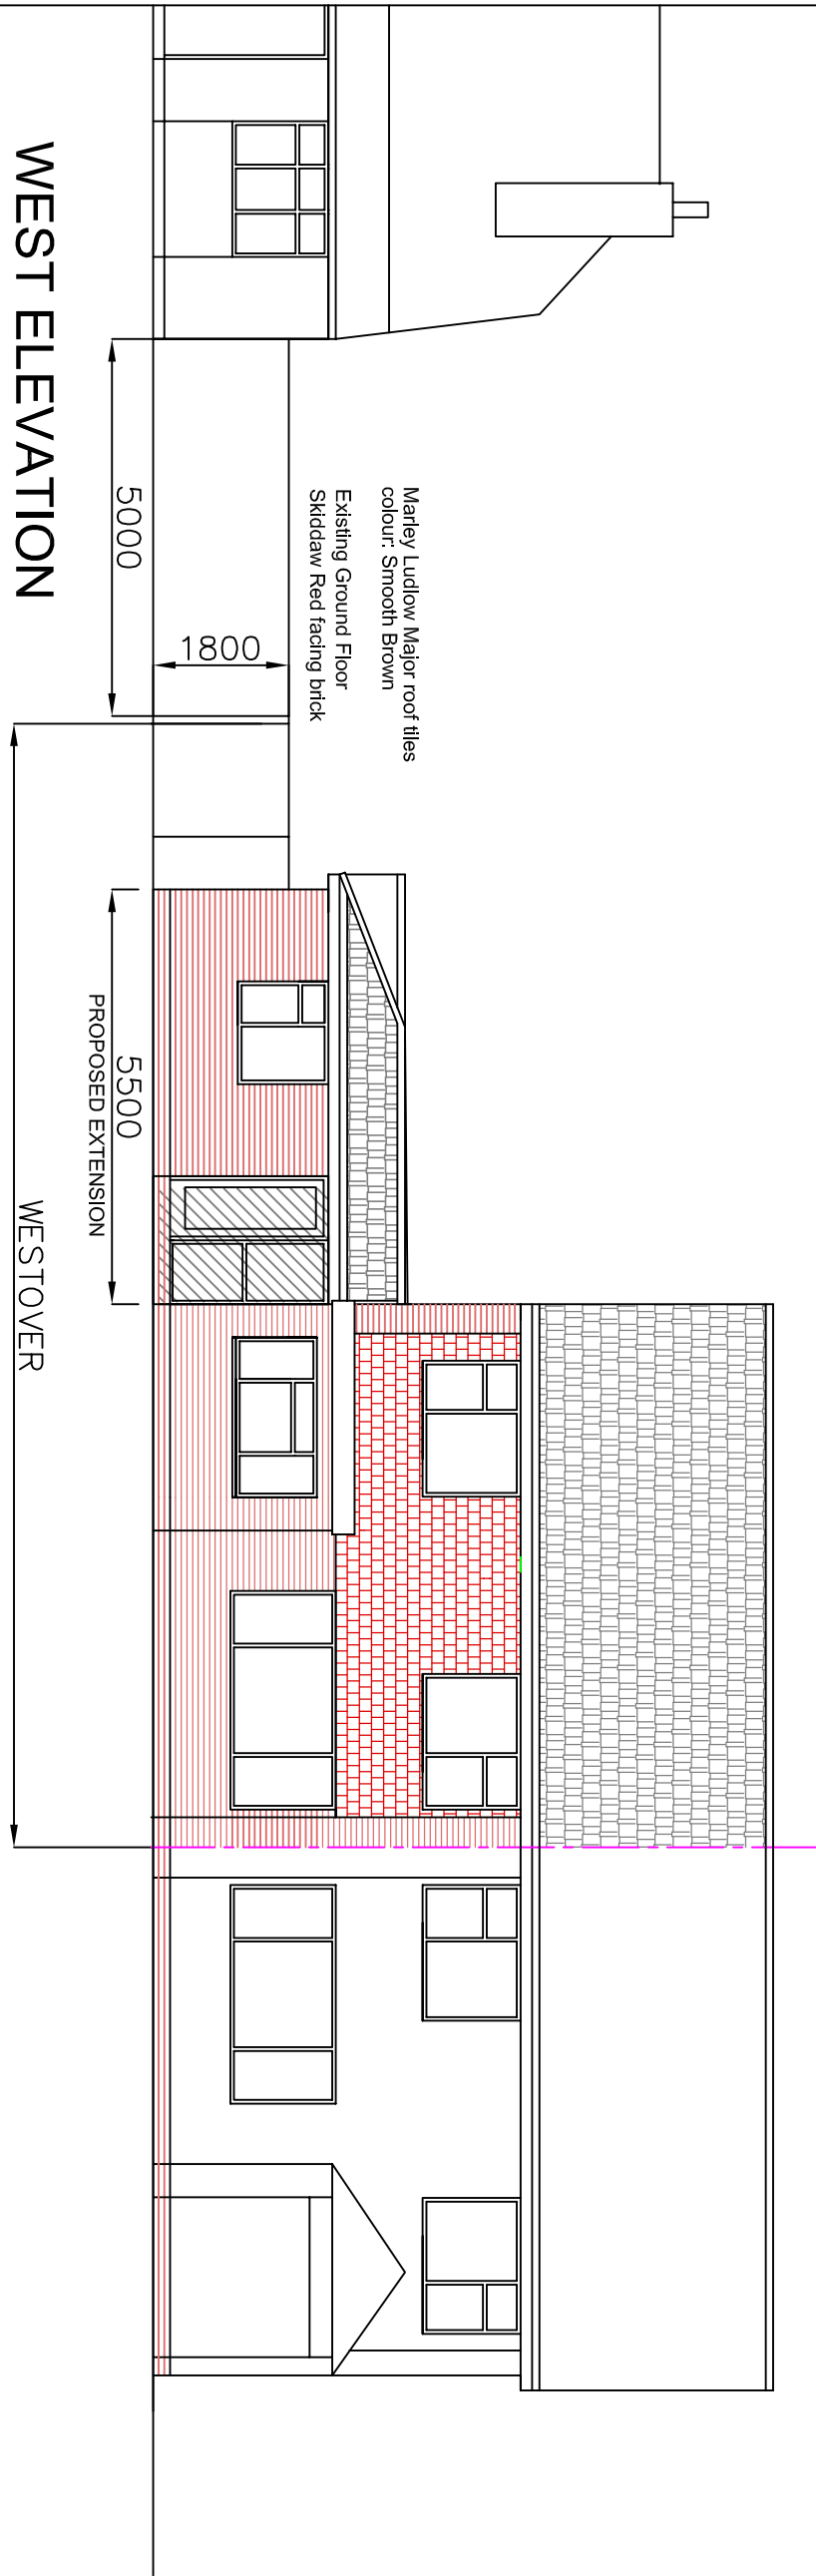
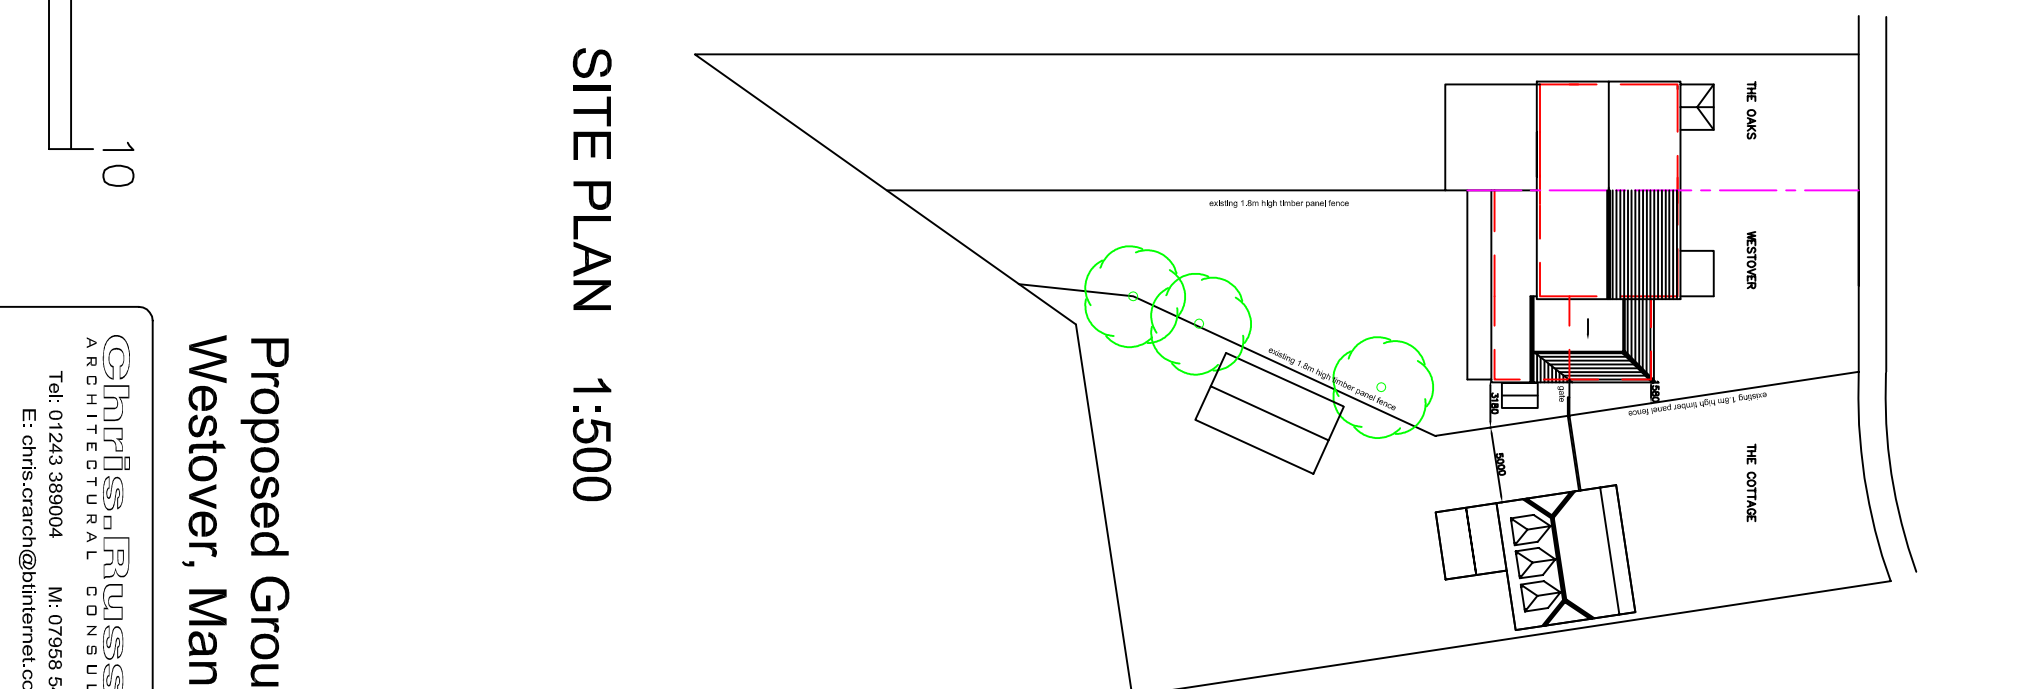


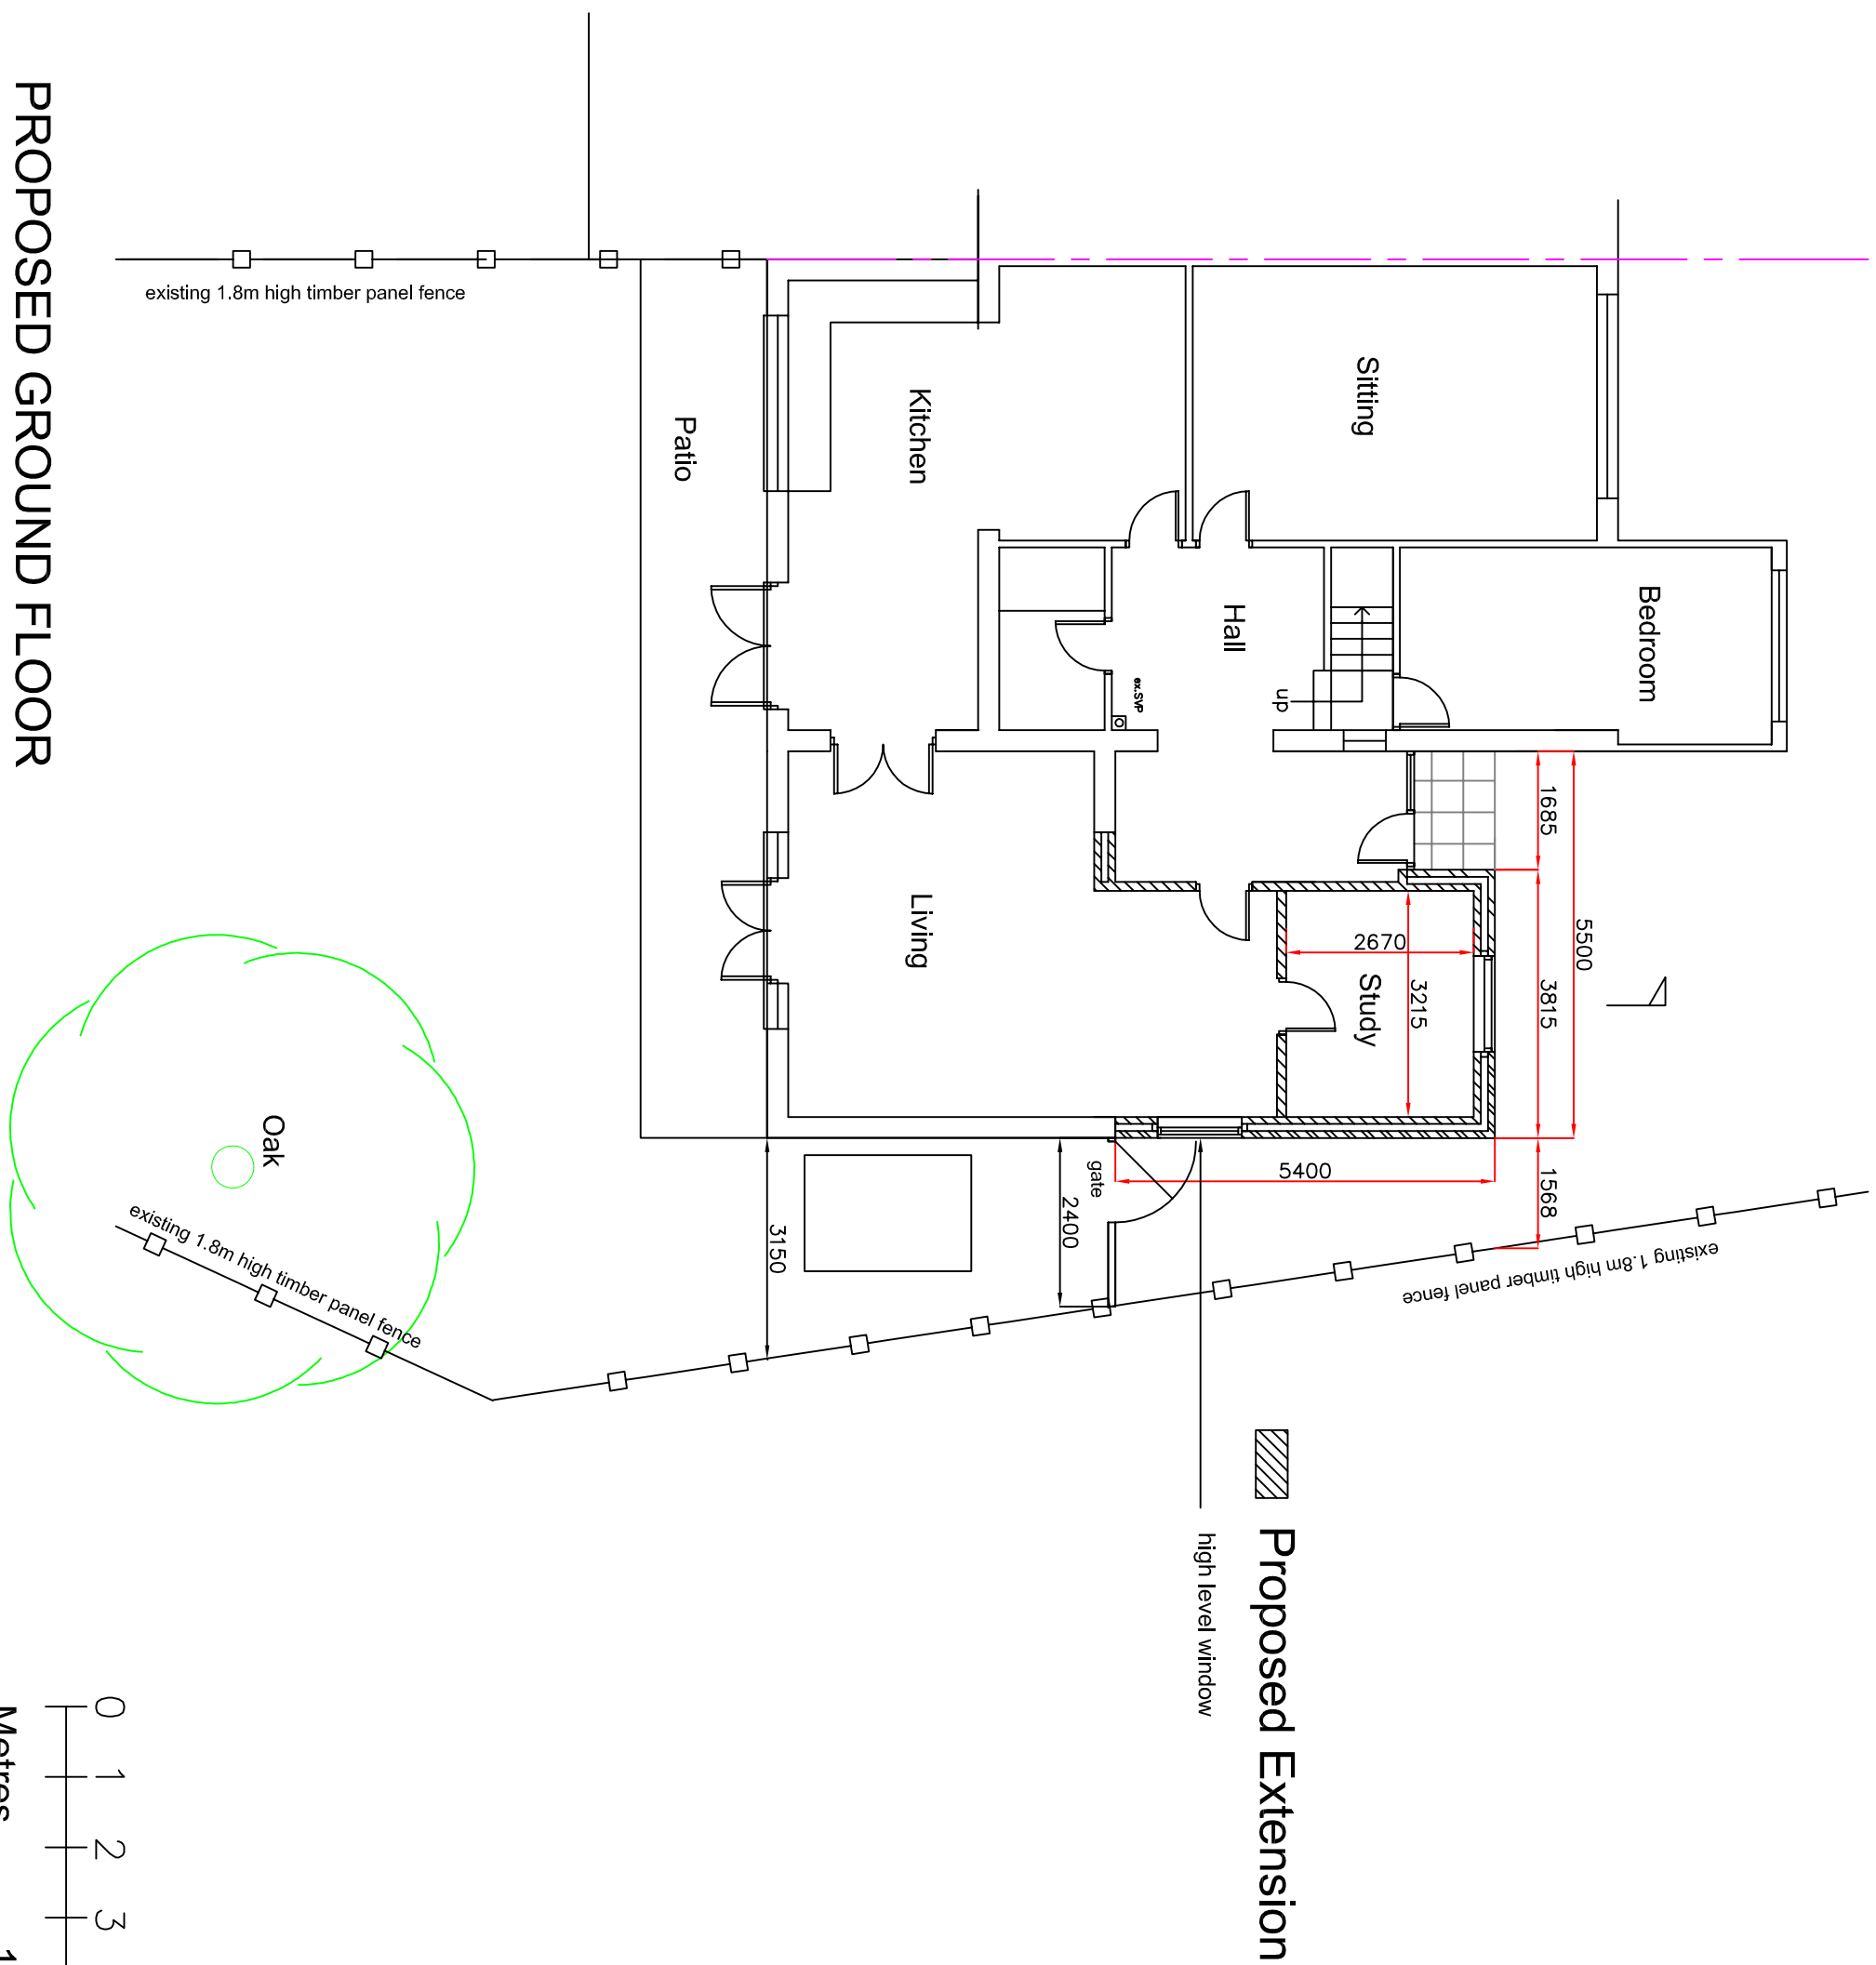

FINISHES:
Tile hanging colour: RED
Facing brick: Shaddaw Red
Fascias and soffits PVC colour: WHITE
Gutters and downpipes colour: White
Windows and doors UPVC double glazed colour: WHITE
Roof tiles Marley Ludlow Major: Smooth Brown

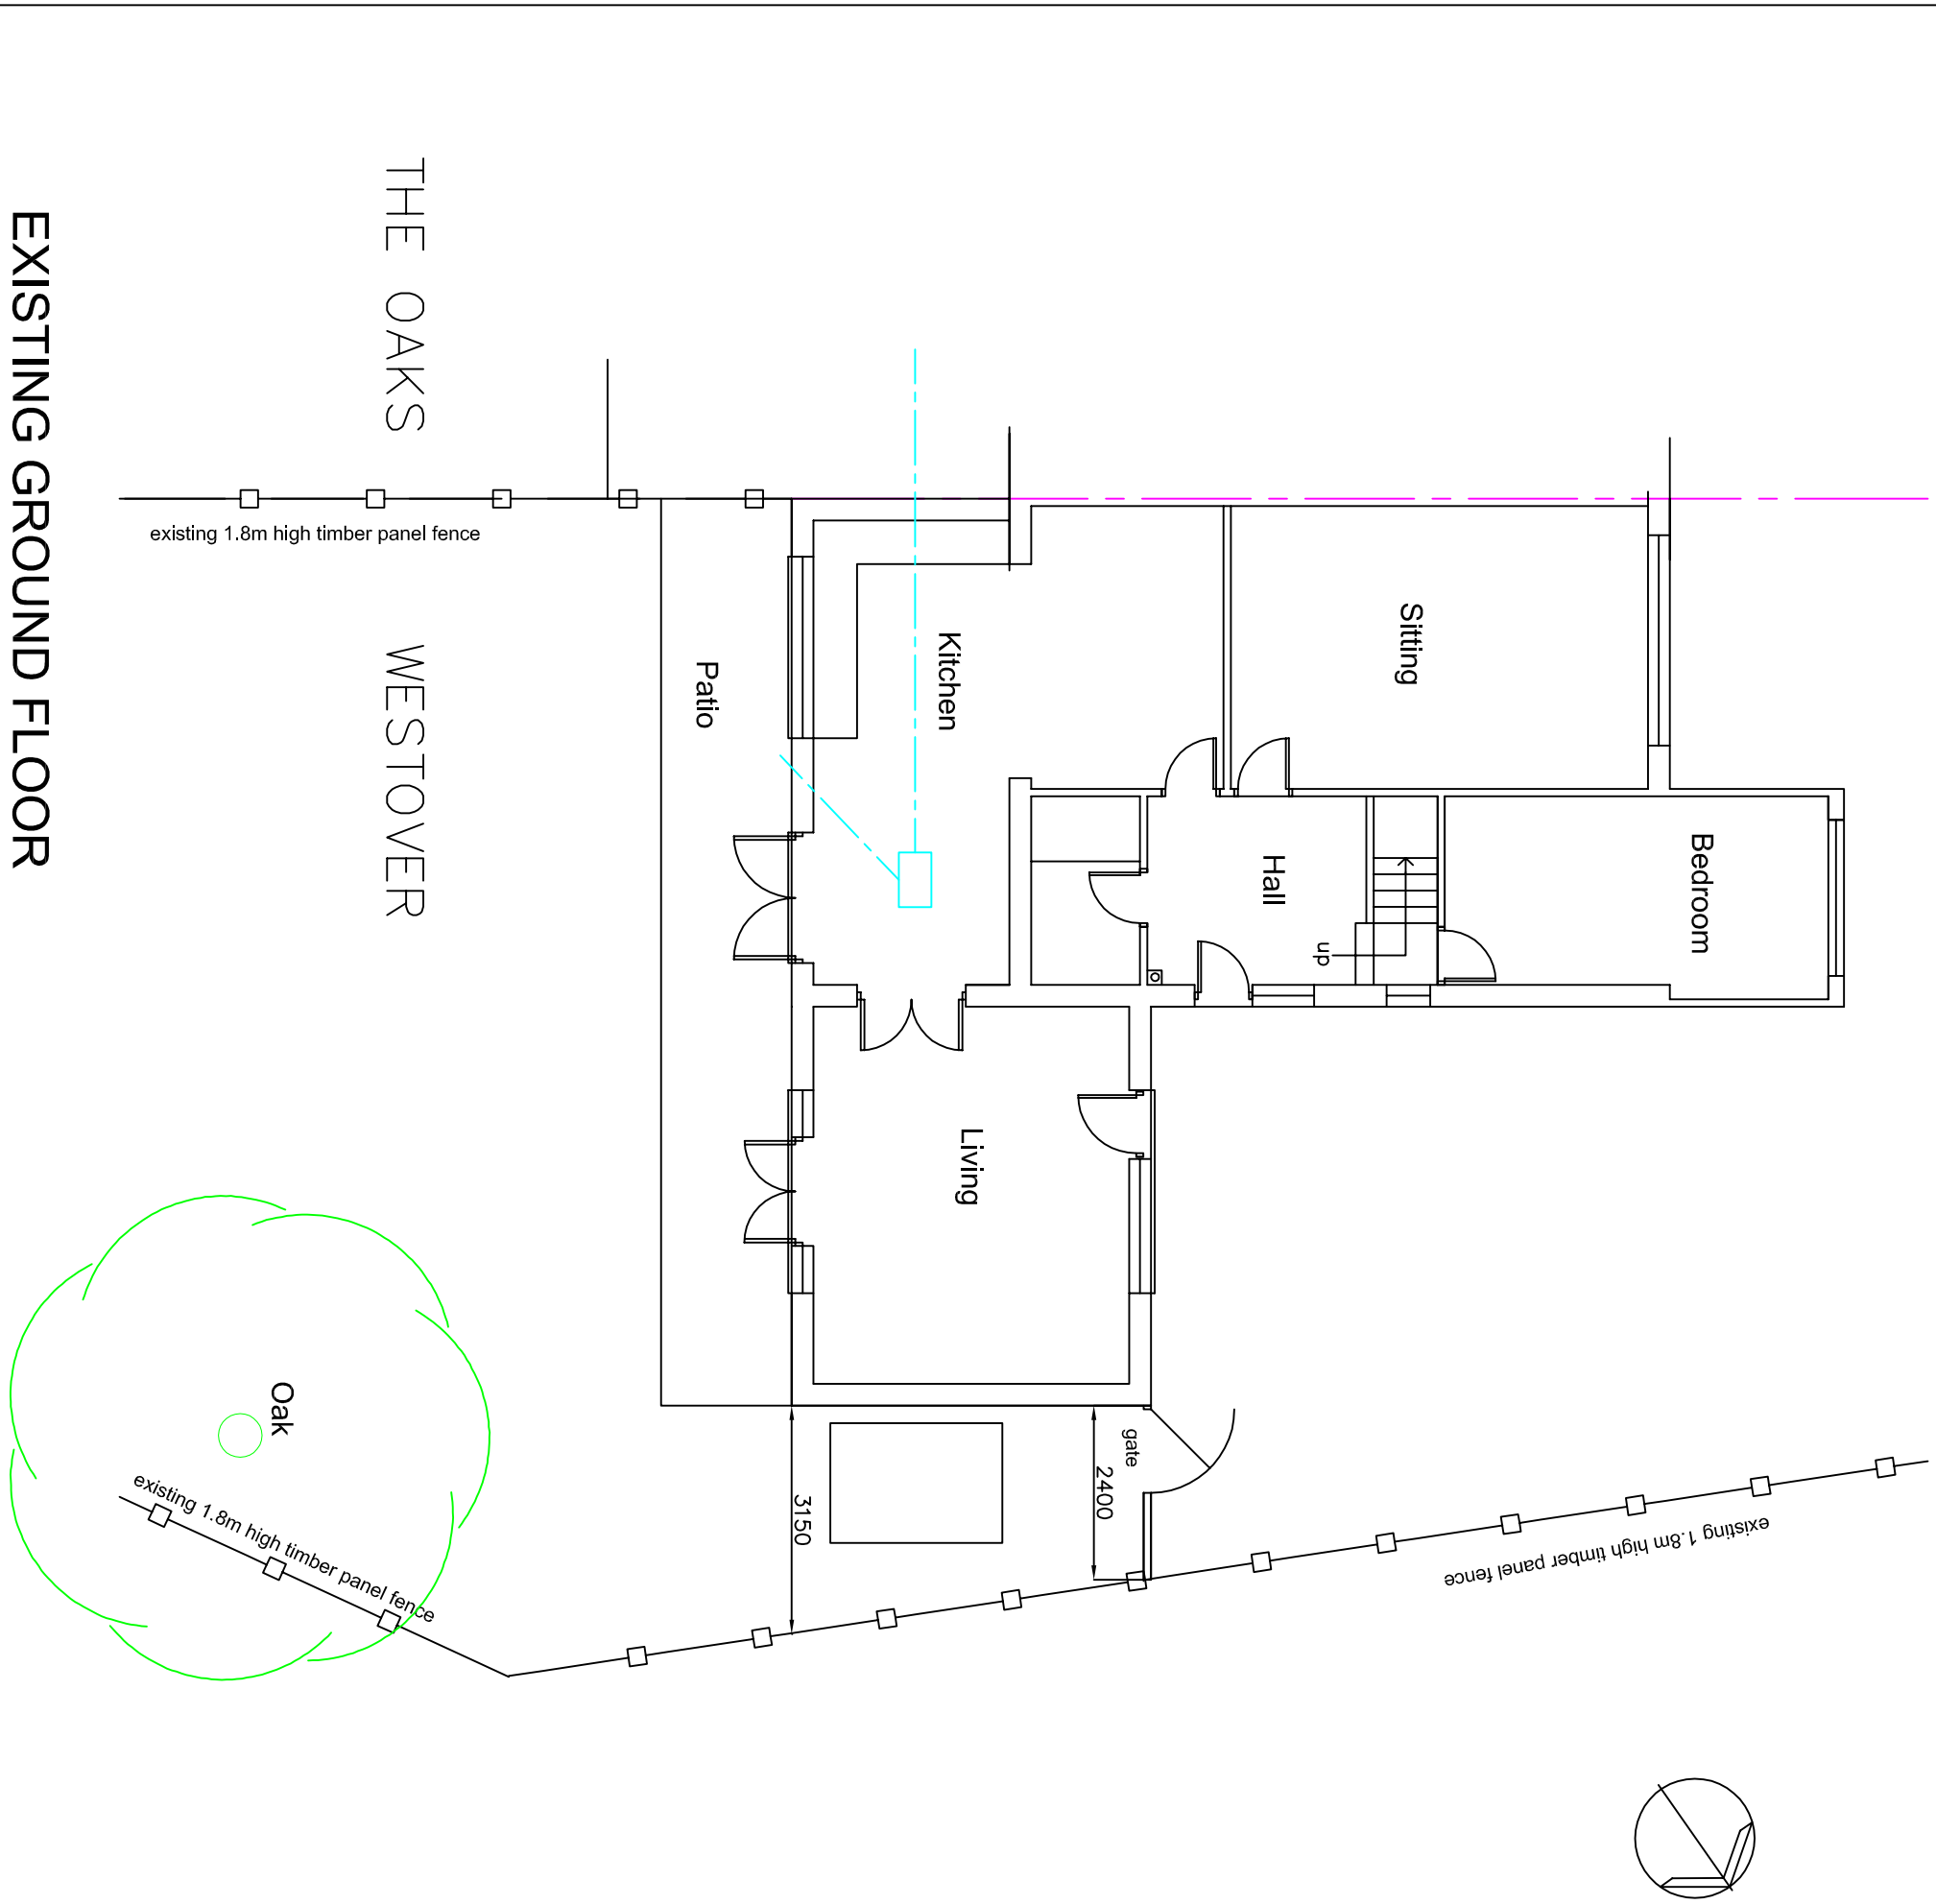

**Proposed Ground Floor Extension at
Westover, Manor Road, Hayling Island**

Scale 1:100
DATE: April 2013
DRAWING NO: 13/005/02
SHEET: A1