
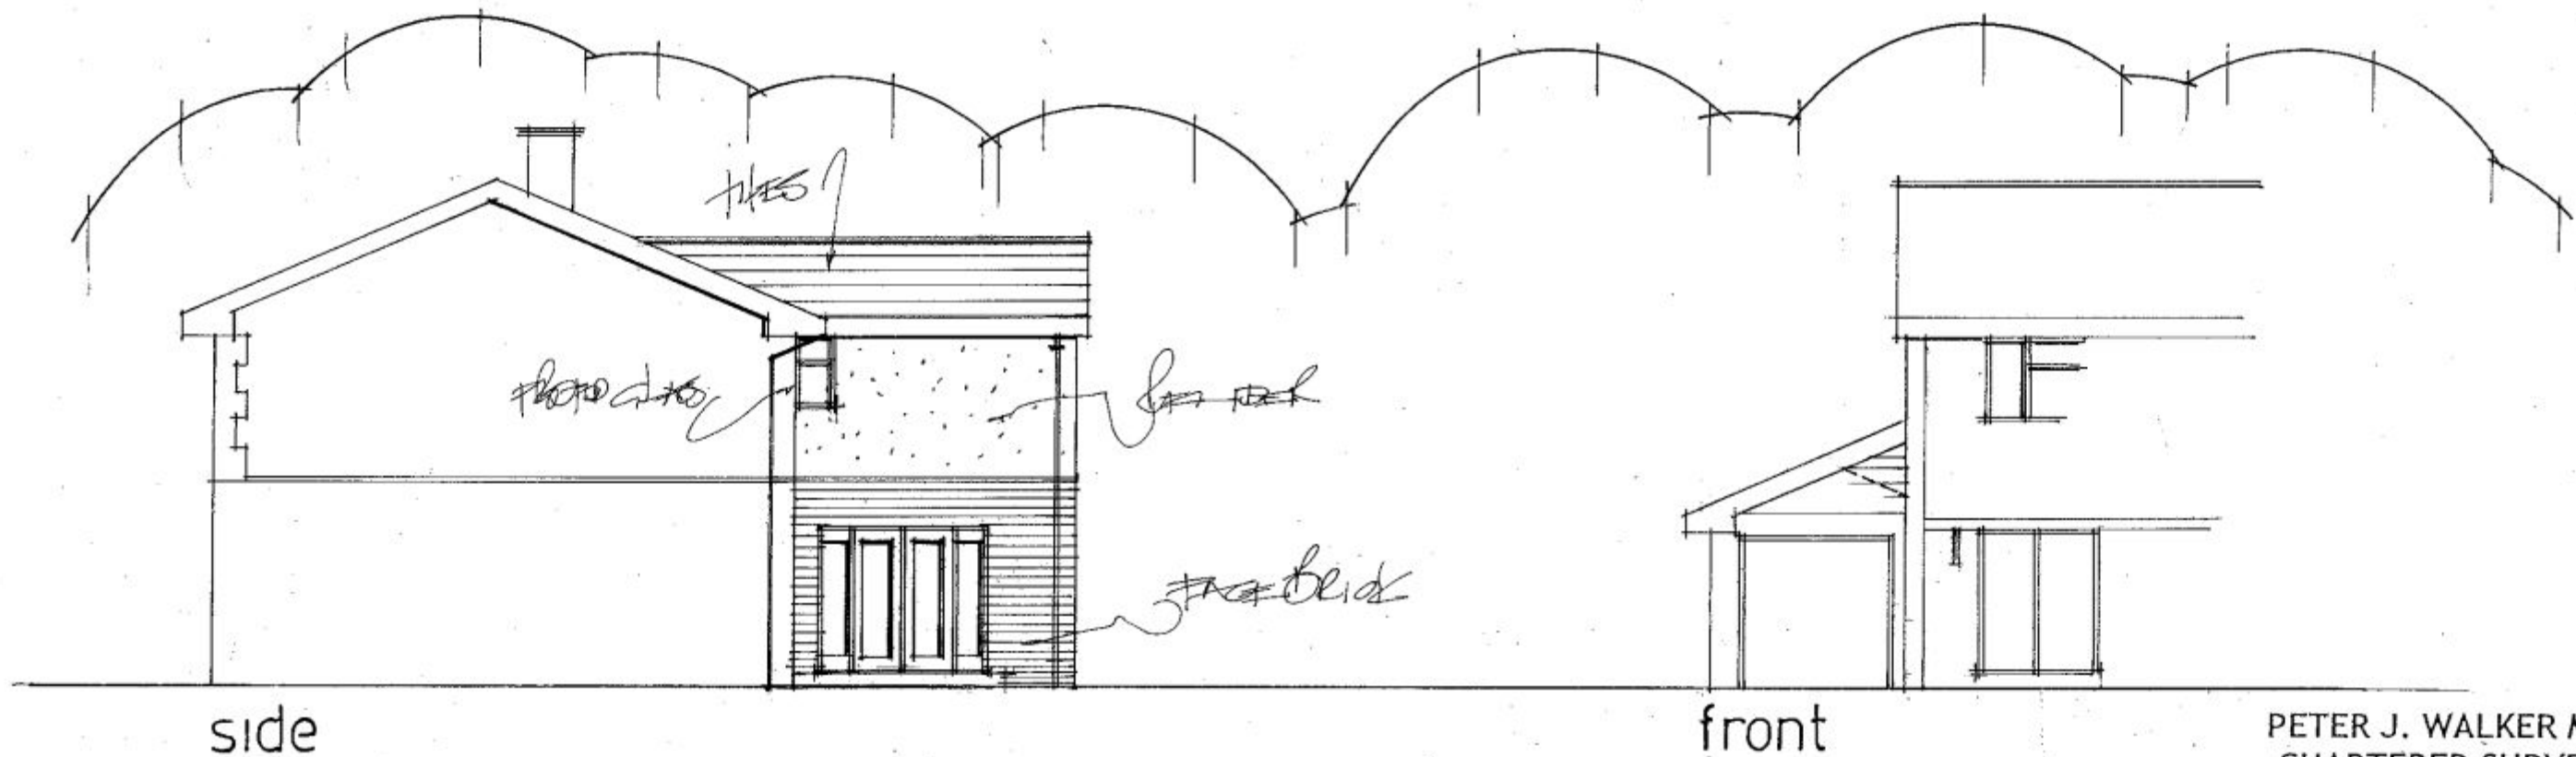


PROPOSED TWO STOREY REAR ADDITION & ALTERATIONS.
4, SPINDLE WARREN. DENVILLES, HAVANT, HANTS.
FOR MR & MRS A. JONES.

PLAN 4

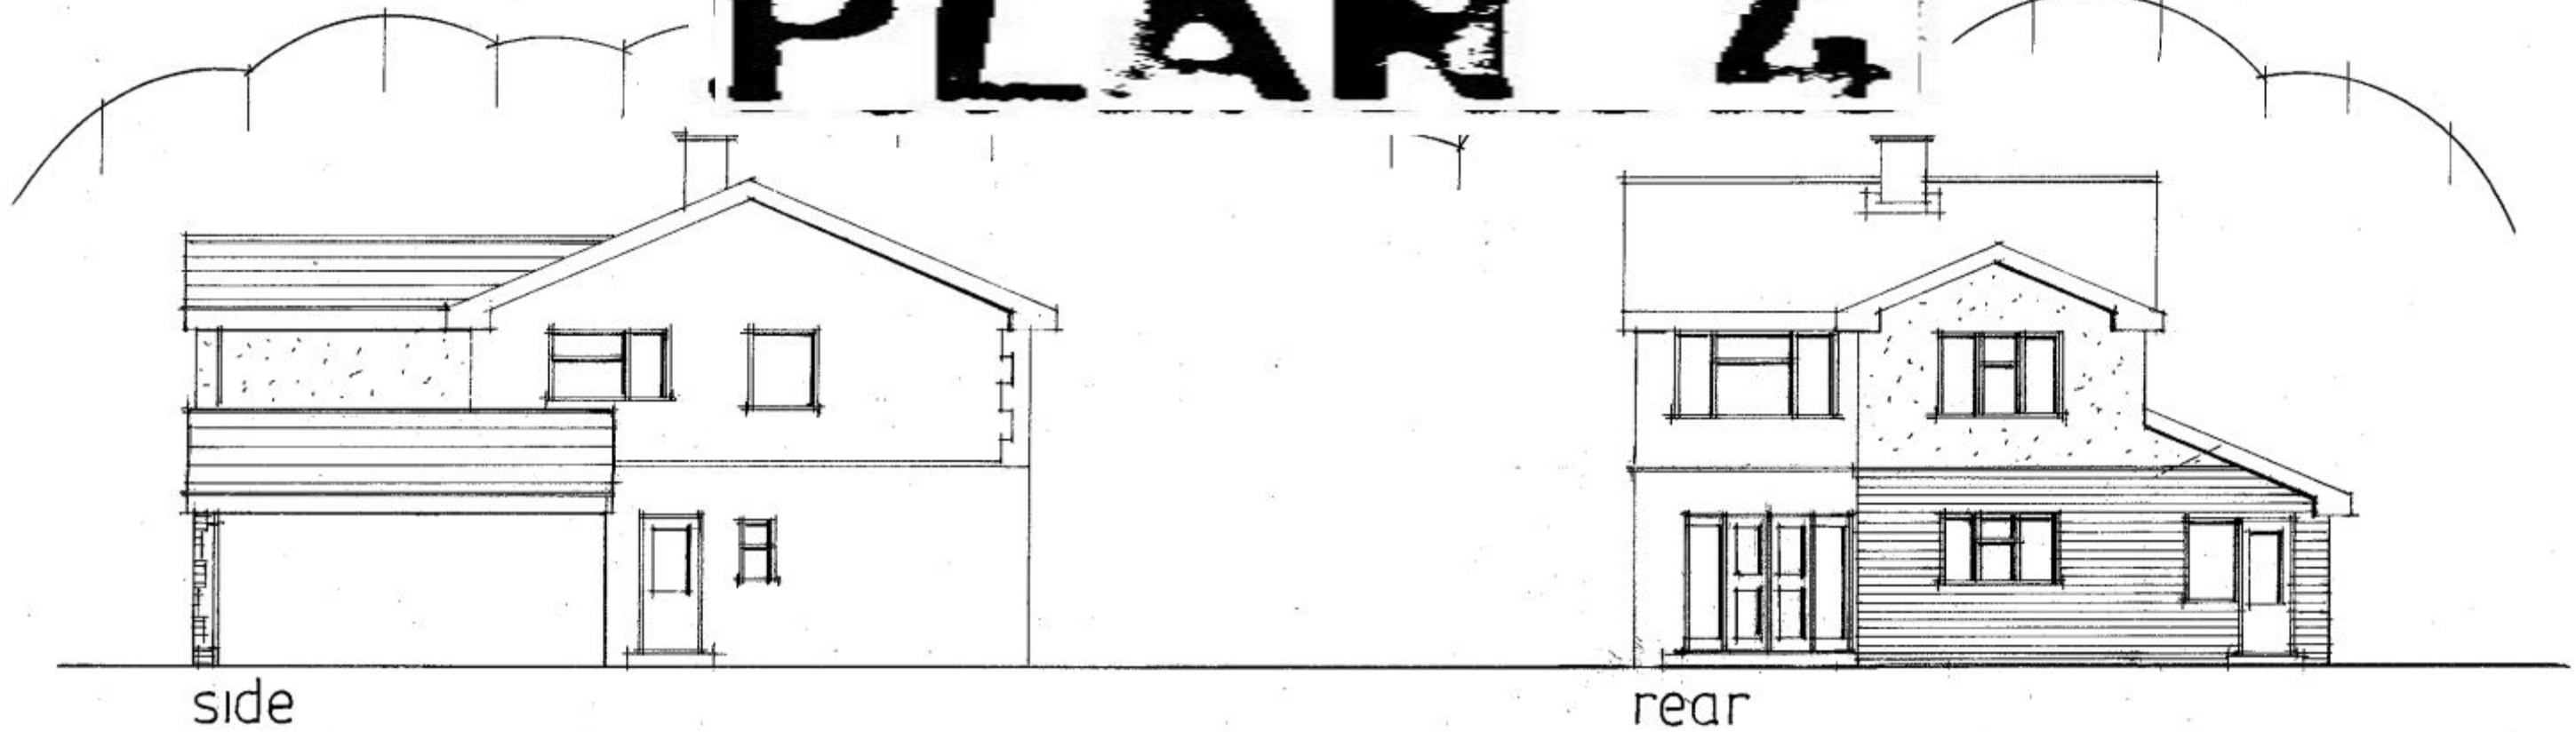

date july 13
scale 1:100

PROPOSED ELEVATIONS

PETER J. WALKER MRICS
CHARTERED SURVEYOR
182 SEAFRONT, HAYLING ISLAND, HANTS
PO11 9 AN

TEL: 02392 467571