


HAVANT BOROUGH
COUNCIL
02 JAN 2014
RECEIVED

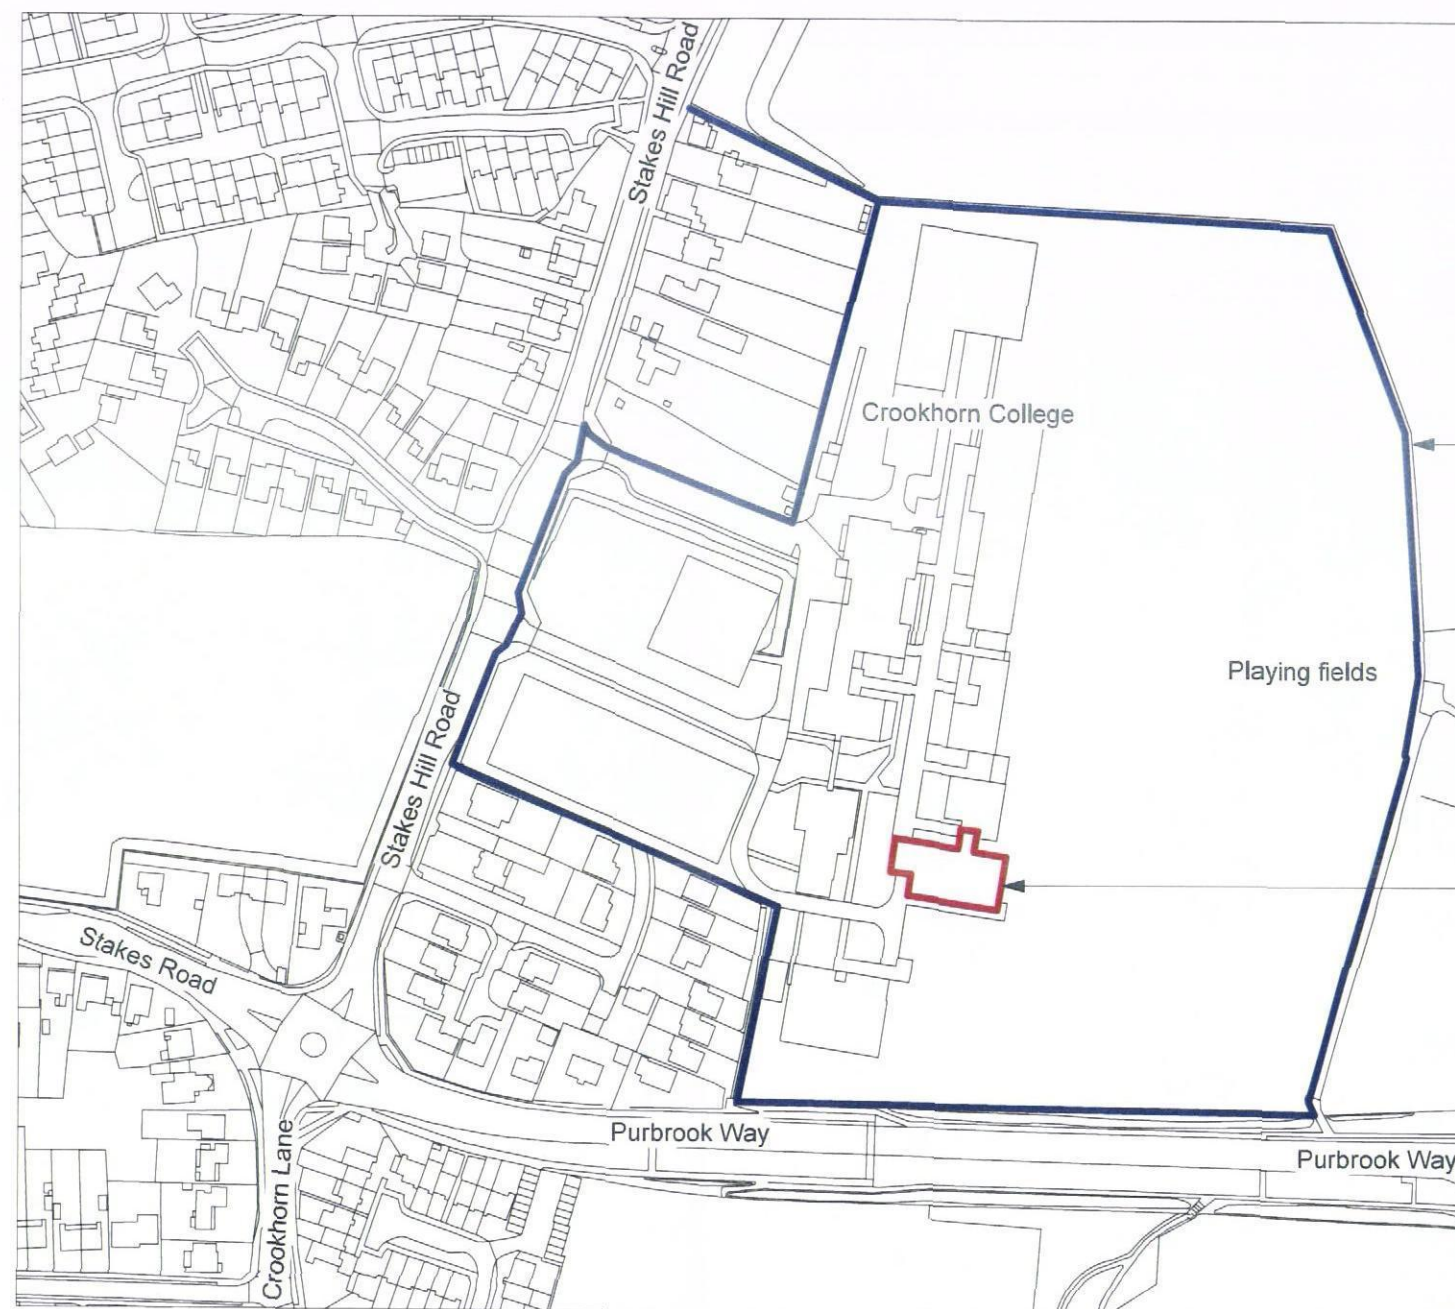

Curtilage of Crookhorn College

Playing fields

Technology block to be re-roofed.

COUNTY PLANNING
HAMPSHIRE COUNTY COUNCIL
App No. **APP/13/01156**
24 DEC 2013
Permission GRANTED
~~MAINTAINED PERIOD ONLY~~
SUBJECT TO CONDITIONS
~~Permission REFUSED~~

VALID APPLICATION
14 NOV 2013
COUNTY PLANNING
HAMPSHIRE COUNTY COUNCIL

Planning



HCC Property Services,
Three Minsters House,
75 High Street, Winchester SO23 8UL.
tel: (01962) 847801

Notes	
1 This drawing is © copyright Hampshire County Council 2013. No unauthorised reproduction permitted. All rights reserved.	3 This map is reproduced from Ordnance Survey material with the permission of Ordnance Survey on behalf of the controller of Her Majesty's Stationary Office © Crown Copyright. Unauthorised reproduction infringes Crown Copyright and may lead to prosecution or civil proceedings. (100019180). (2013)
2 No dimensions are to be scaled from this drawing	

rev	description	date	by

PROJECT
**Crookhorn Technology college
Stakes Hill Road, Waterloooville
PO57 5UD**

SCALE
@ A1
1:2500 @ A3

DATE
16.10.13

DRAWN.
ERW

CHKD.
—

SHEET CONTENTS
Site location plan

DRAWING No. **C06944 101**
FILE REF. *File name*

Property Services



REVISION