


SITE PLAN 1:200

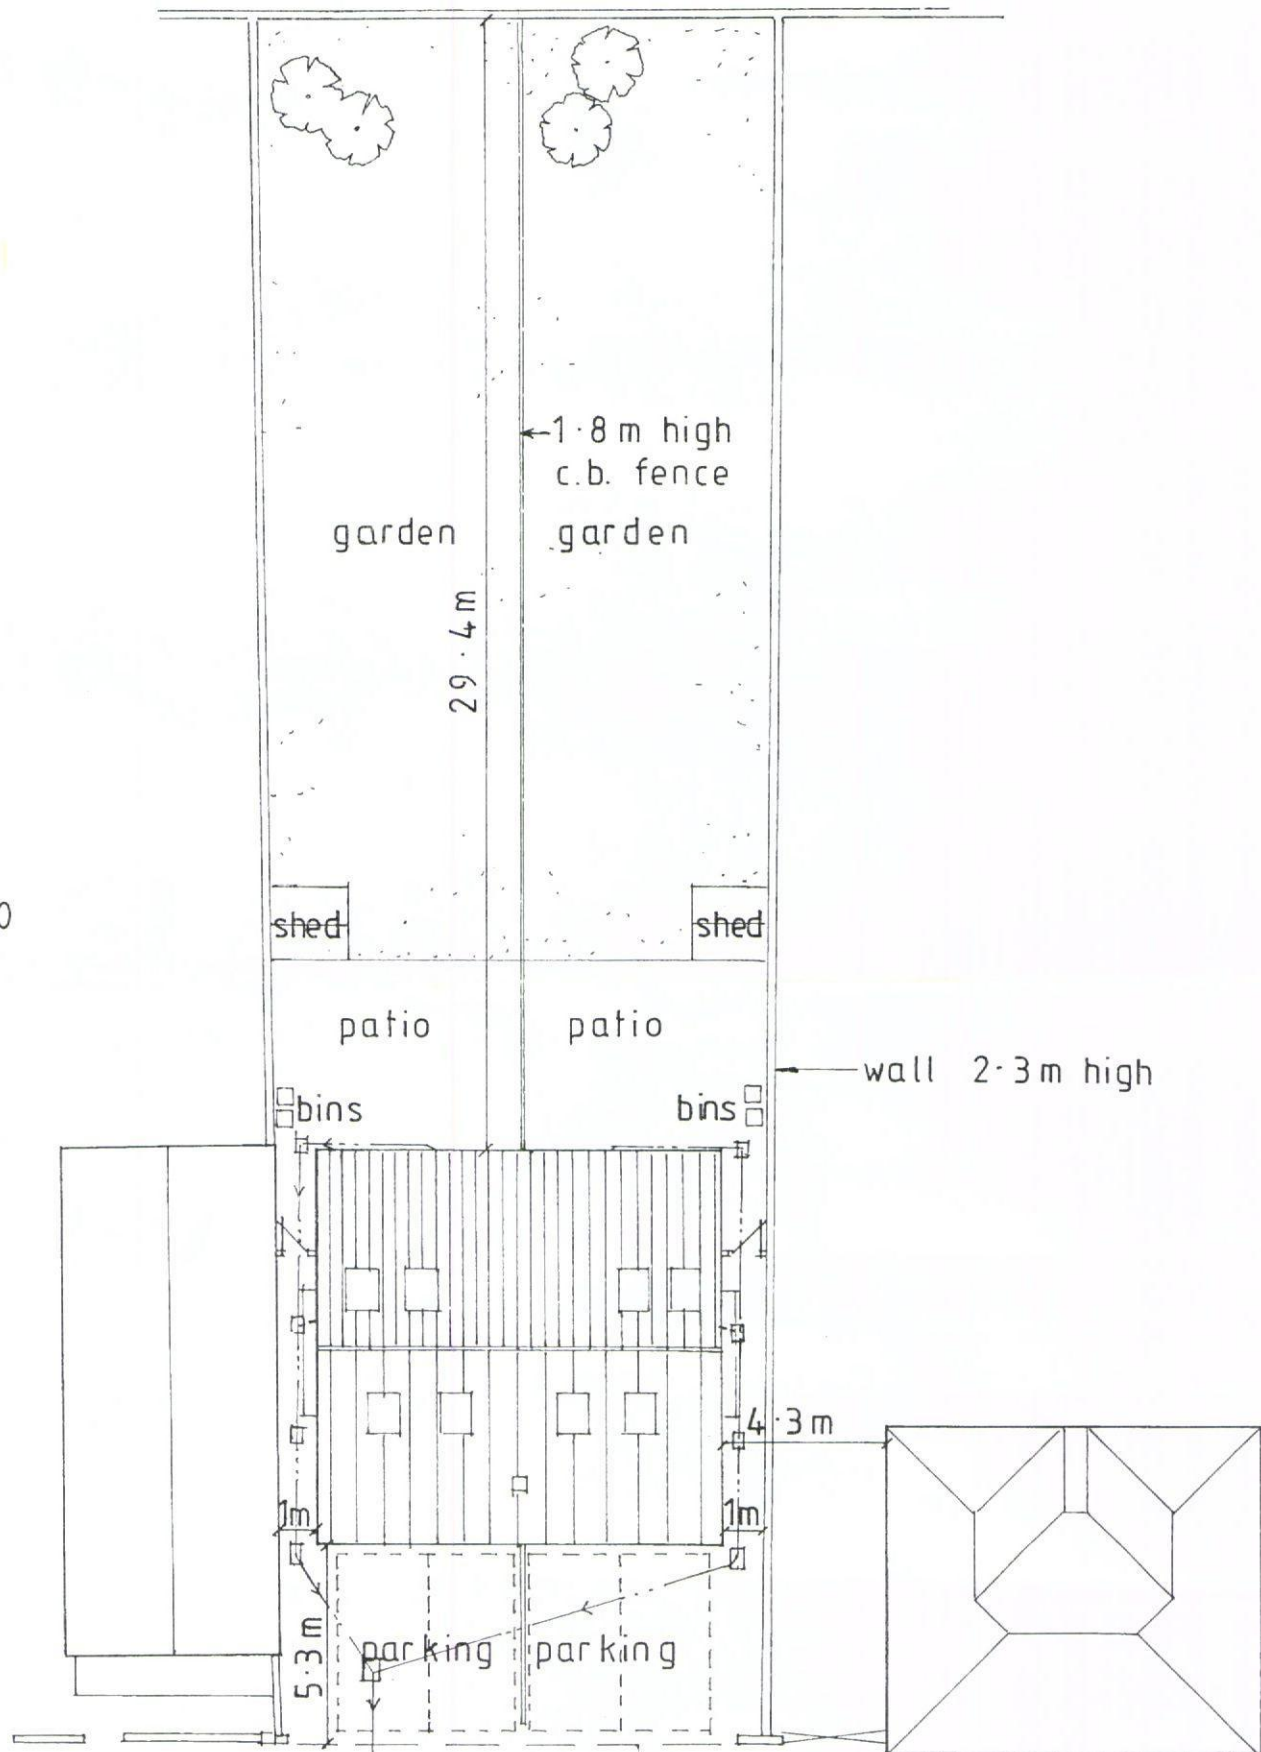

RECEIVED
23 JUL 2013
HANTS ROADSIDE COUNCIL
DEVELOPMENT OFFICE

