

PROPOSED ALTERATIONS AND ADDITIONS THE RETREAT, CROFT LANE, HAYLING ISLAND, HANTS. FOR MR M. COOPER.


RECEPTION

17 JUN 2013

PROVIDE MECHANICAL VENTILATION TO ALL KITCHENS
AND BATHROOMS ALSO WC DUCTED TO THE EXTERNAL
AIR MINIMUM CAPACITY 60 LITRES/SEC

MEANS OF ESCAPE: FIRST FLOOR WINDOWS TO NEW
BEDROOMS TO HAVE 850 X 500MM FULLY OPENABLE

PROVIDE SMOKE DETECTORS TO BOTH FLOORS MAINS
OPERATED AND INTERLINKED WITH BATTERY BACKUP.

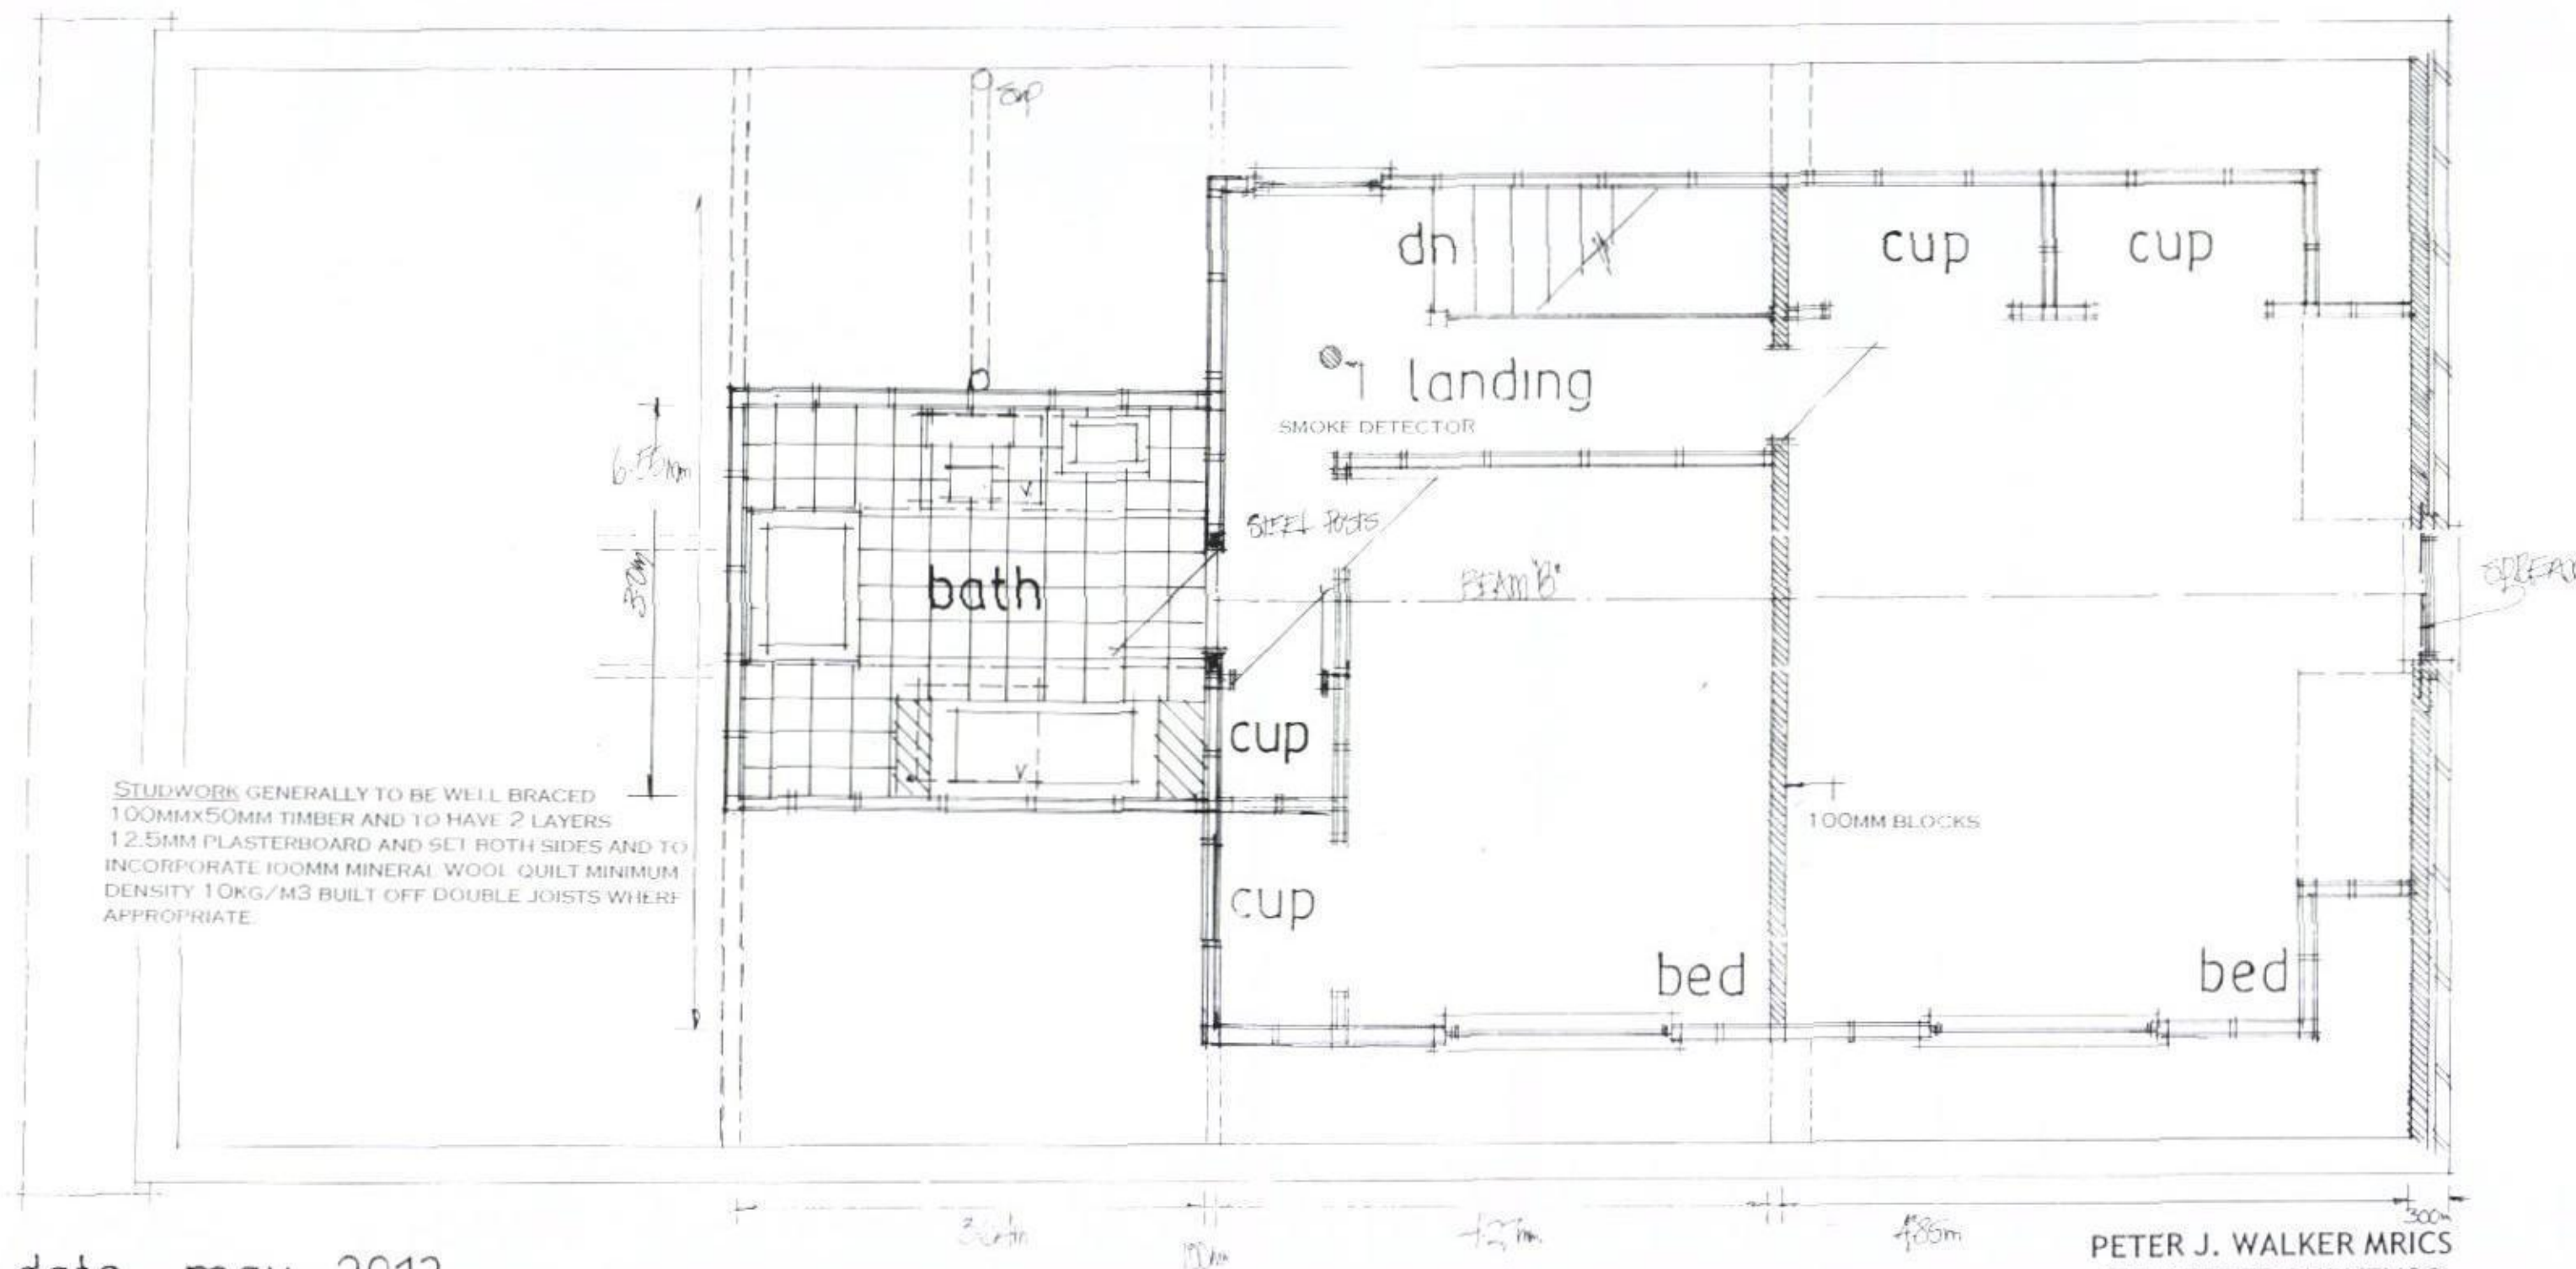

date may 2013
scale 1:50 (AMENDED JUNE 13)

PROPOSED FIRST FLOOR

PETER J. WALKER MRICS
CHARTERED SURVEYOR
182 SEAFRONT, HAYLING ISLAND, HANTS
PO11 9 AN

TEL: 02392 467571