




- Notes
1. This drawing is the copyright of MH Architects Ltd

2. Do not scale this drawing except for Local Authority planning purposes

3. All dimensions must be checked on site by the contractor prior to commencement of the works.



Rev.	Revision	By	Date	Check	Date
------	----------	----	------	-------	------

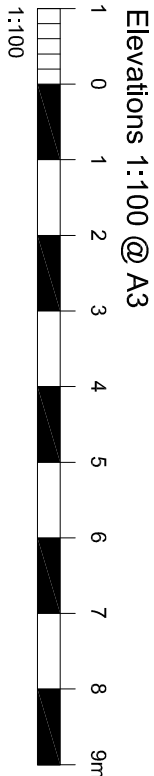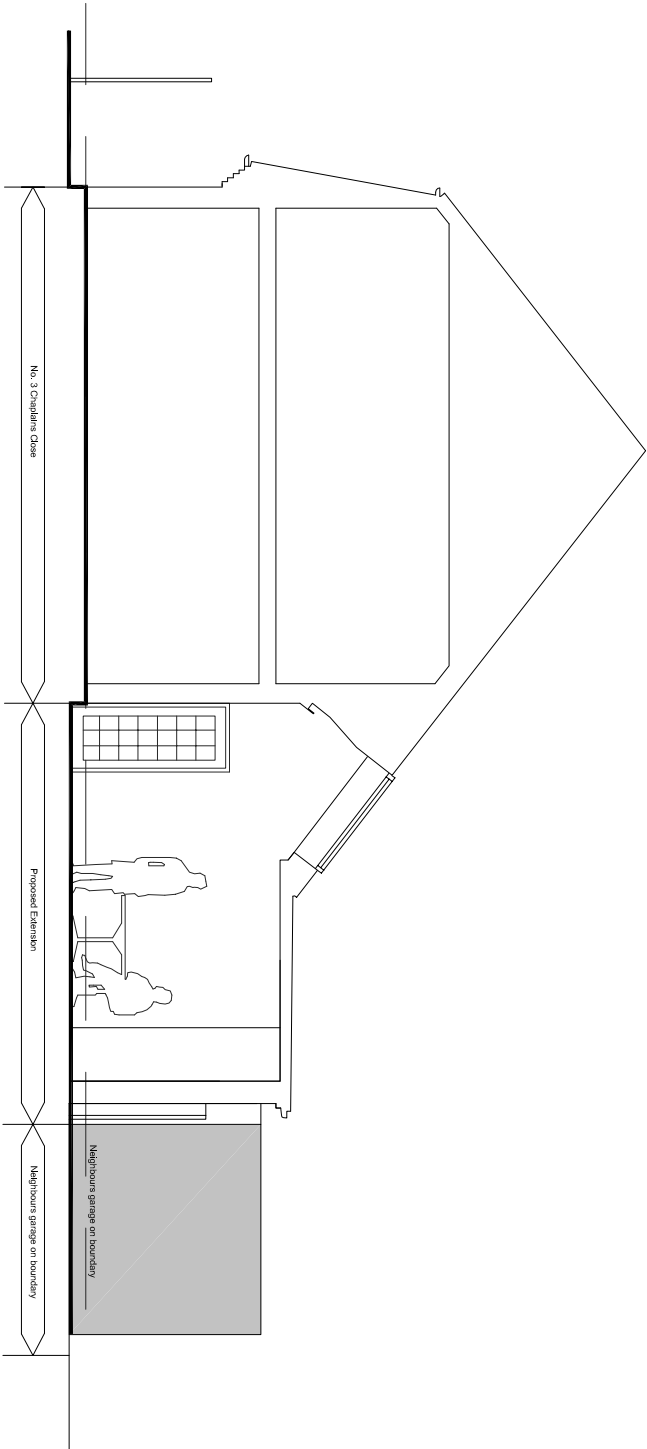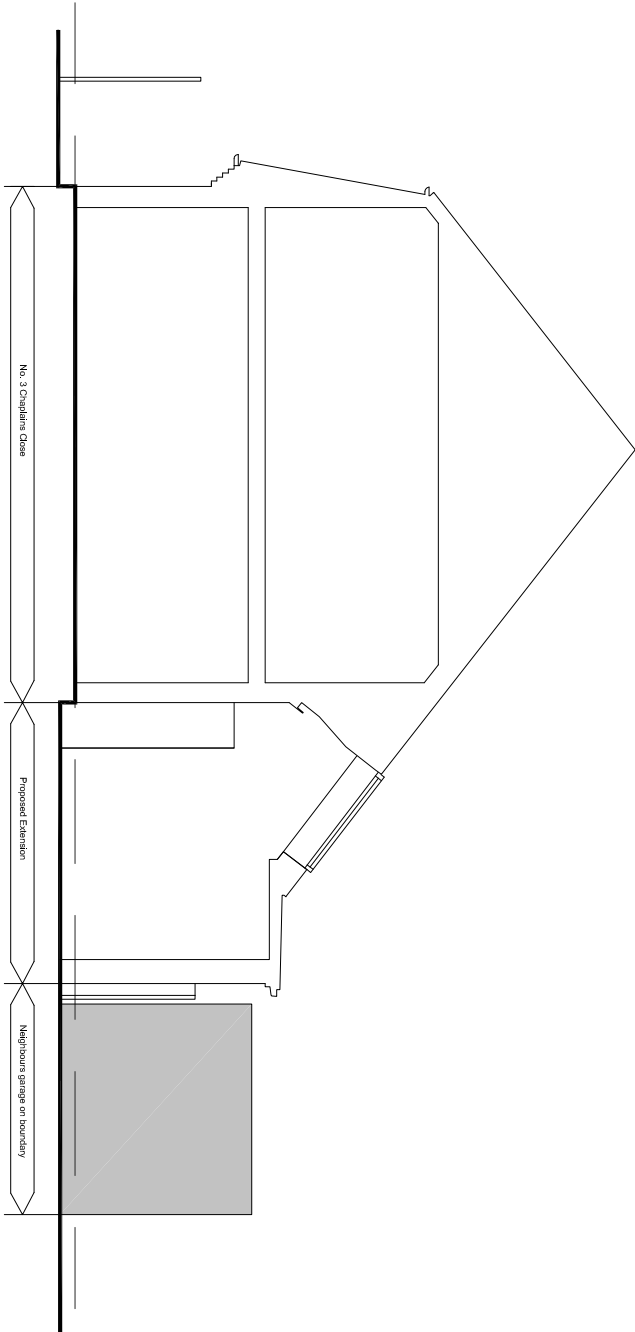

Client Mr & Mrs Groucott

Job title 3 Chaplains Close
New side extension

Drawing title Proposed Sections &
existing photos

Drawn	Date	Checked	Date	Scale at A3
HG	08.04.13			1:100

Job N°	Drawing N°	Rev.
X-111	P006	A

Status

Planning Application

Ground Floor | Bicentennial Building
Southern Gate | Chichester
West Sussex | PO19 8EZ
t: 01243 774748
e: admin@mharchitects.co.uk
www.mharchitects.co.uk
Limited Company
Registered in England No:1594239

mh
ARCHITECTS