
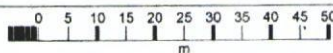


HAVANT BOROUGH
COUNCIL

23 DEC 2013

RECEIVED

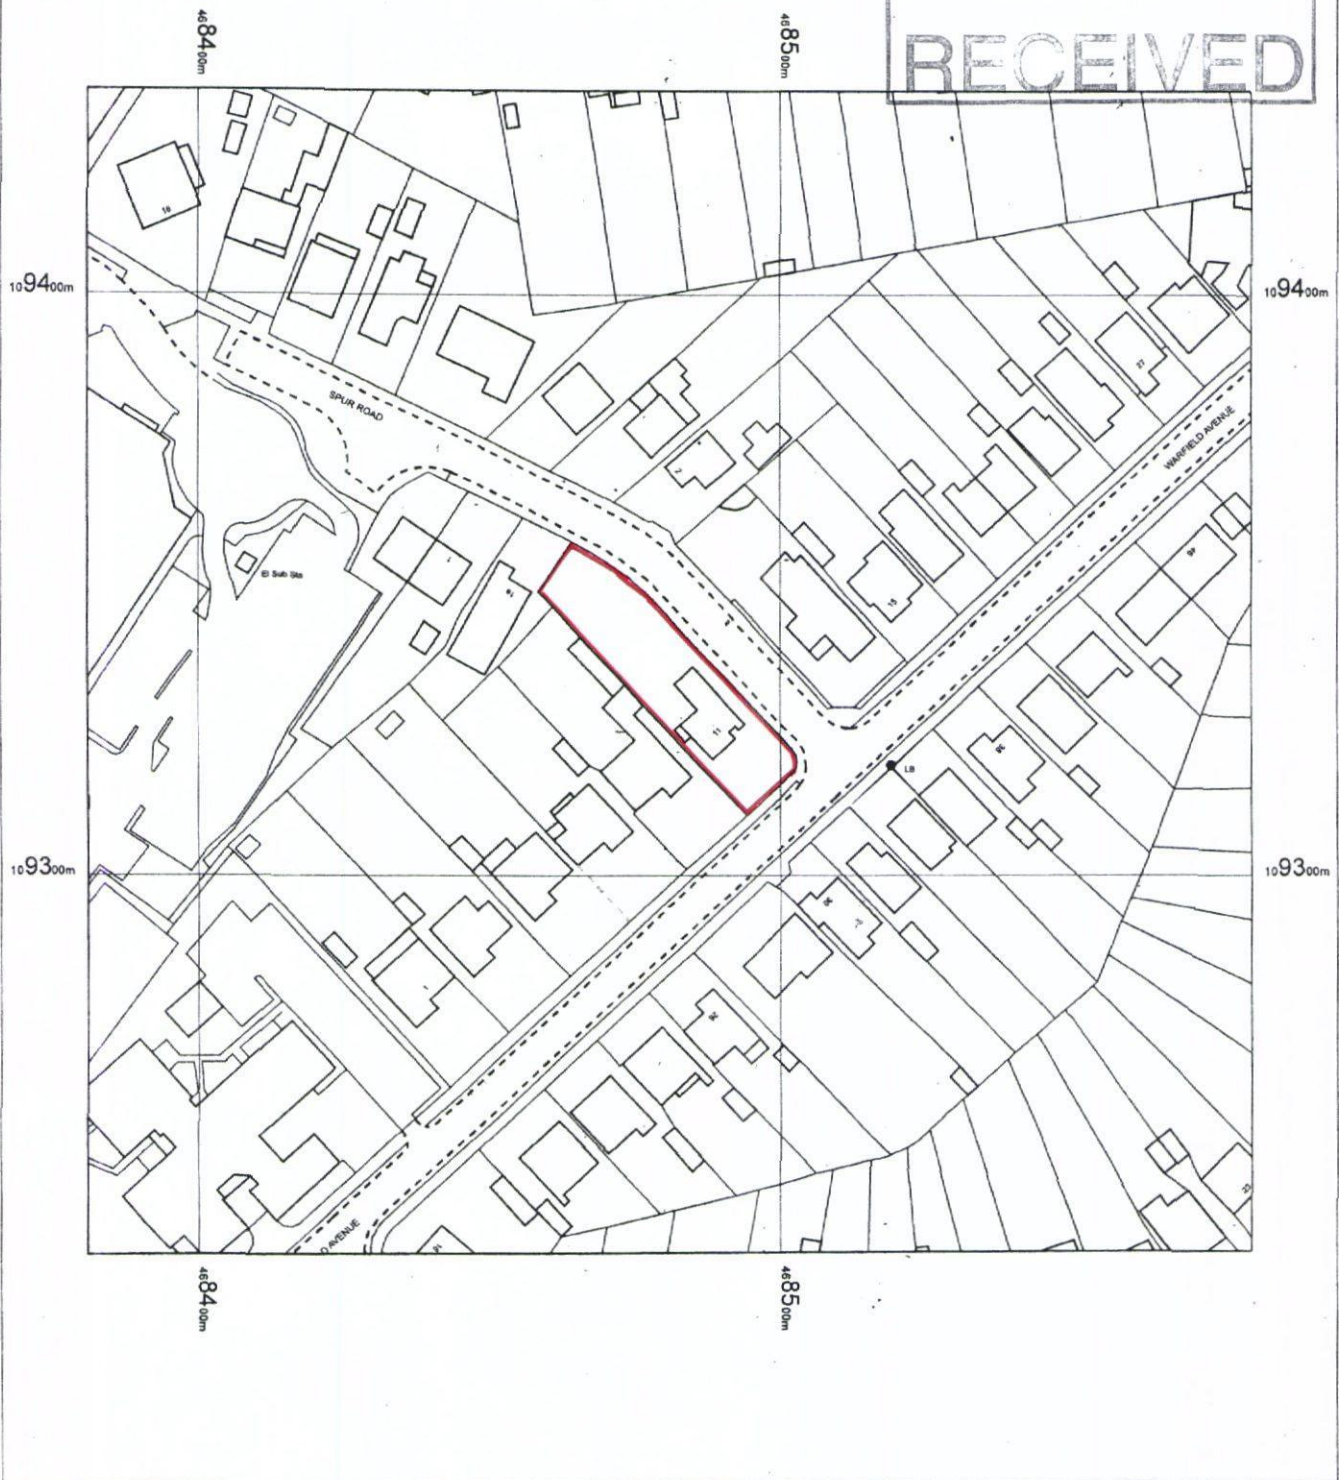

OS MasterMap 1250/2500/10000 scale
09 December 2013, ID: BW1-00280278
www.blackwellmapping.co.uk

1:1250 scale print at A4, Centre: 468481 E, 109335 N

©Crown Copyright Ordnance Survey. Licence no.
100041040



BLACKWELL'S
www.blackwellmapping.co.uk

TEL: 02920 228 779
maps.cardiff@blackwell.co.uk