


HAVANT BOROUGH
COUNCIL

18 SEP 2013

RECEIVED

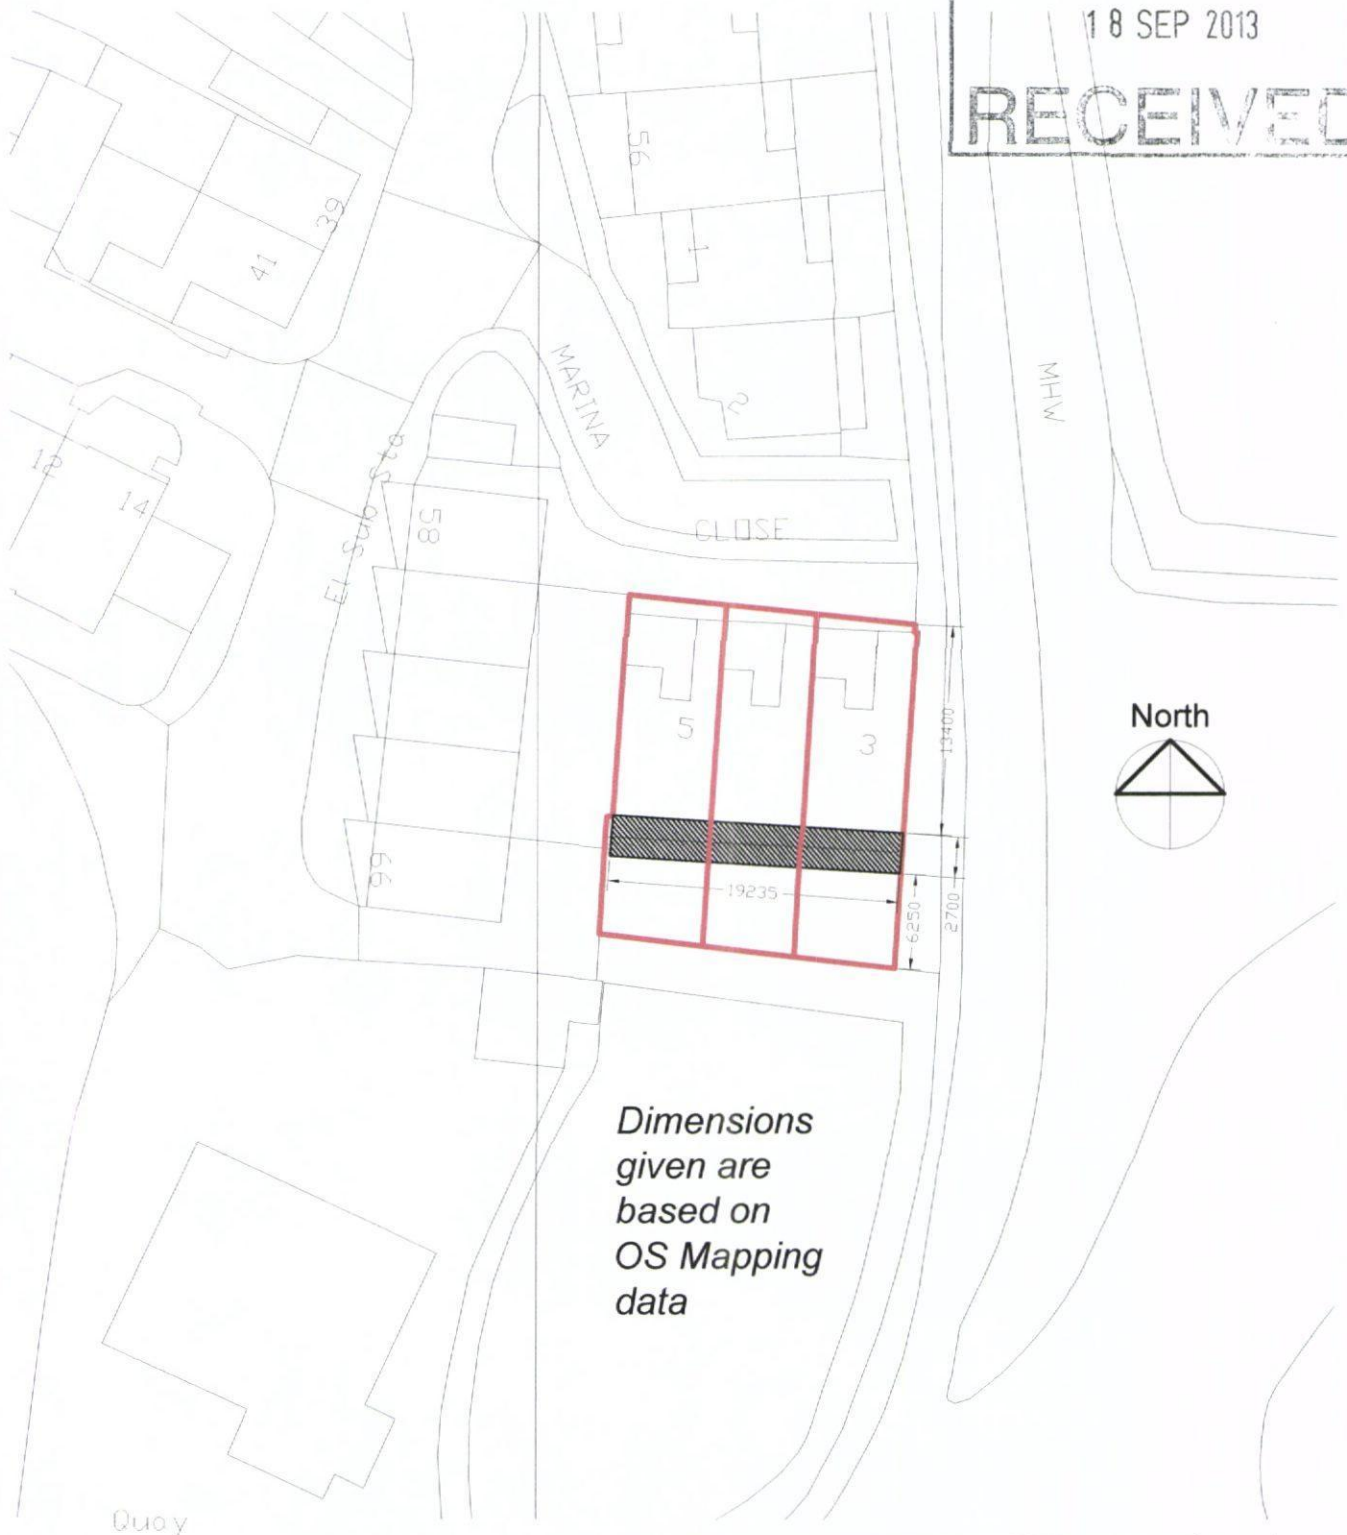

*Dimensions
given are
based on
OS Mapping
data*



© Crown Copyright and database right 2013

Ordnance Survey License: 100048957

Reproduction in whole or part is prohibited
without the prior permission of Ordnance Survey

**3, 4 & 5 Marina Close
Emsworth
Hampshire**

**BLOCK PLAN 1:500
DRAWING PL-04**