



HAVANT BOROUGH COUNCIL
25 JAN 2013
RECEIVED

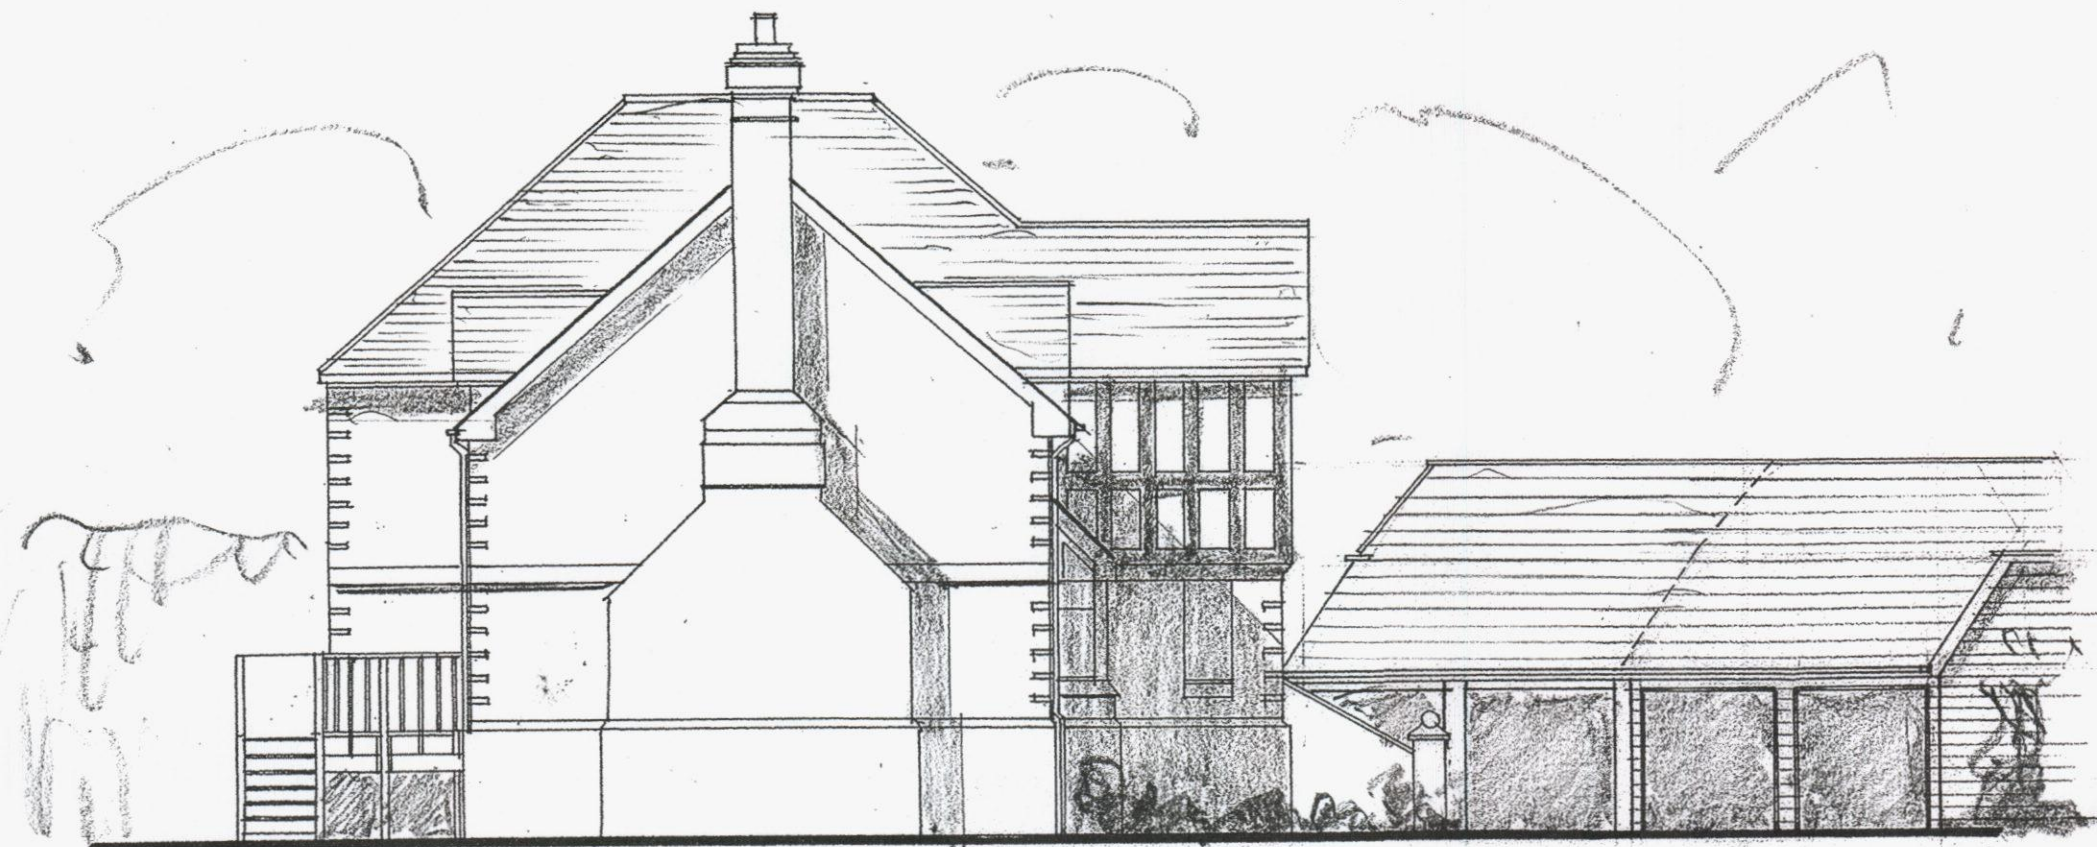

SIDE



FRONT

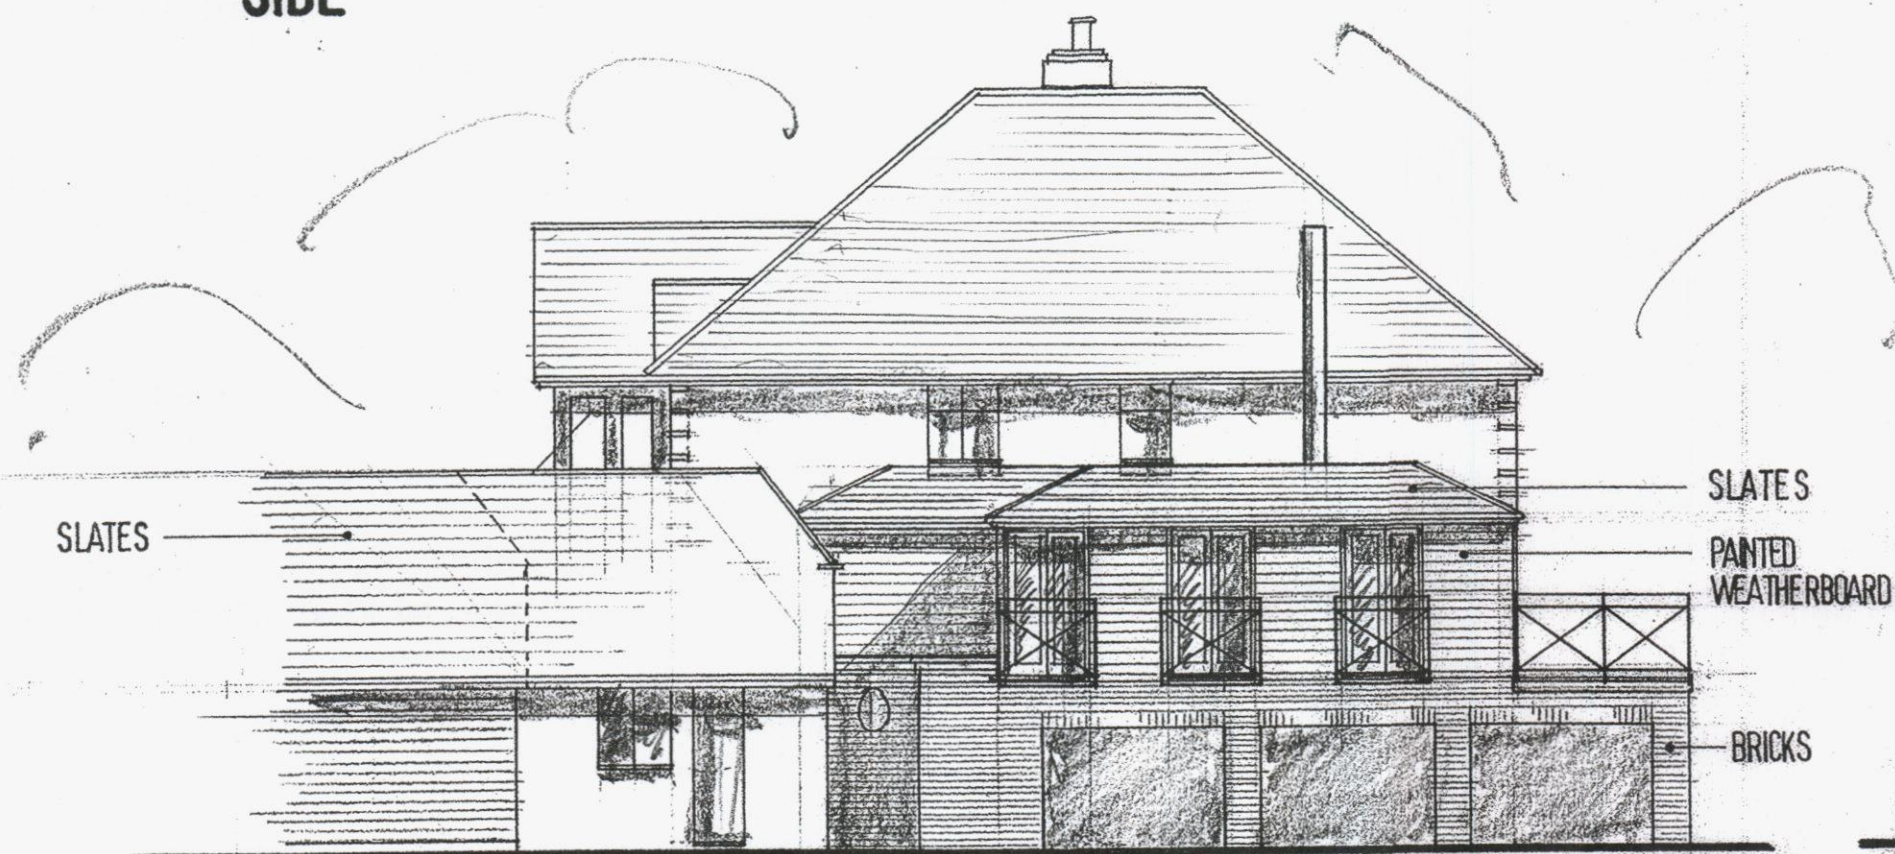

SIDE



REAR

Barry Bowhill Architectural Consultant
3 The Merchant House
Bishops Waltham Hants SO32 1AA
Tel / Fax: 01489 891558
E-Mail: barry@barrybowhill.co.uk

Project Alterations to Samphire House,
17 Seafarer Walk, Hayling Island.

Client Mr D. Robins
Subject Proposed elevations

Dwg No: 729/04 Rev:
Scale: 1:100 Date: January 2013