




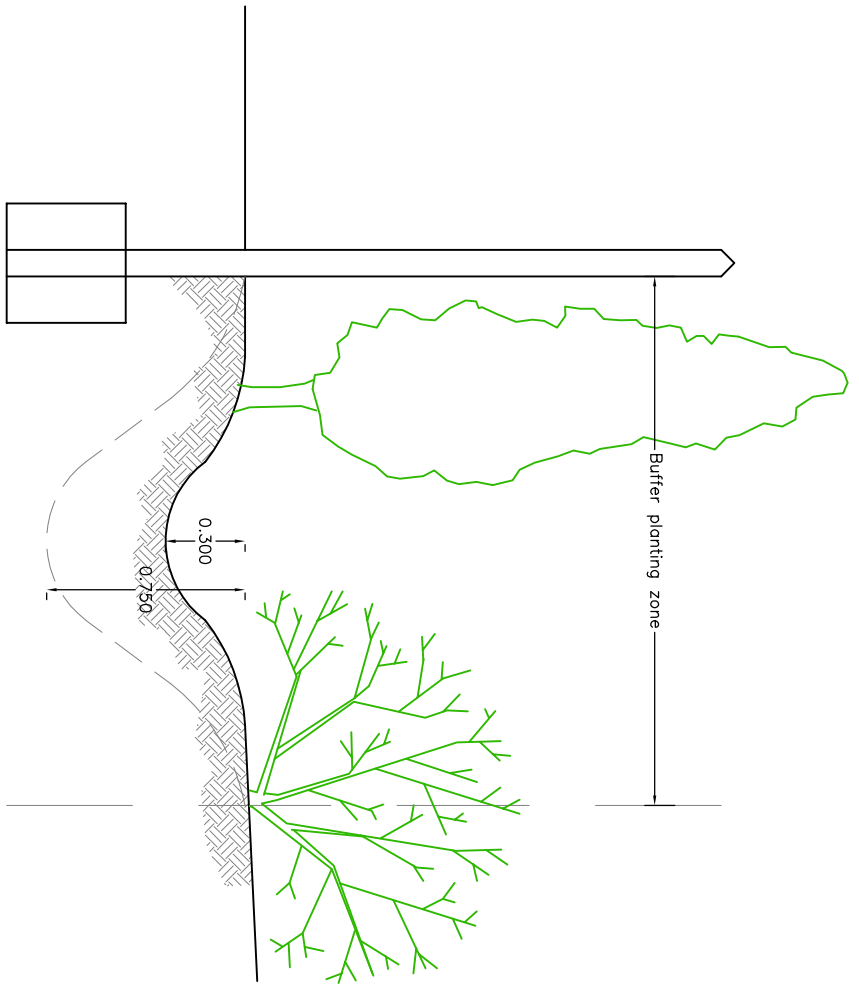

TYPICAL SECTION THROUGH
BOUNDARY DITCH

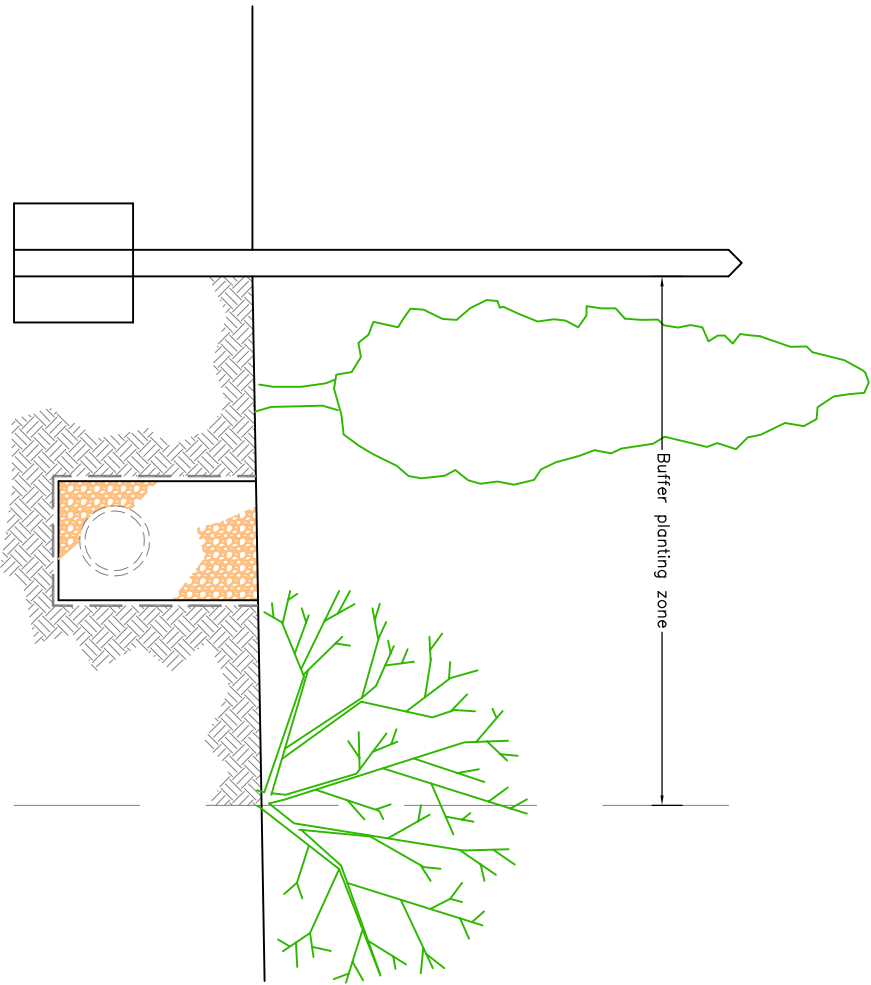

TYPICAL SECTION THROUGH
BOUNDARY DRAIN

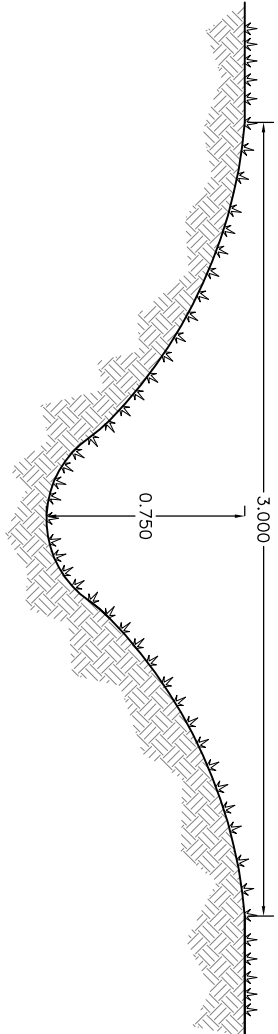

TYPICAL SECTION THROUGH
GRASS SWALE

PRELIMINARY TO BE APPROVED

REV. No.	DATE	DESCRIPTION	INITIALS
Client			
BARRATT		MJA CONSULTING CIVIL AND STRUCTURAL ENGINEERS 58-62 Ock Street, Abingdon Oxon, OX14 5BZ Tel: 01235 555173 Fax: 01235 523226	
Project		Manor Farm, Copseys Nurseries, Denvilles	
Title		Proposed SUD's features	Scale As shown Checked Date Nov 12 Drawn KTG Drawing No. 4527:P20 Rev