


PROPOSED SINGLE STOREY REAR EXTENSION
(JOINT PARTY WALL)


1/5.0

REVISED 6/3/13

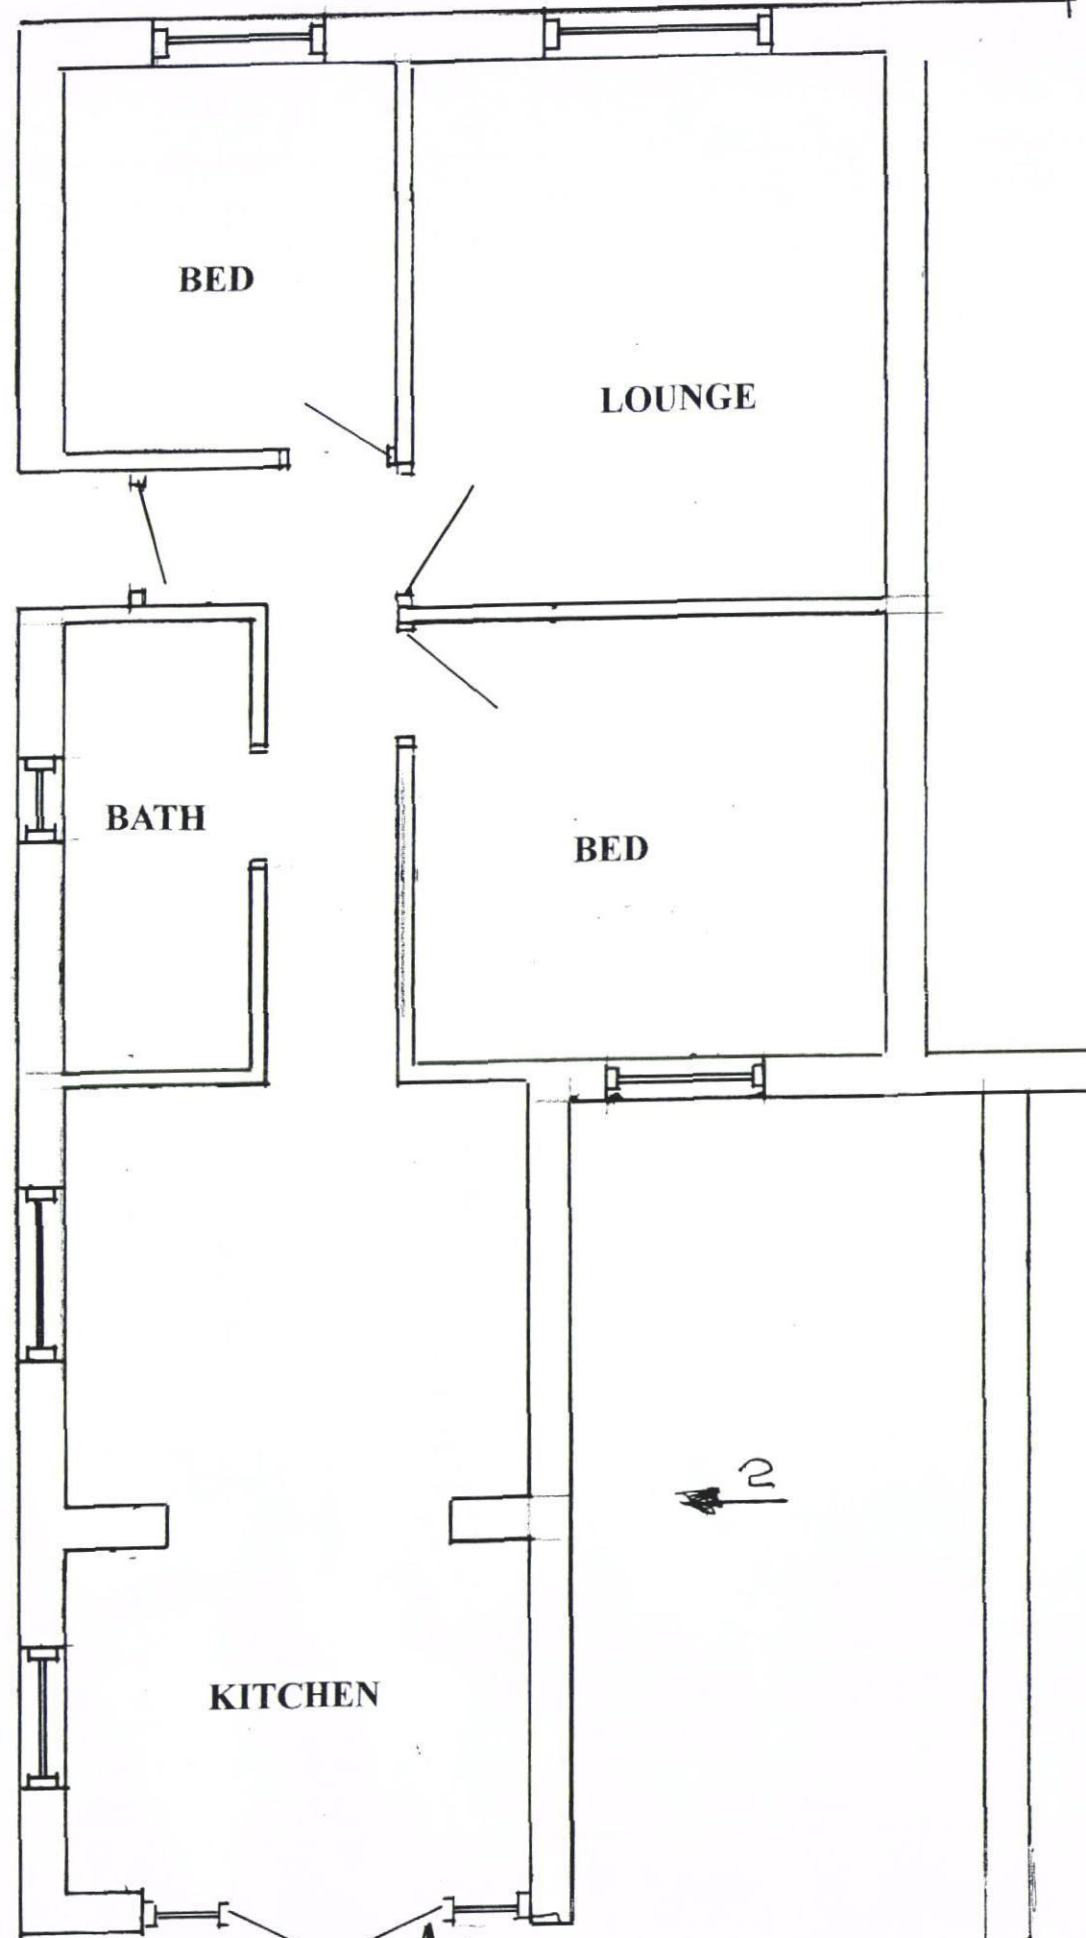

GROUND FLOOR EXISTING

50 FIR COPSE RD

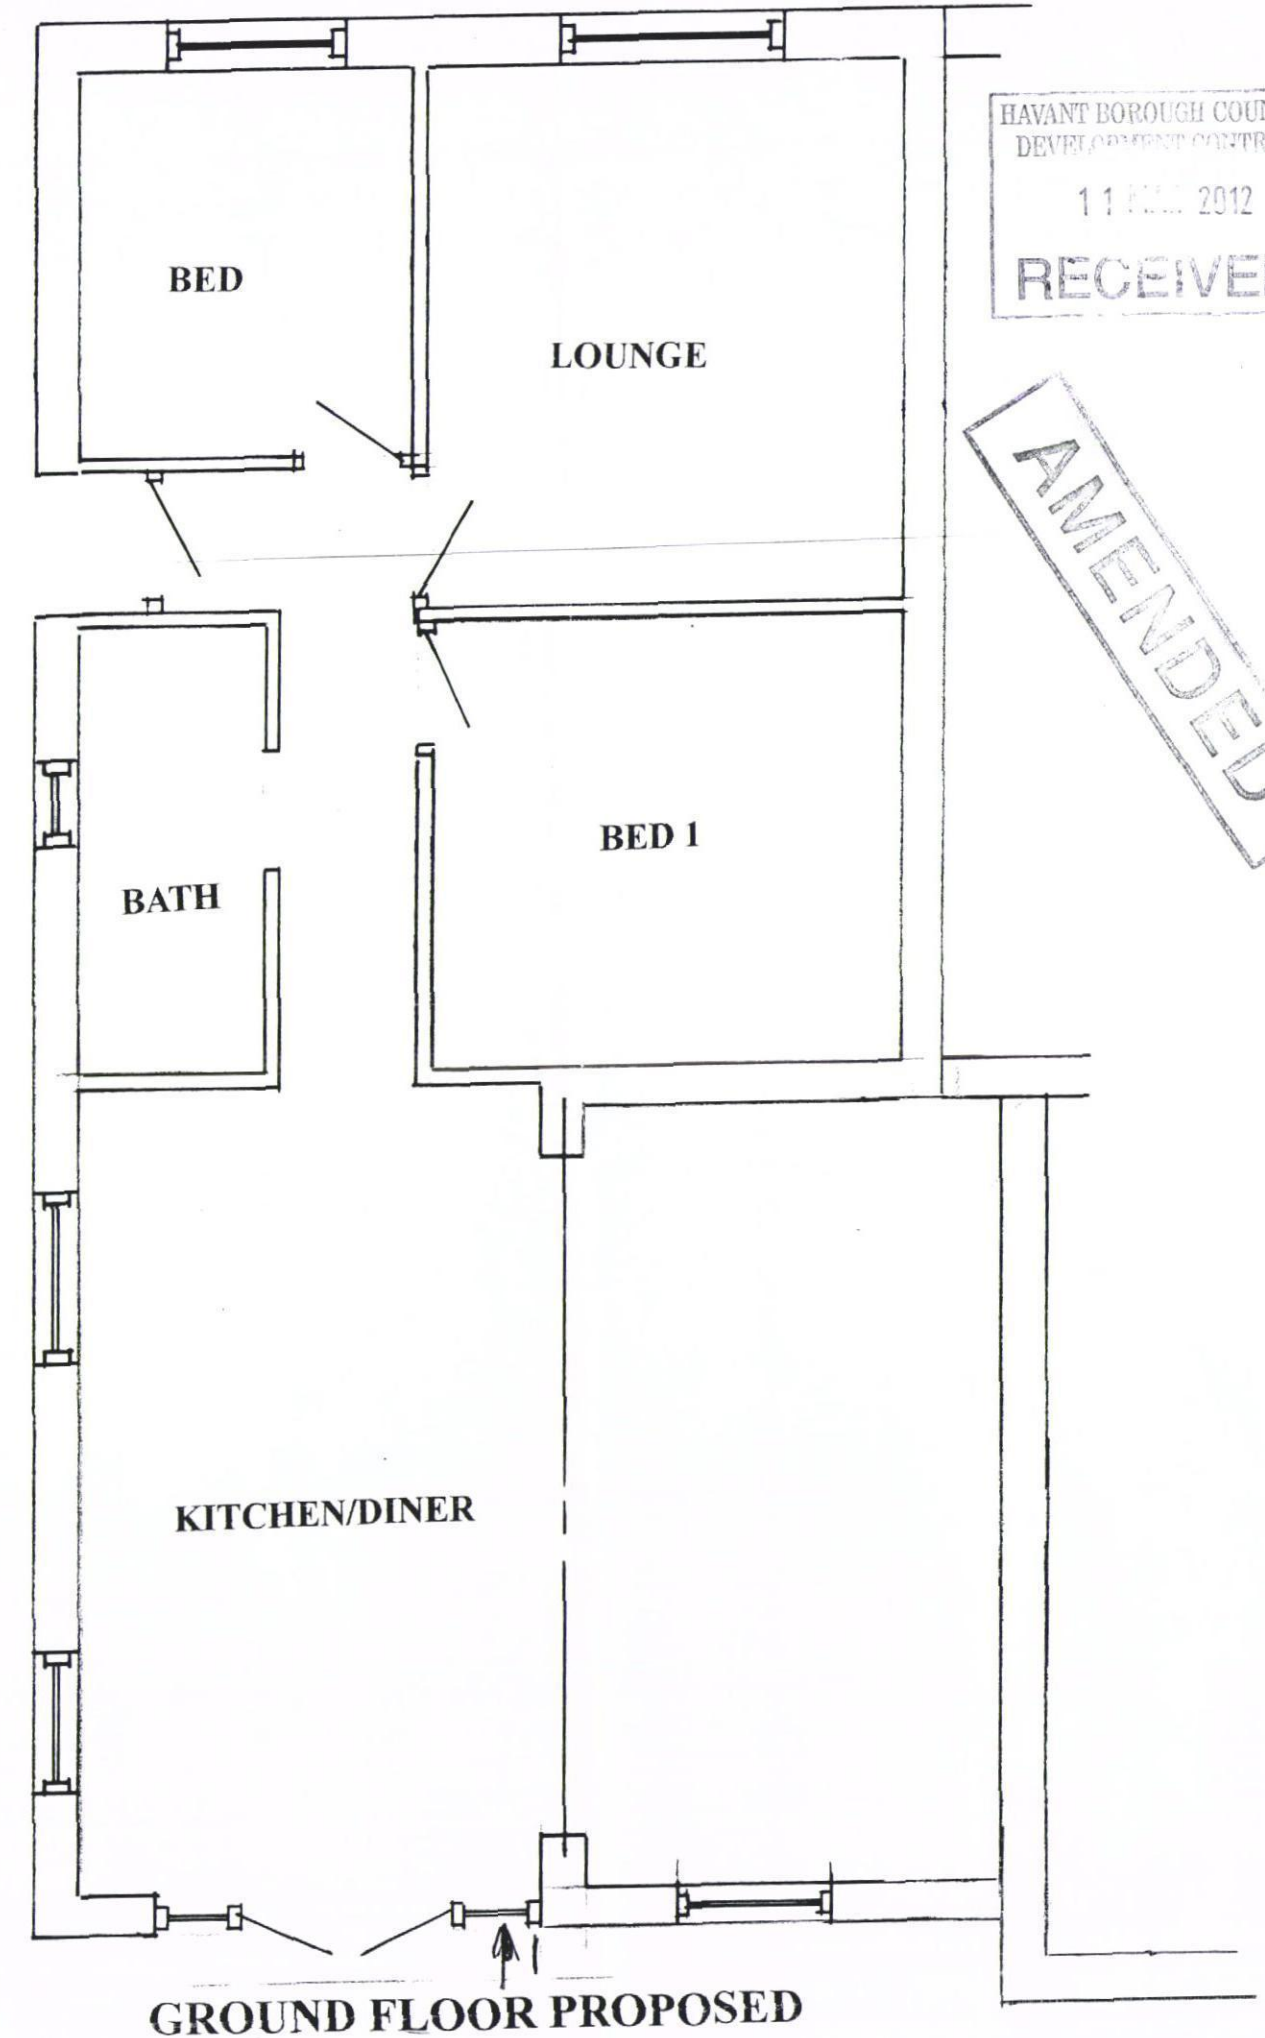

GROUND FLOOR PROPOSED

HAVANT BOROUGH COUNCIL
DEVELOPMENT CONTROL
11 FEB 2012
RECEIVED

AMENDED