

I Peter Miles Mason of 6 Elm Cottages The White City Woolton Hill Newbury
Berkshire RG20 9TH do solemnly and sincerely declare that:

1. I am well acquainted with Marcus Bulger of 16 Fairlight Chalets Hayling Island
("the Property") as shown edged red on the plan annexed hereto
2. I know that Marcus Bulger moved into the Property on the 16th March 2007
and has lived there continuously to date

AND I make this solemn declaration conscientiously believing the same to be true
and by virtue of the Statutory Declarations Act 1835

DECLARED at
28 Bartholomew Street, Newbury



November 2012

A Commissioner for Oaths

CHARLES LUCAS & MARSHALL
Solicitors
28 BARTHOLOMEW STREET
NEWBURY, BERKS RG14 5EU




This is the plan referred to in the attached declaration of Peter Miles Mason declared before me this 8th day of November 2012.



for Oaths

CHARLES LUCAS & MARSHALL
Solicitors
28 BARTHOLOMEW STREET
NEWBURY, BERKS RG14 5EU



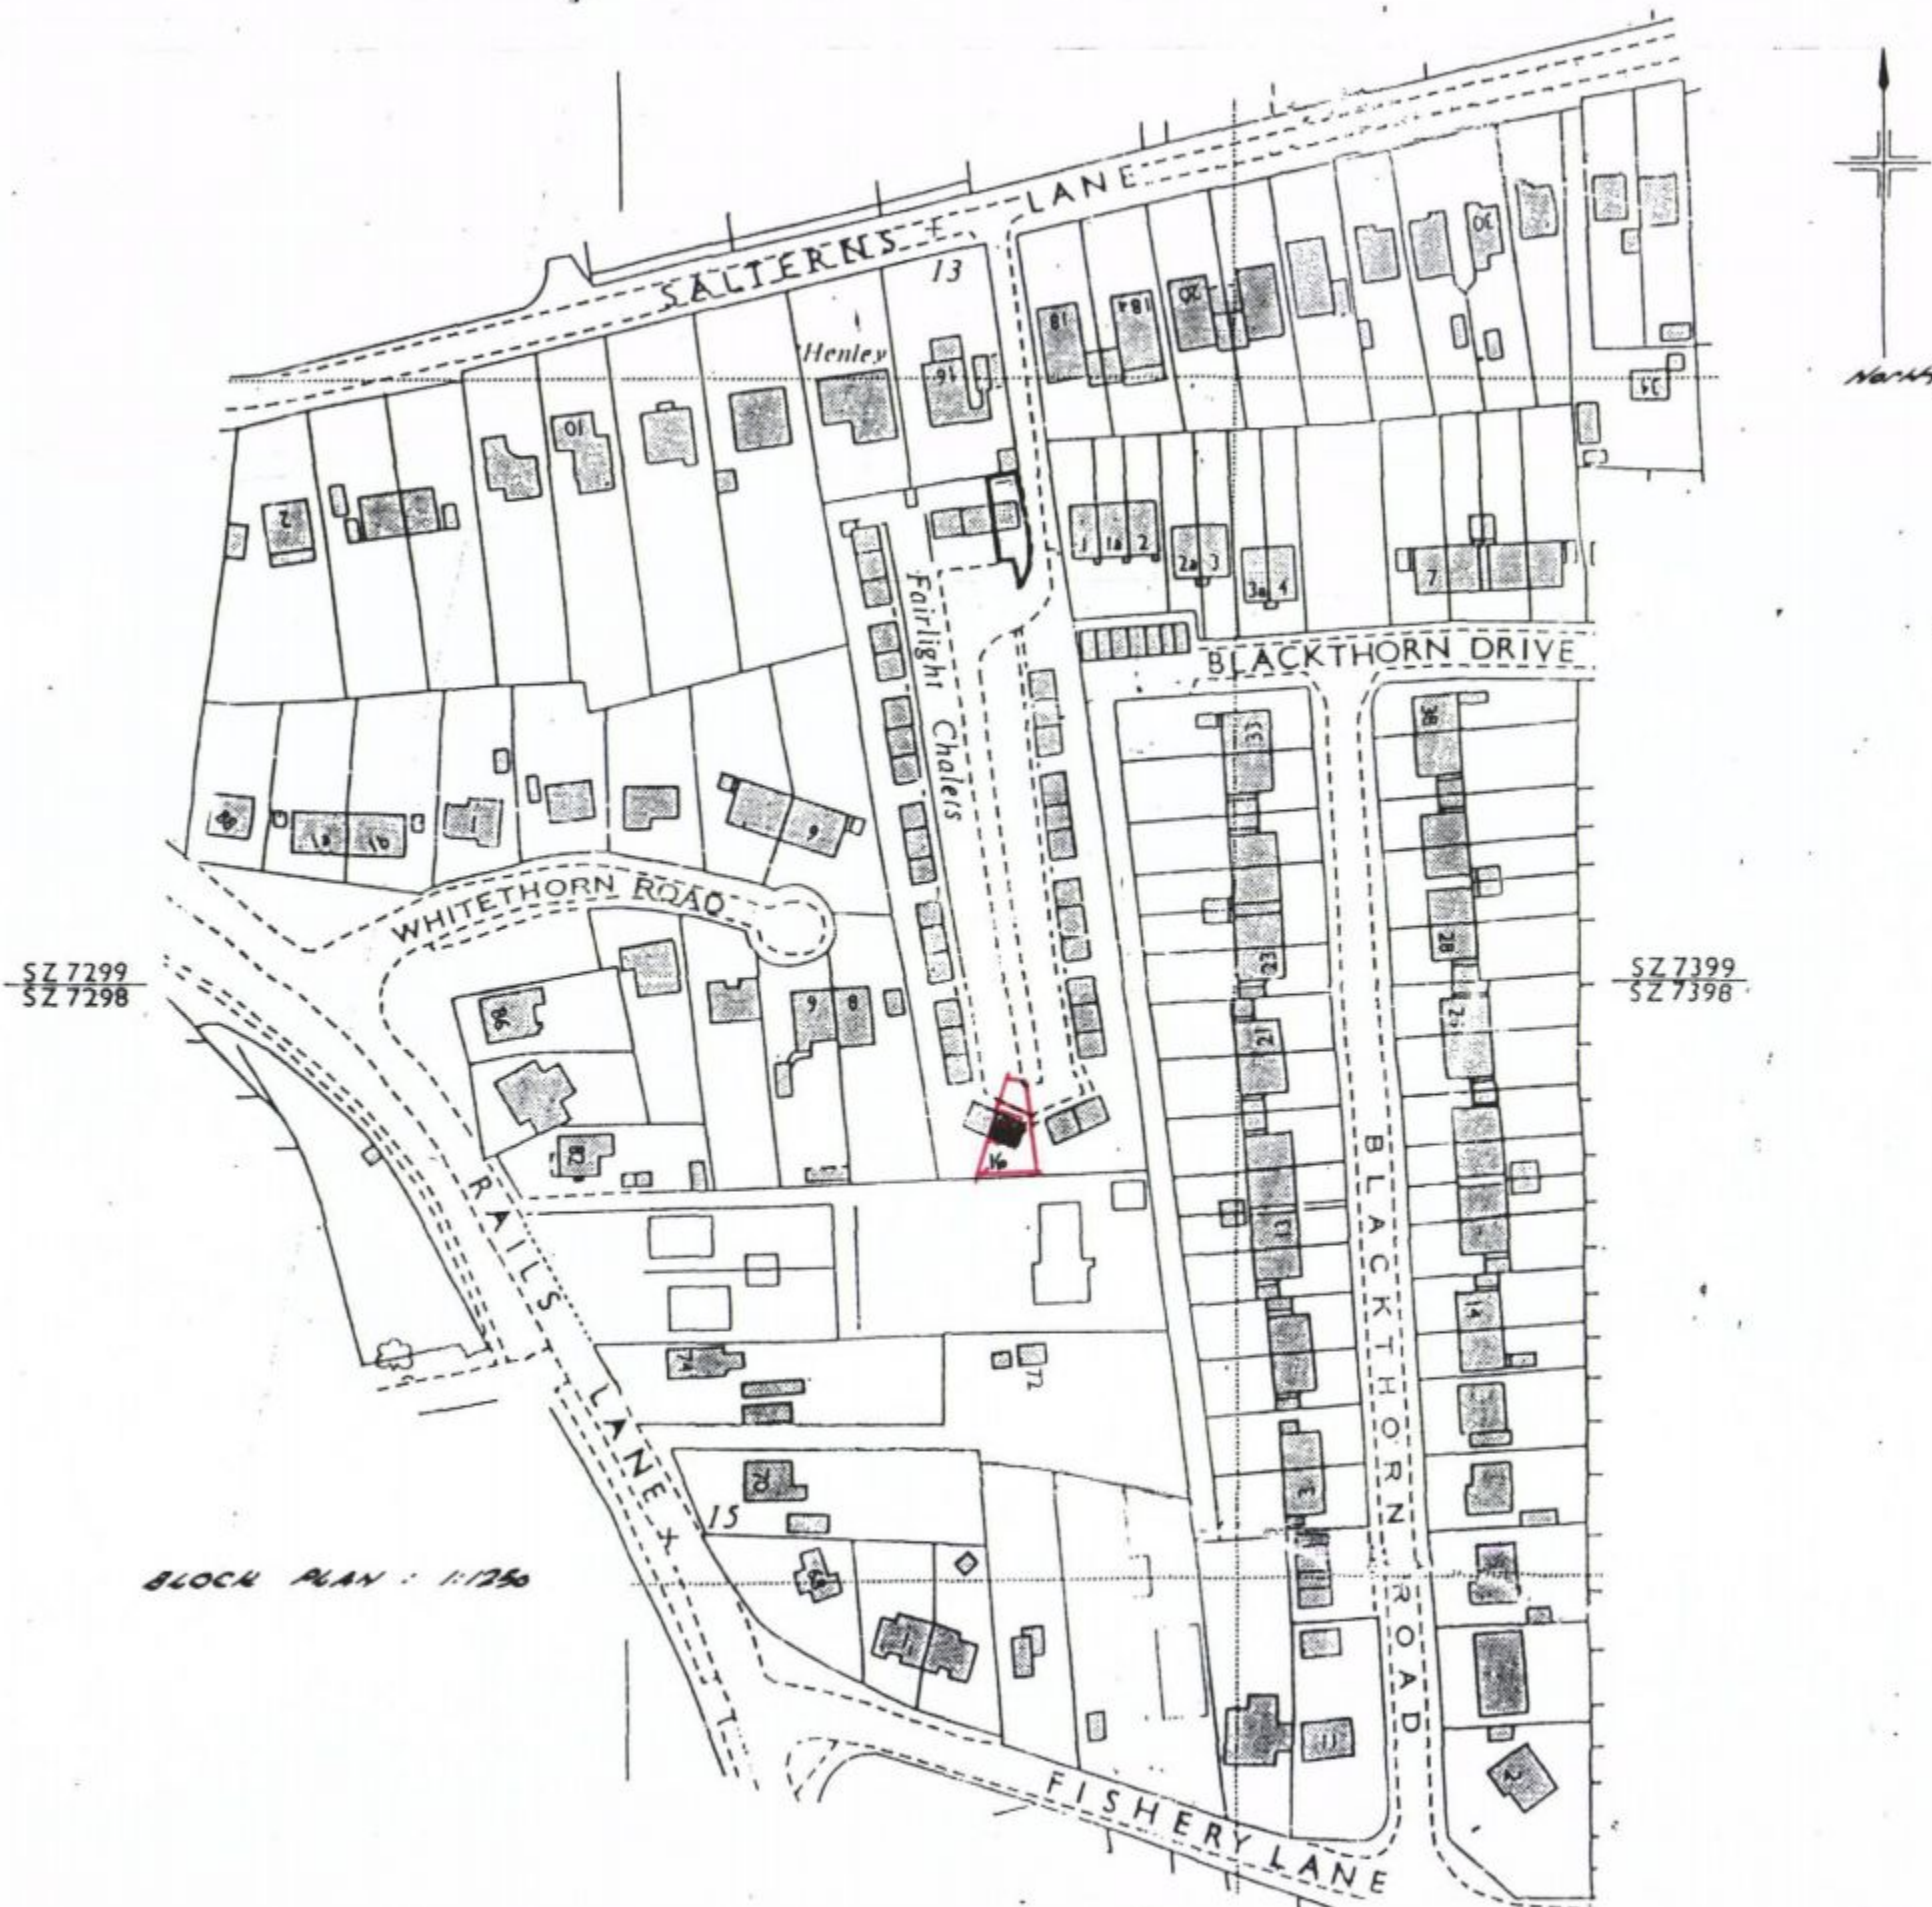

ORDNANCE SURVEY LICENCE AL018675

ARTHUR J. HEDGES - PLANNING

CHARTERED TOWN PLANNER
BUILDING DESIGN

43 Bartholomew Street, Newbury
Berkshire RG14 5QA

Client FAIRLIGHT CHALES

Job FAIRLIGHT CHALES - RAYING ISLAND

Scale 1:1250

Drawing No. P1845/1 Date JULY 2012