


PROPOSED ADDITION AND CONSERVATORY. 67, SOUTHWOOD ROAD, HAYLING ISLAND, HANTS. FOR MR & MRS B. HAMMOND.

NEW BEDROOM WINDOW TO HAVE A MINIMUM
850x500MM OPENING FOR ESCAPE PURPOSES.

STUDWORK RAISE UP EXISTING SHOWER ROOM WALL AS
REQUIRED WITH 100x50MM STUDWORK TO LA
APPROVAL ON SITE,
RESITE EXISTING BOILER TO LA APPROVAL TO BE
AGREED ON SITE PRIOR TO COMMENCEMENT.

ELECTRICAL INSTALLATION BY APPROVED
CERTIFICATED ELECTRICIAN TO COMPLY WITH
APPROVED DOCUMENT P.
CERTIFICATE TO BE ISSUED ON COMPLETION OF WORK.
BY COMPETENT APPROVED CERTIFICATED ELECTRICIAN
USE ENERGY EFFICIENT LIGHT BULBS AND FITTINGS.

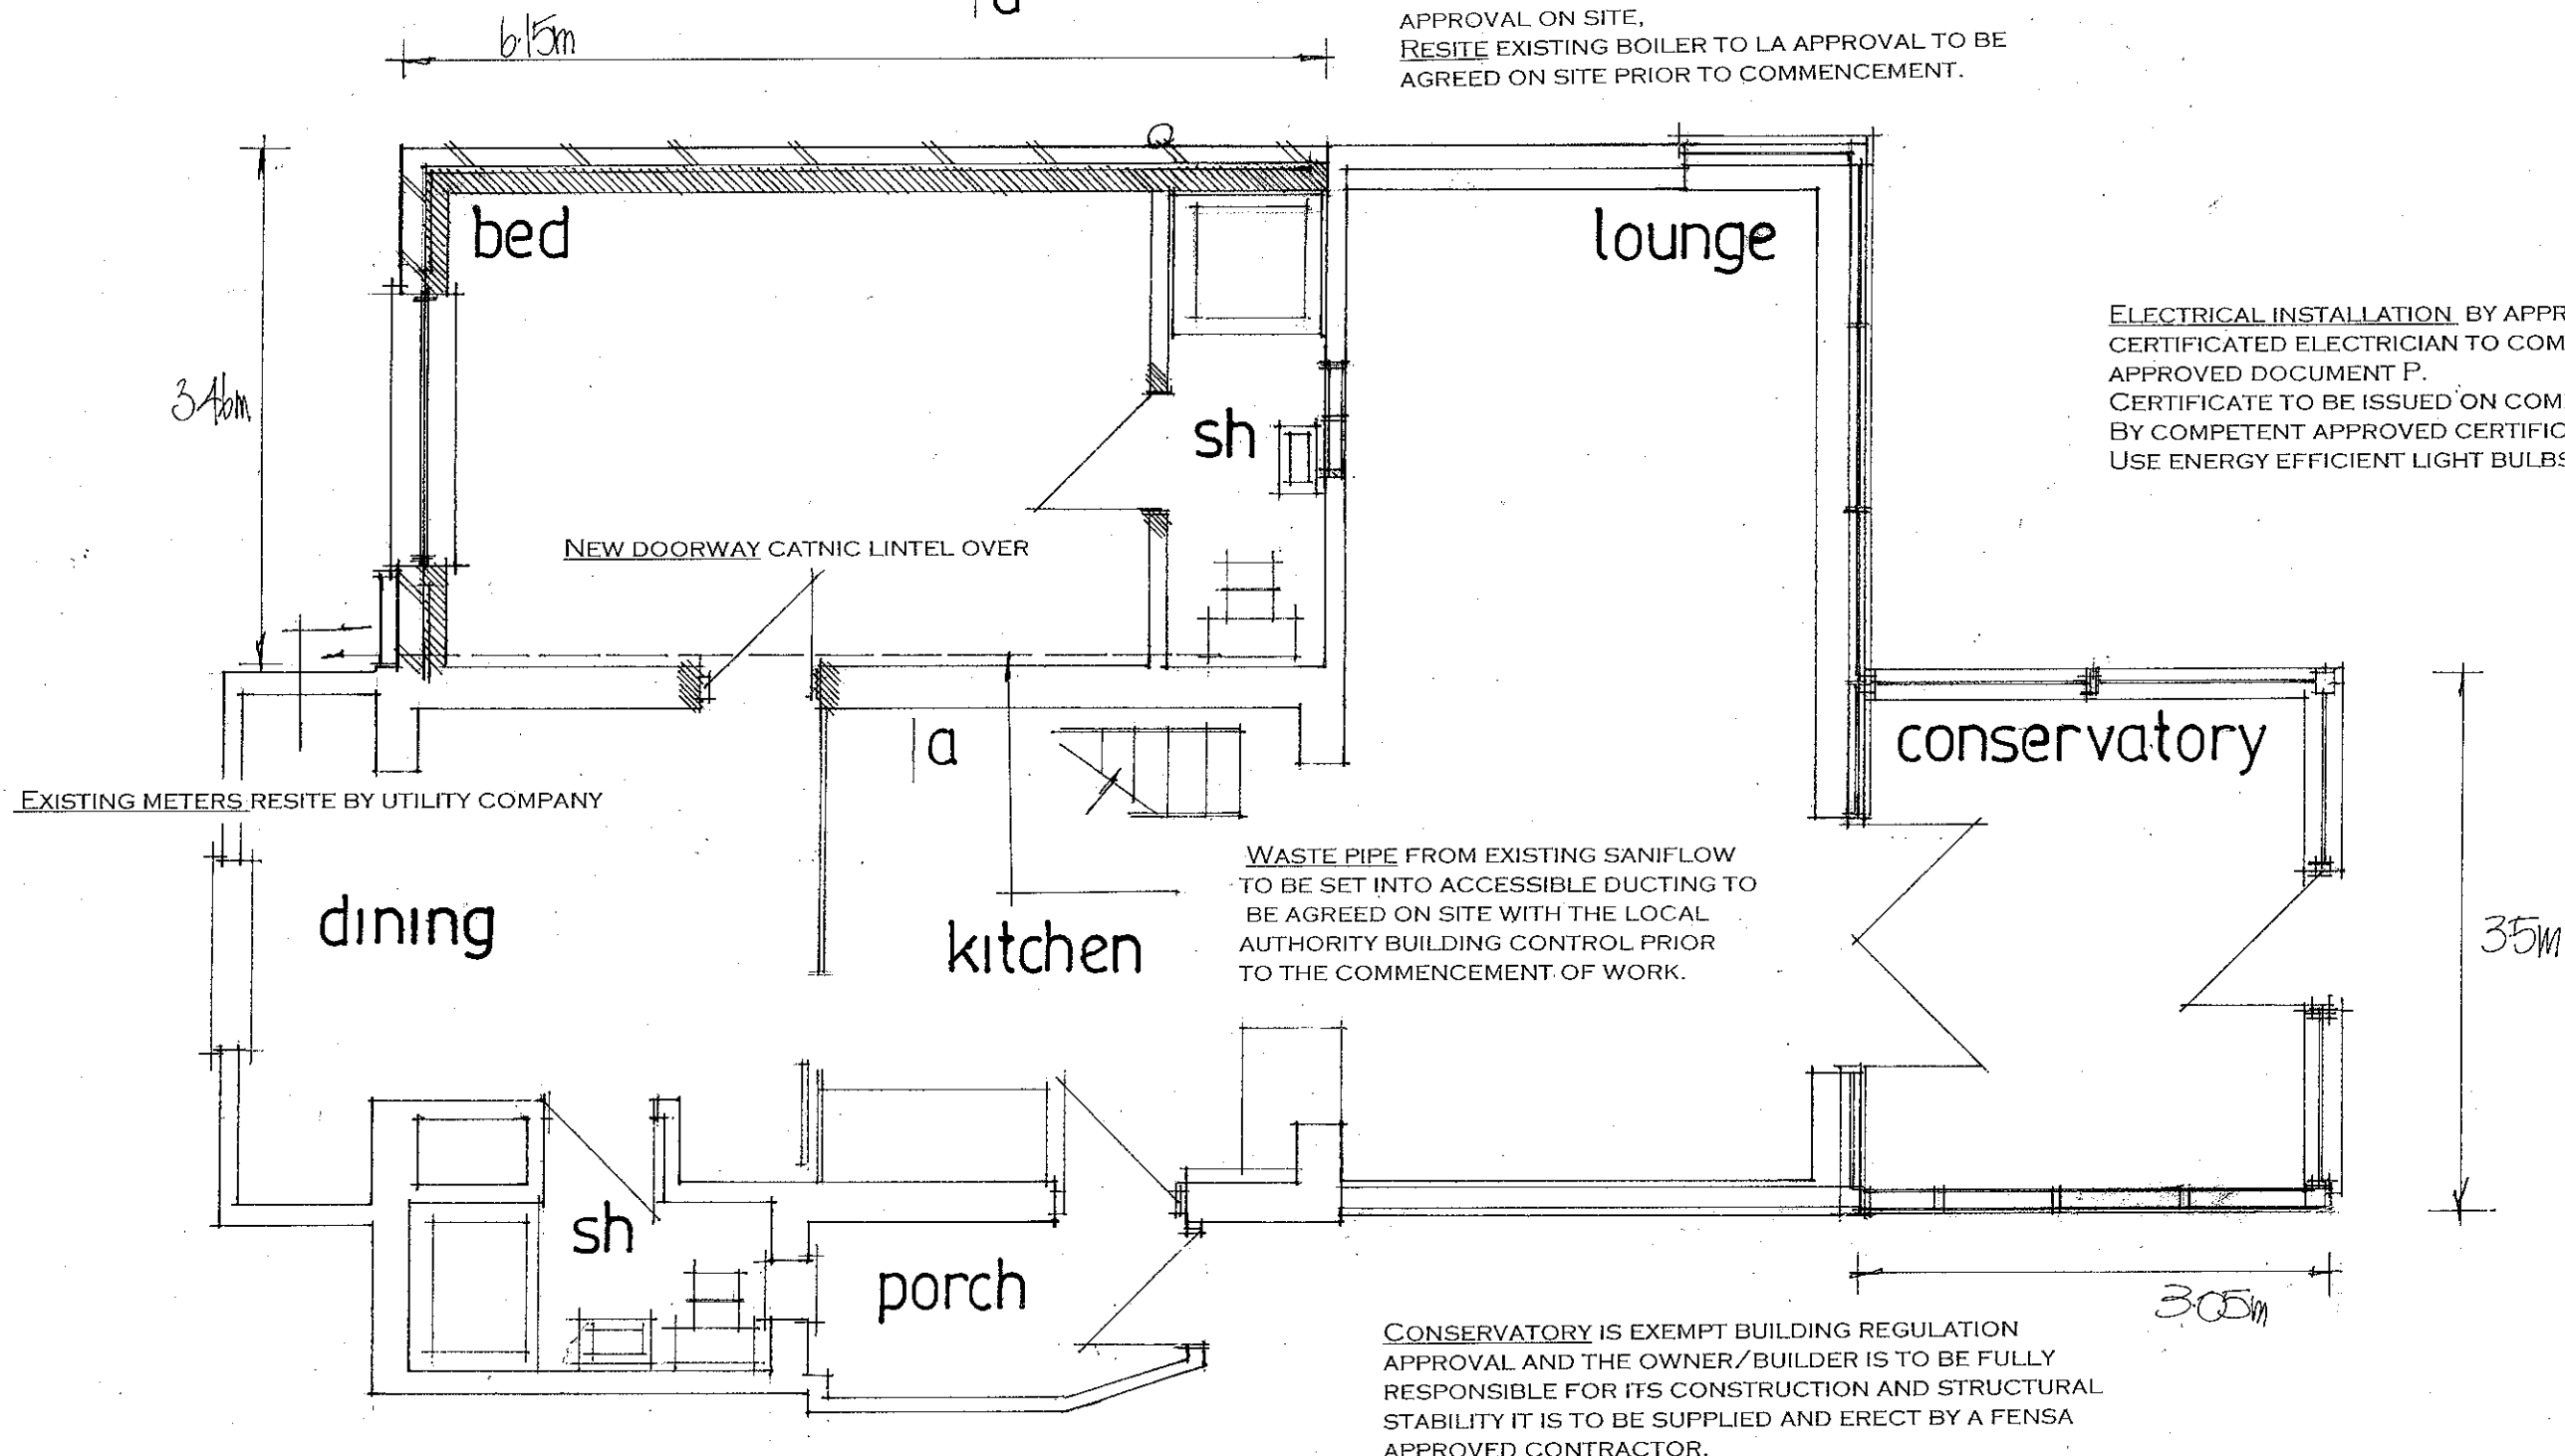

date march 2012
scale 1:50

PROPOSED LAYOUT

PETER J. WALKER MRICS
CHARTERED SURVEYOR
182 SEAFRONT, HAYLING ISLAND, HANTS
PO11 9 AN

TEL: 02392 467571