


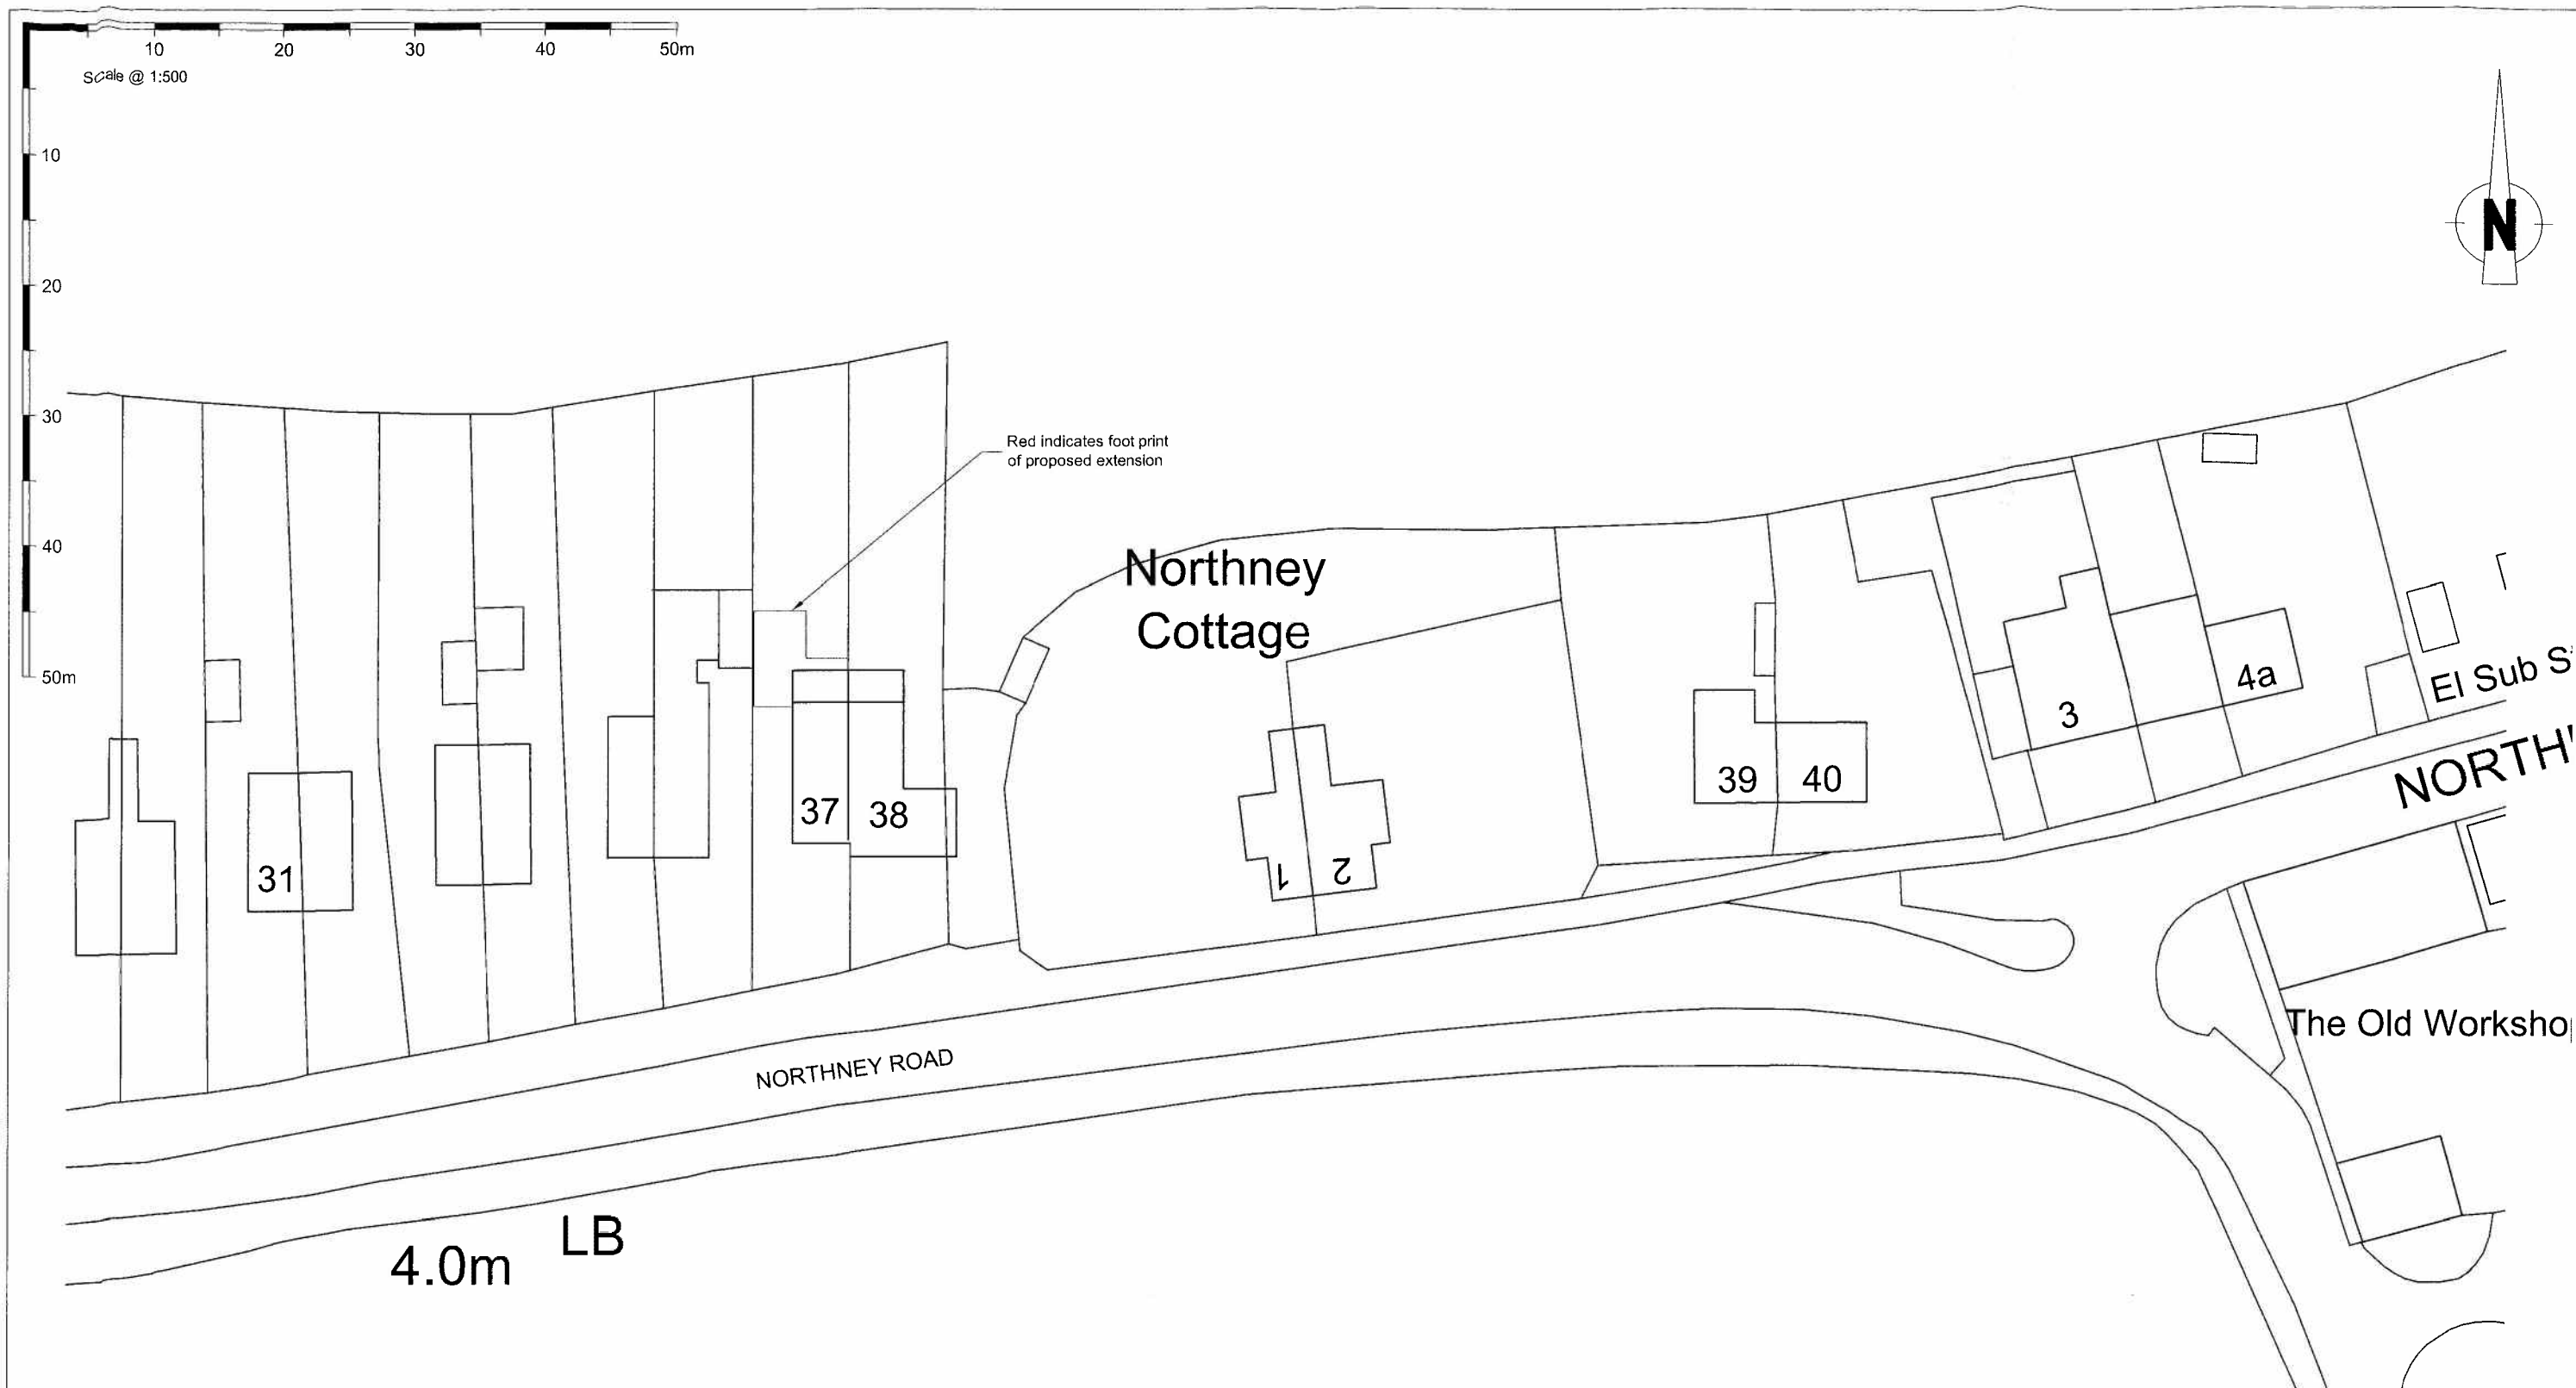

Ordnance Survey, (c) Crown Copyright 2013. All rights reserved. Licence number 100022432

Block Plan 1:500

P2 Proposed footprint added		12/09/13	
		JIM GARLAND ARCHITECTS LTD ONE DOLPHIN QUAY EMSWORTH PO10 7BU 01243 370502 01243 378127 email: info@garland.org.uk	
Client: Ms Vivienne McCabe			
Job Title: 37 Northney Road, Hayling Island PO11 0ND			
Drawing Title: Block Plan			
Scale: 1:500	Date: 27/08/13	Drawn: JAG	Checked: -
Drawing Number: 1306/0001	Revision: P2	Sheet Size: A3	