
Project	Title	Copyright
136 London Road Waterlooville Client G Rice	LOCATION PLAN Job no. 1344 Dwg.no. L01i Date Oct 11	Reproduced from Ordnance Survey's 1:1250 scale map with permission of Controller, HMSO Crown copyright. AR 100010061

0 10 20 30 40 50 60 70 80 90 100m

LINEAR SCALE 1:1250

A4@1:1250

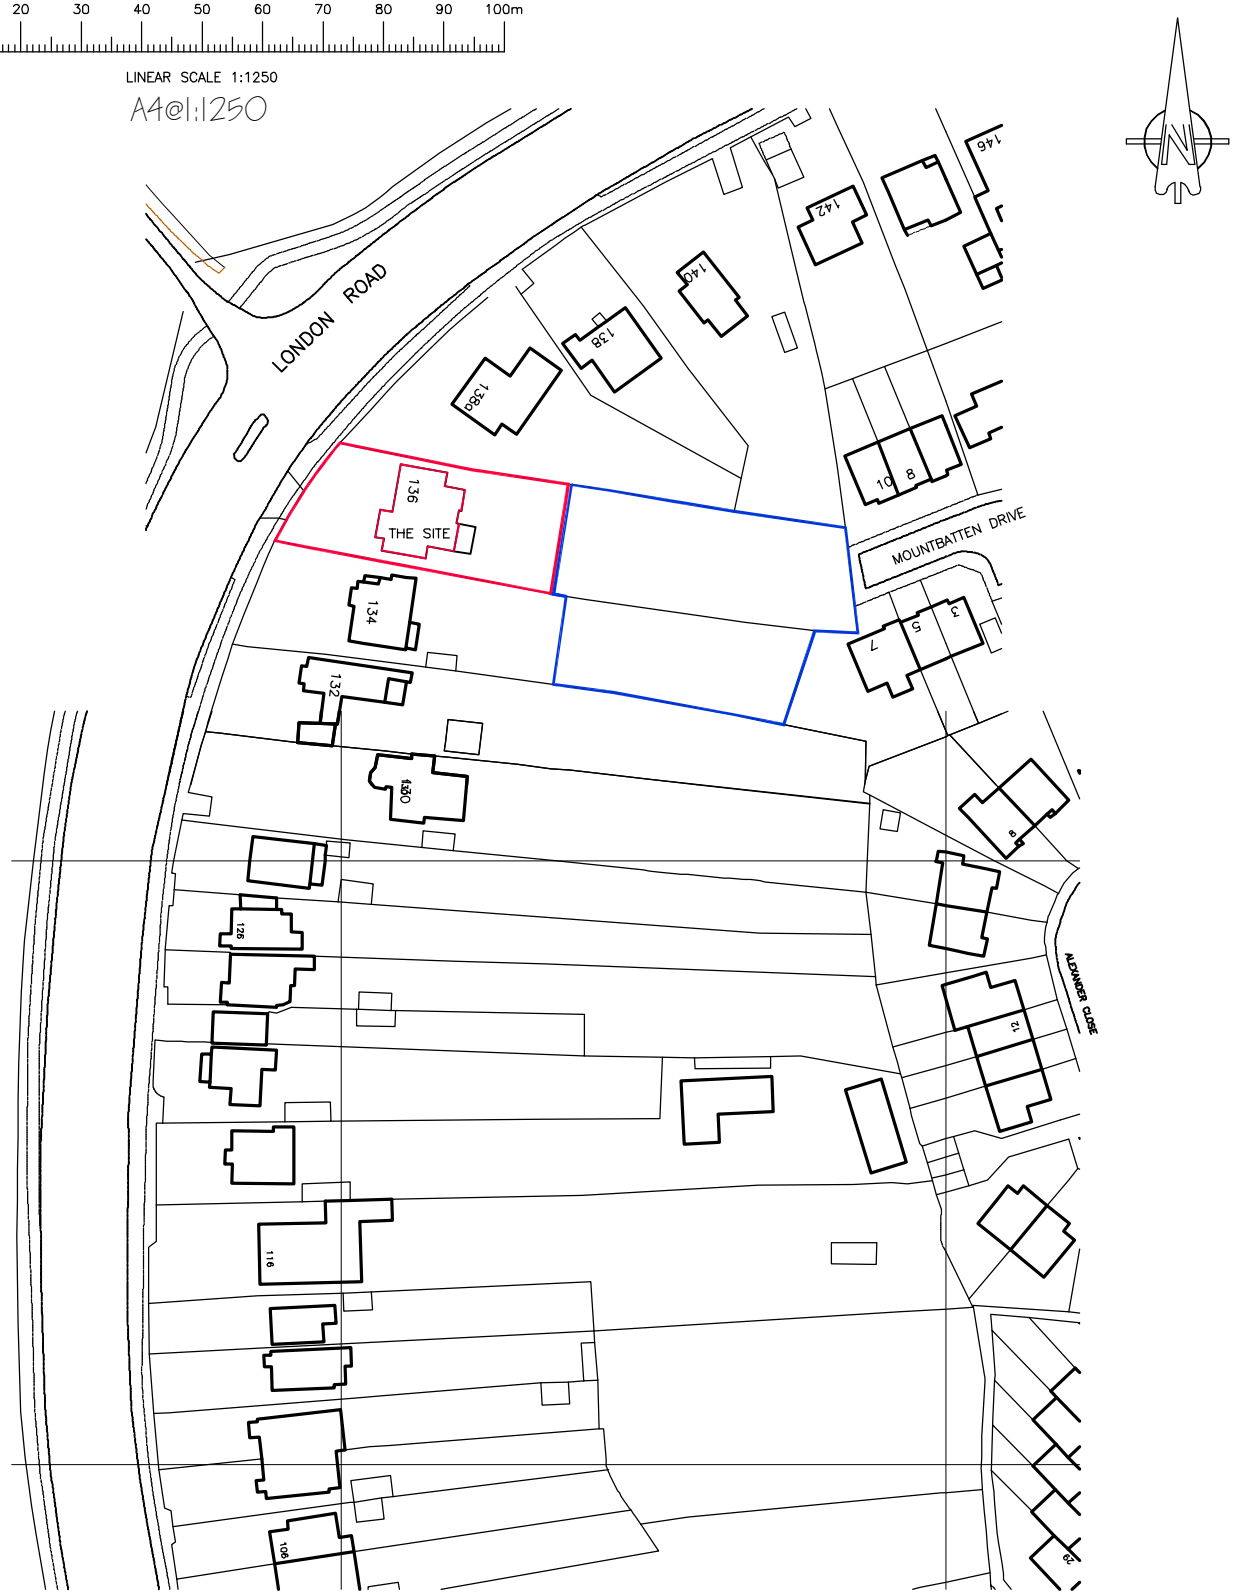

Ordnance Survey (c) Crown Copyright 2011. All rights reserved. Licence number 100020449