




DRAWING NOTES


[illegible]

Pylon & Totem Notes

1. New evolved 915mm siren and stacked word mark both internally illuminated to existing totem sign.
2. New paint finish to existing totem, RAL 7044 Silk Grey
3. New pylon sign with 150mm Evolved Siren and directional arrow.

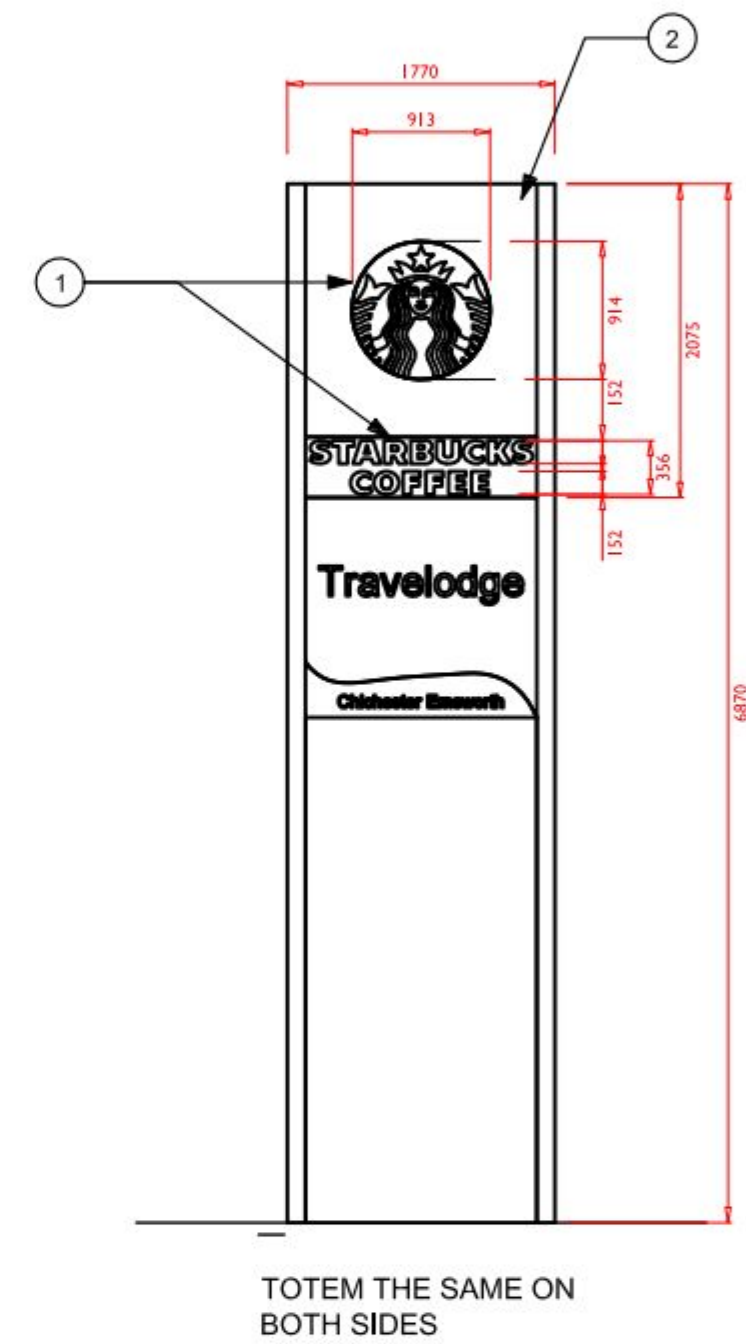

4 Proposed Totem Elevation

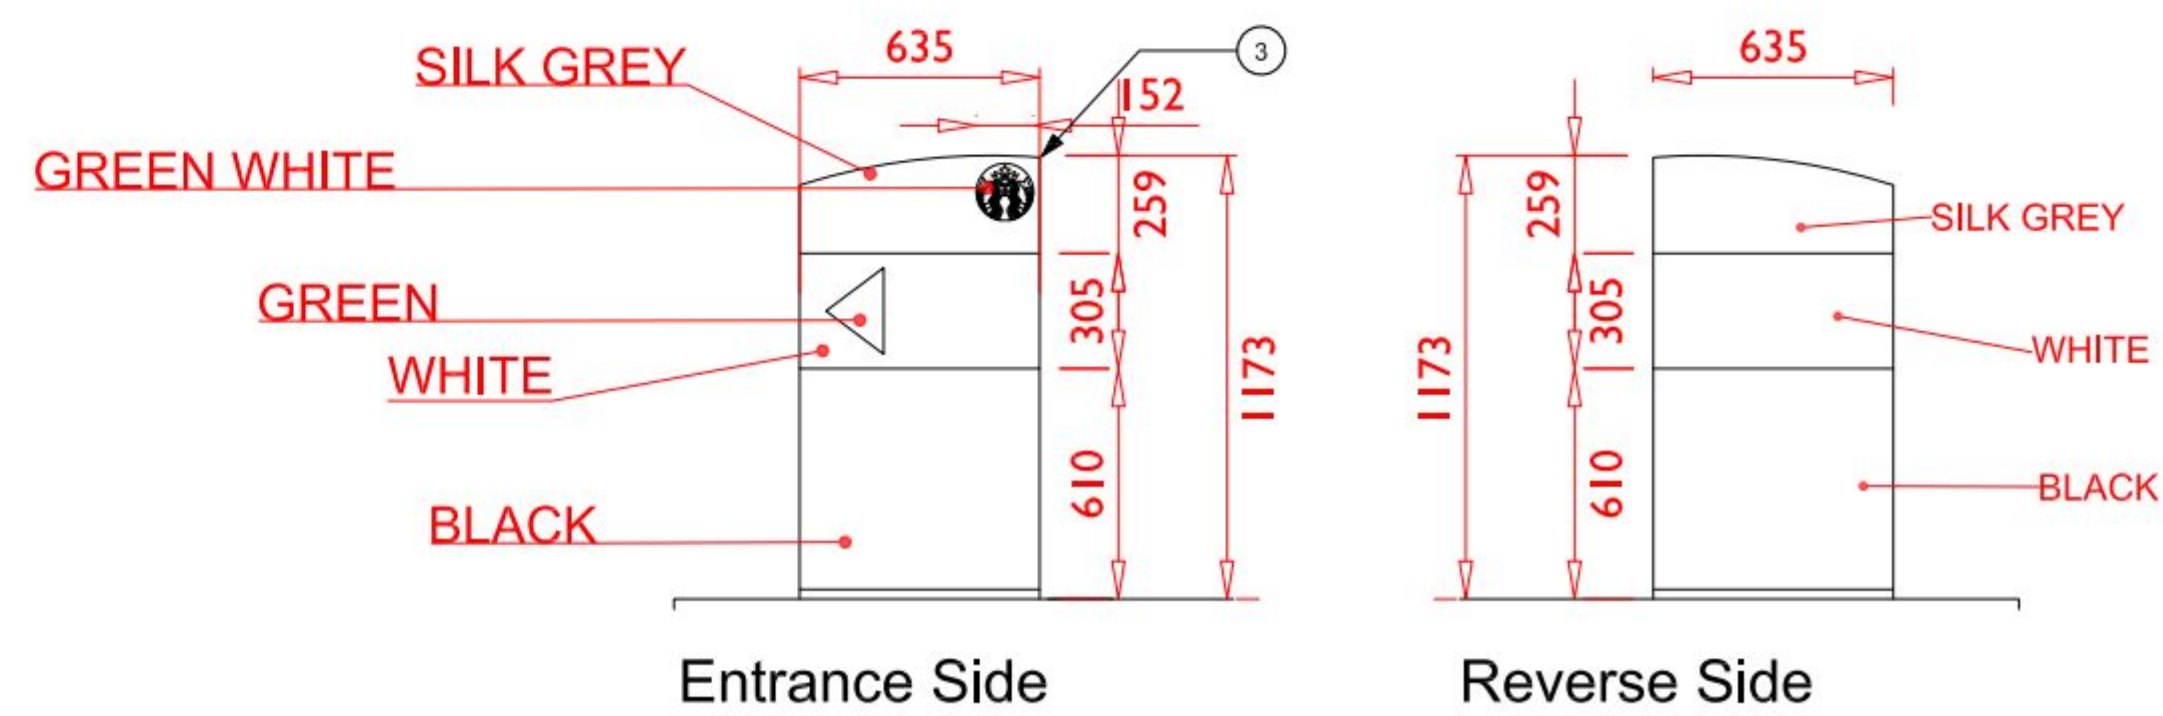

5 Proposed Pylon Elevation

CLIENT REVIEW

PLANNING

[illegible]

REF:	DESCRIPTION:	BPI:		DATE:
	CLIENT:			
	ASTROCK COFFEE			
	PROJECT:			
	EMSWORTH			
	ADDRESS:			
	A27 EASTBOUND HAVANT BYPASS EMSWORTH			
	TITLE:			
	TOTEM SIGNS			
DRAWING BY: CG CHECKED BY: RM	SCALE: 1:50 @A1	DRAWN DATE: 29/06/12	REVISED DATE: .	
DGN NO.: CO-EMSW-001-04				REV:

THIS DRAWING AND ITS DATA IS THE PROPERTY OF EVOLVE DESIGN LIMITED & SHALL NOT BE REPRODUCED WITHOUT THE COMPANY'S CONSENT. DO NOT SCALE. WRITTEN DIMENSIONS TAKE PREFERENCE. ANY DISCREPANCIES SHOULD BE REPORTED TO EVOLVE DESIGN LIMITED IMMEDIATELY - IF IN DOUBT ASK.