



BLOW UP 1

PERMIT

HAVANT BOROUGH COUNCIL
DEVELOPMENT CONTROL

18 APR 2011

RECEIVED

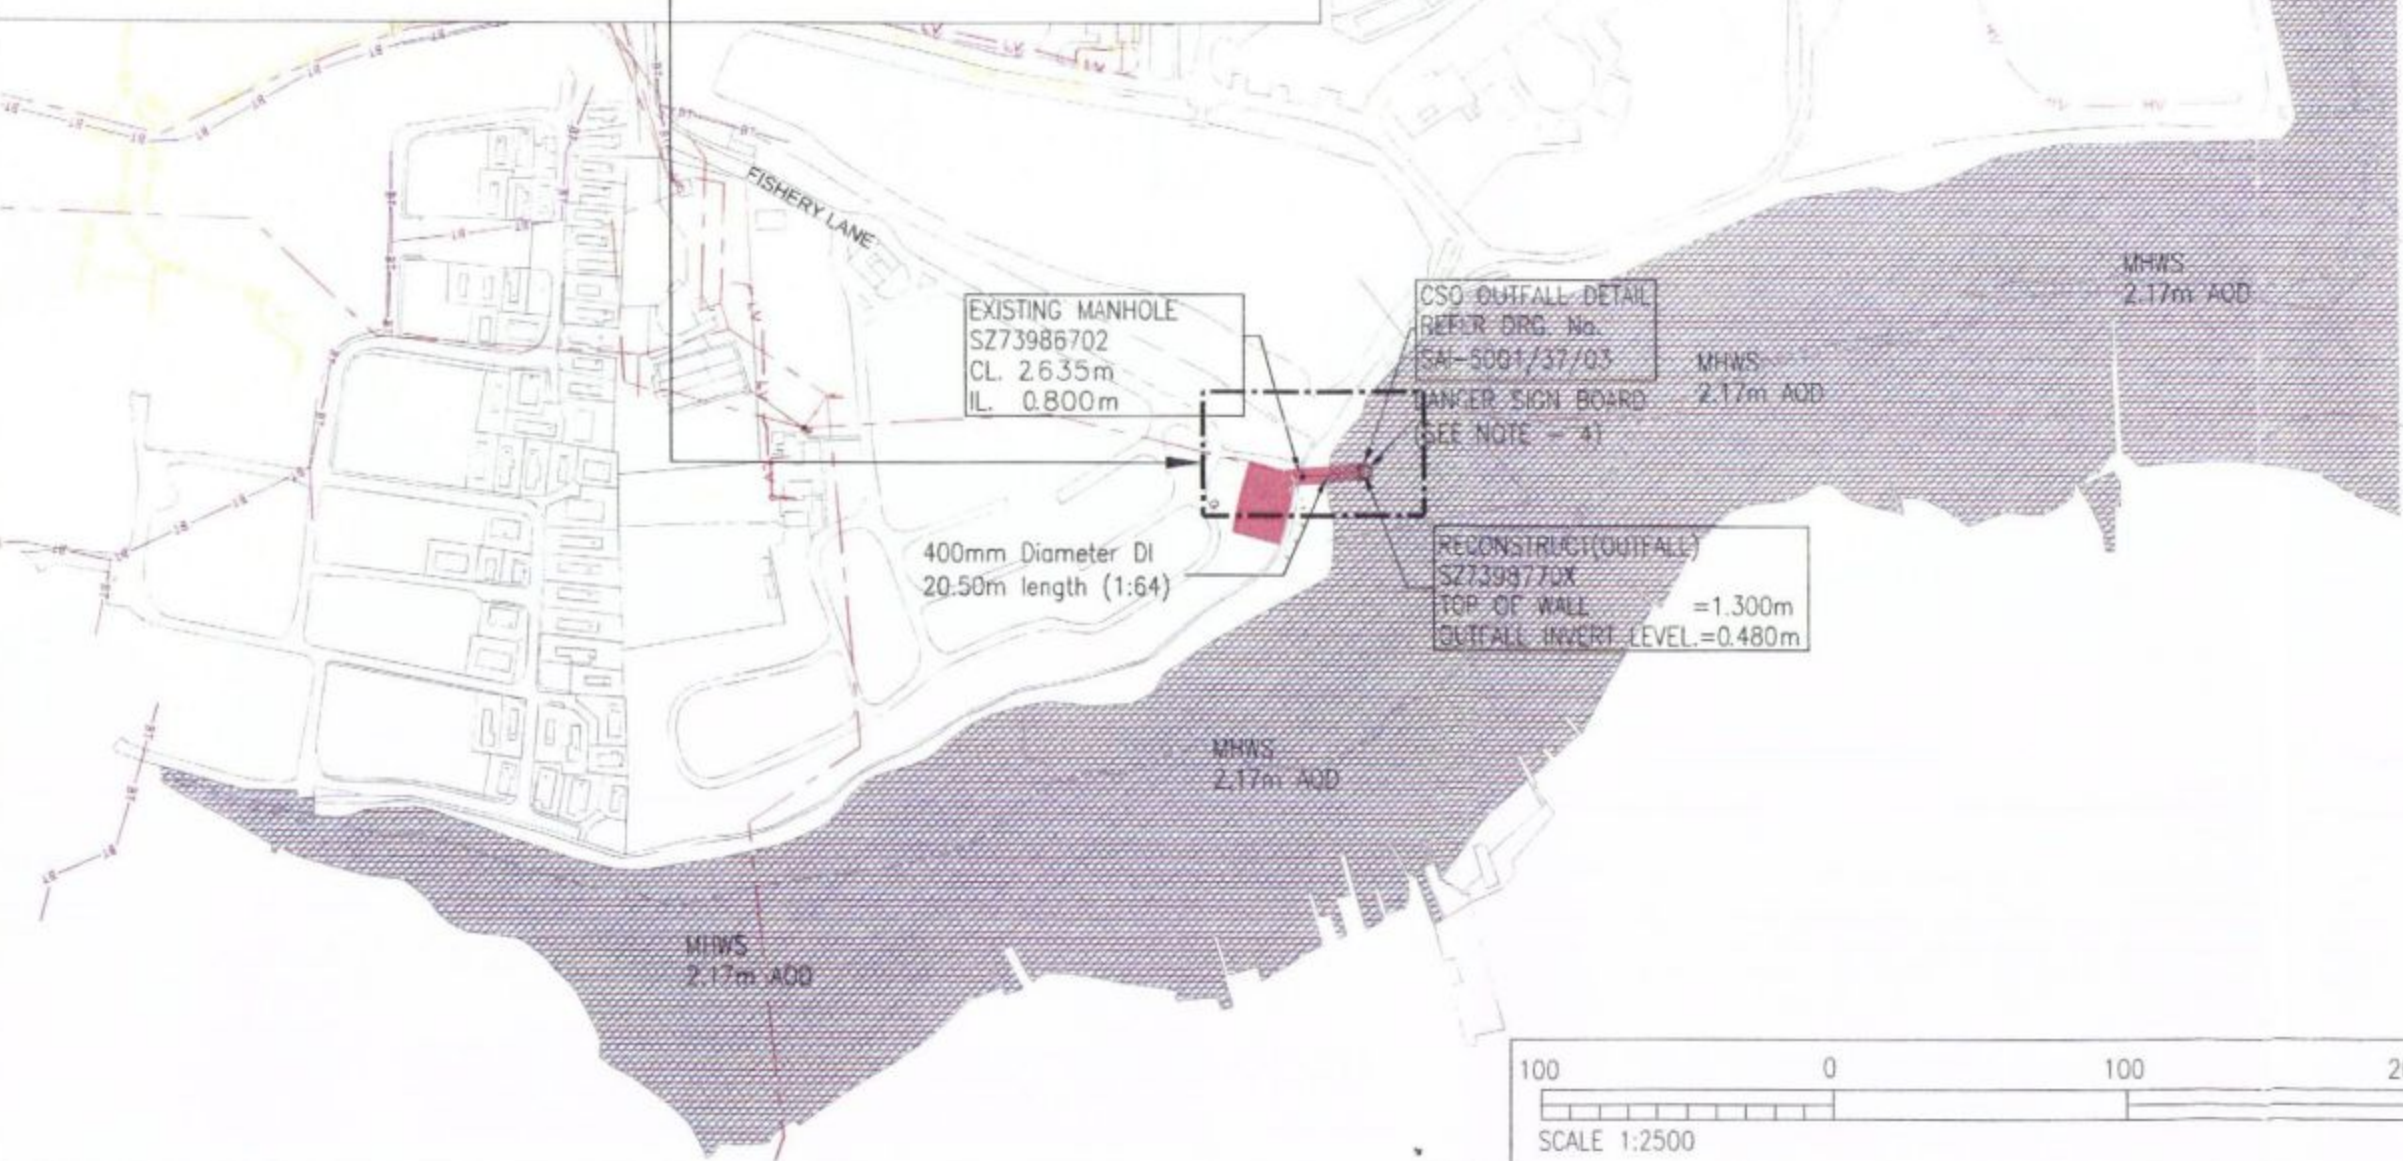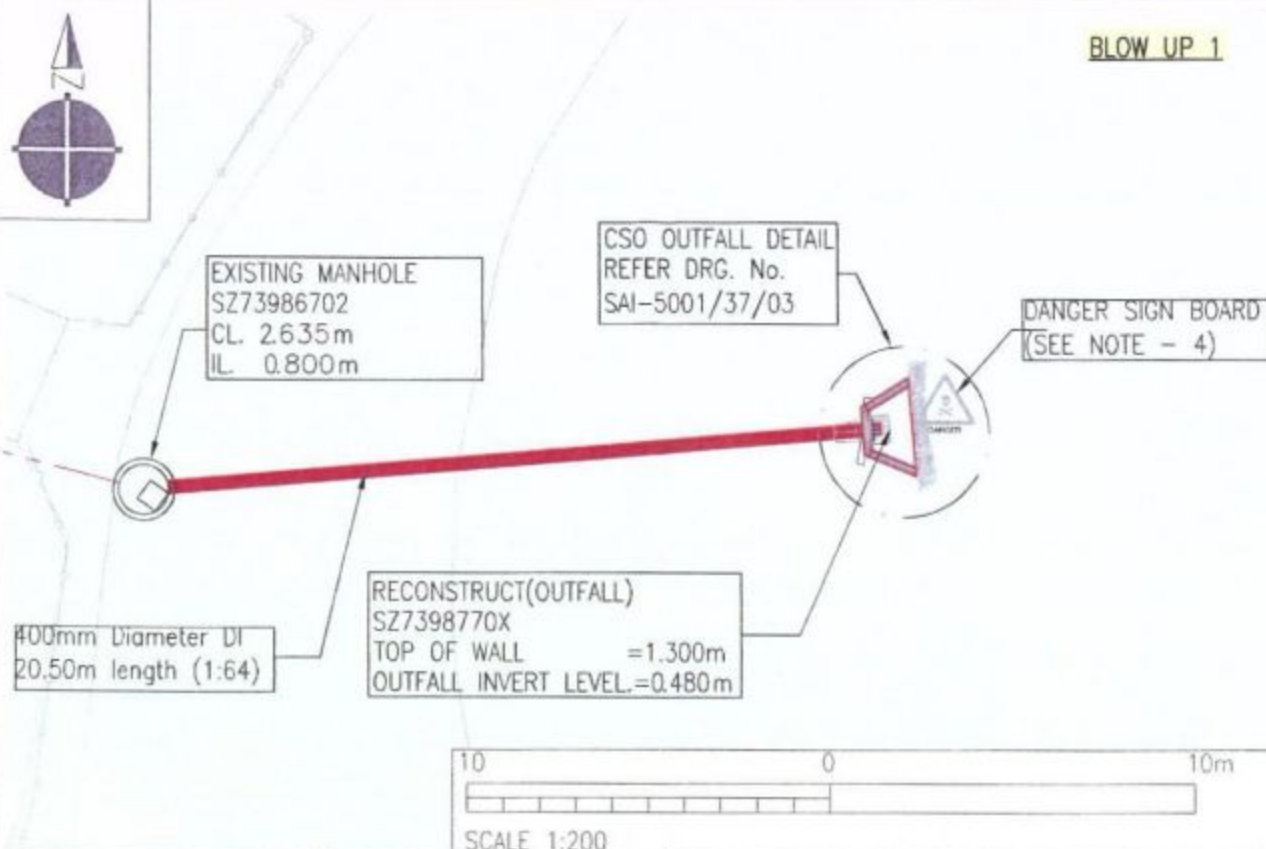

S.A. DRAWING NO.		REVISION																																					
NOTES																																							
1. ALL DIMENSIONS ARE IN MILLIMETERS AND ALL LEVELS ARE IN METERS UNLESS OTHERWISE STATED.																																							
2. ALL WORK SHALL COMPLY WITH ALL RELEVANT BRITISH STANDARD CODES OF PRACTICE, SUPPLY AUTHORITIES REGULATIONS AND THE CURRENT BUILDING REGULATIONS INCLUDING ALL AMENDMENTS AND SHALL BE CARRIED OUT IN A PROPER WORKMAN LIKE MANNER TO THE SATISFACTION OF THE SUPERVISION OFFICER AND THE BUILDING CONTROL OFFICER.																																							
3. ANY DISCREPANCIES MUST BE REPORTED TO THE DESIGNER IMMEDIATELY.																																							
4. CONTRACTOR REQUIRE TO MARK THE END OF THE OUTFALL WITH AN ISOLATED DANGER MARK.																																							
5. ALIGNMENT OF SEWER NETWORK IS SHOWN AS PER SURVEY DATA.																																							
LEGEND																																							
 PROPOSED FOUL SEWER LINE  EXISTING MANHOLE  EXISTING FOUL SEWER LINE  GAS LINE MEDIUM PRESSURE  GAS LINE LOW PRESSURE  ELECTRIC LINE (HIGH VOLTAGE)  ELECTRIC LINE (LOW VOLTAGE)  EXISTING BT LINE  EXISTING FENCE LINE  DANGER SIGN BOARD  RAMSAR SITES (ENGLAND)  SPECIAL PROTECTION AREAS (ENGLAND)  SPECIAL AREAS OF CONSERVATION (ENGLAND)  SITES OF SPECIAL SCIENTIFIC INTEREST (ENGLAND)  WORKING AREA  MHWS MEAN HIGH WATER SPRING TIDE																																							
CURRENT ISSUE INFORMATION																																							
<table><tr><td></td><td></td><td></td><td></td><td></td><td></td></tr><tr><td></td><td></td><td></td><td></td><td></td><td></td></tr><tr><td></td><td></td><td></td><td></td><td></td><td></td></tr><tr><td></td><td></td><td></td><td></td><td></td><td></td></tr><tr><td>08.03.2011</td><td>NG</td><td>DB</td><td>DP</td><td></td><td></td></tr><tr><td>DATE</td><td>ORIGIN</td><td>CHD</td><td>REV</td><td colspan="2">ISSUE</td></tr></table>																												08.03.2011	NG	DB	DP			DATE	ORIGIN	CHD	REV	ISSUE	
08.03.2011	NG	DB	DP																																				
DATE	ORIGIN	CHD	REV	ISSUE																																			
THIS DRAWING IS ISSUED BY SOUTHERN WATER SUBJECT TO THE CONDITIONS THAT IT IS NOT COPIED, EITHER WHOLLY OR IN PART, OR REPRODUCED IN ANY MANNER WITHOUT THE WRITTEN PERMISSION OF SOUTHERN WATER. ANY UNAUTHORIZED REPRODUCTION OF THIS DRAWING IS A BREACH OF SOUTHERN WATER'S INTELLECTUAL PROPERTY RIGHTS AND WILL BE PROSECUTED TO THE FULL EXTENT OF THE LAW.																																							
DO NOT SCALE THIS DRAWING. IF NECESSARY USE																																							
		 Southern Water Services Ltd. Southern House Teamon Road Worthing, BN13 3NX Telephone: (01903) 272448 Fax: (01903) 272047																																					
		SAI House, Satyam Corporate Square, Ahmedabad - 380 054. Phone: +91 79 6614 2600 Fax: +91 79 6614 2800																																					
S.A. DRAWING NO.		SAI-5001/37/06		REVISION																																			
PROJECT TITLE																																							
FISHERY LANE HAYLING ISLAND																																							
DRAWING TITLE																																							
LOCATION PLAN SHOWING CONSERVATION AREAS																																							
SITE UNIT SCALE			SITE UNIT SCALE																																				
1:2500			1:200																																				
S.A. DRAWING NO.			SCALE		MASTER SIZE A3																																		
S.A. DRAWING NO.			REVISION																																				