


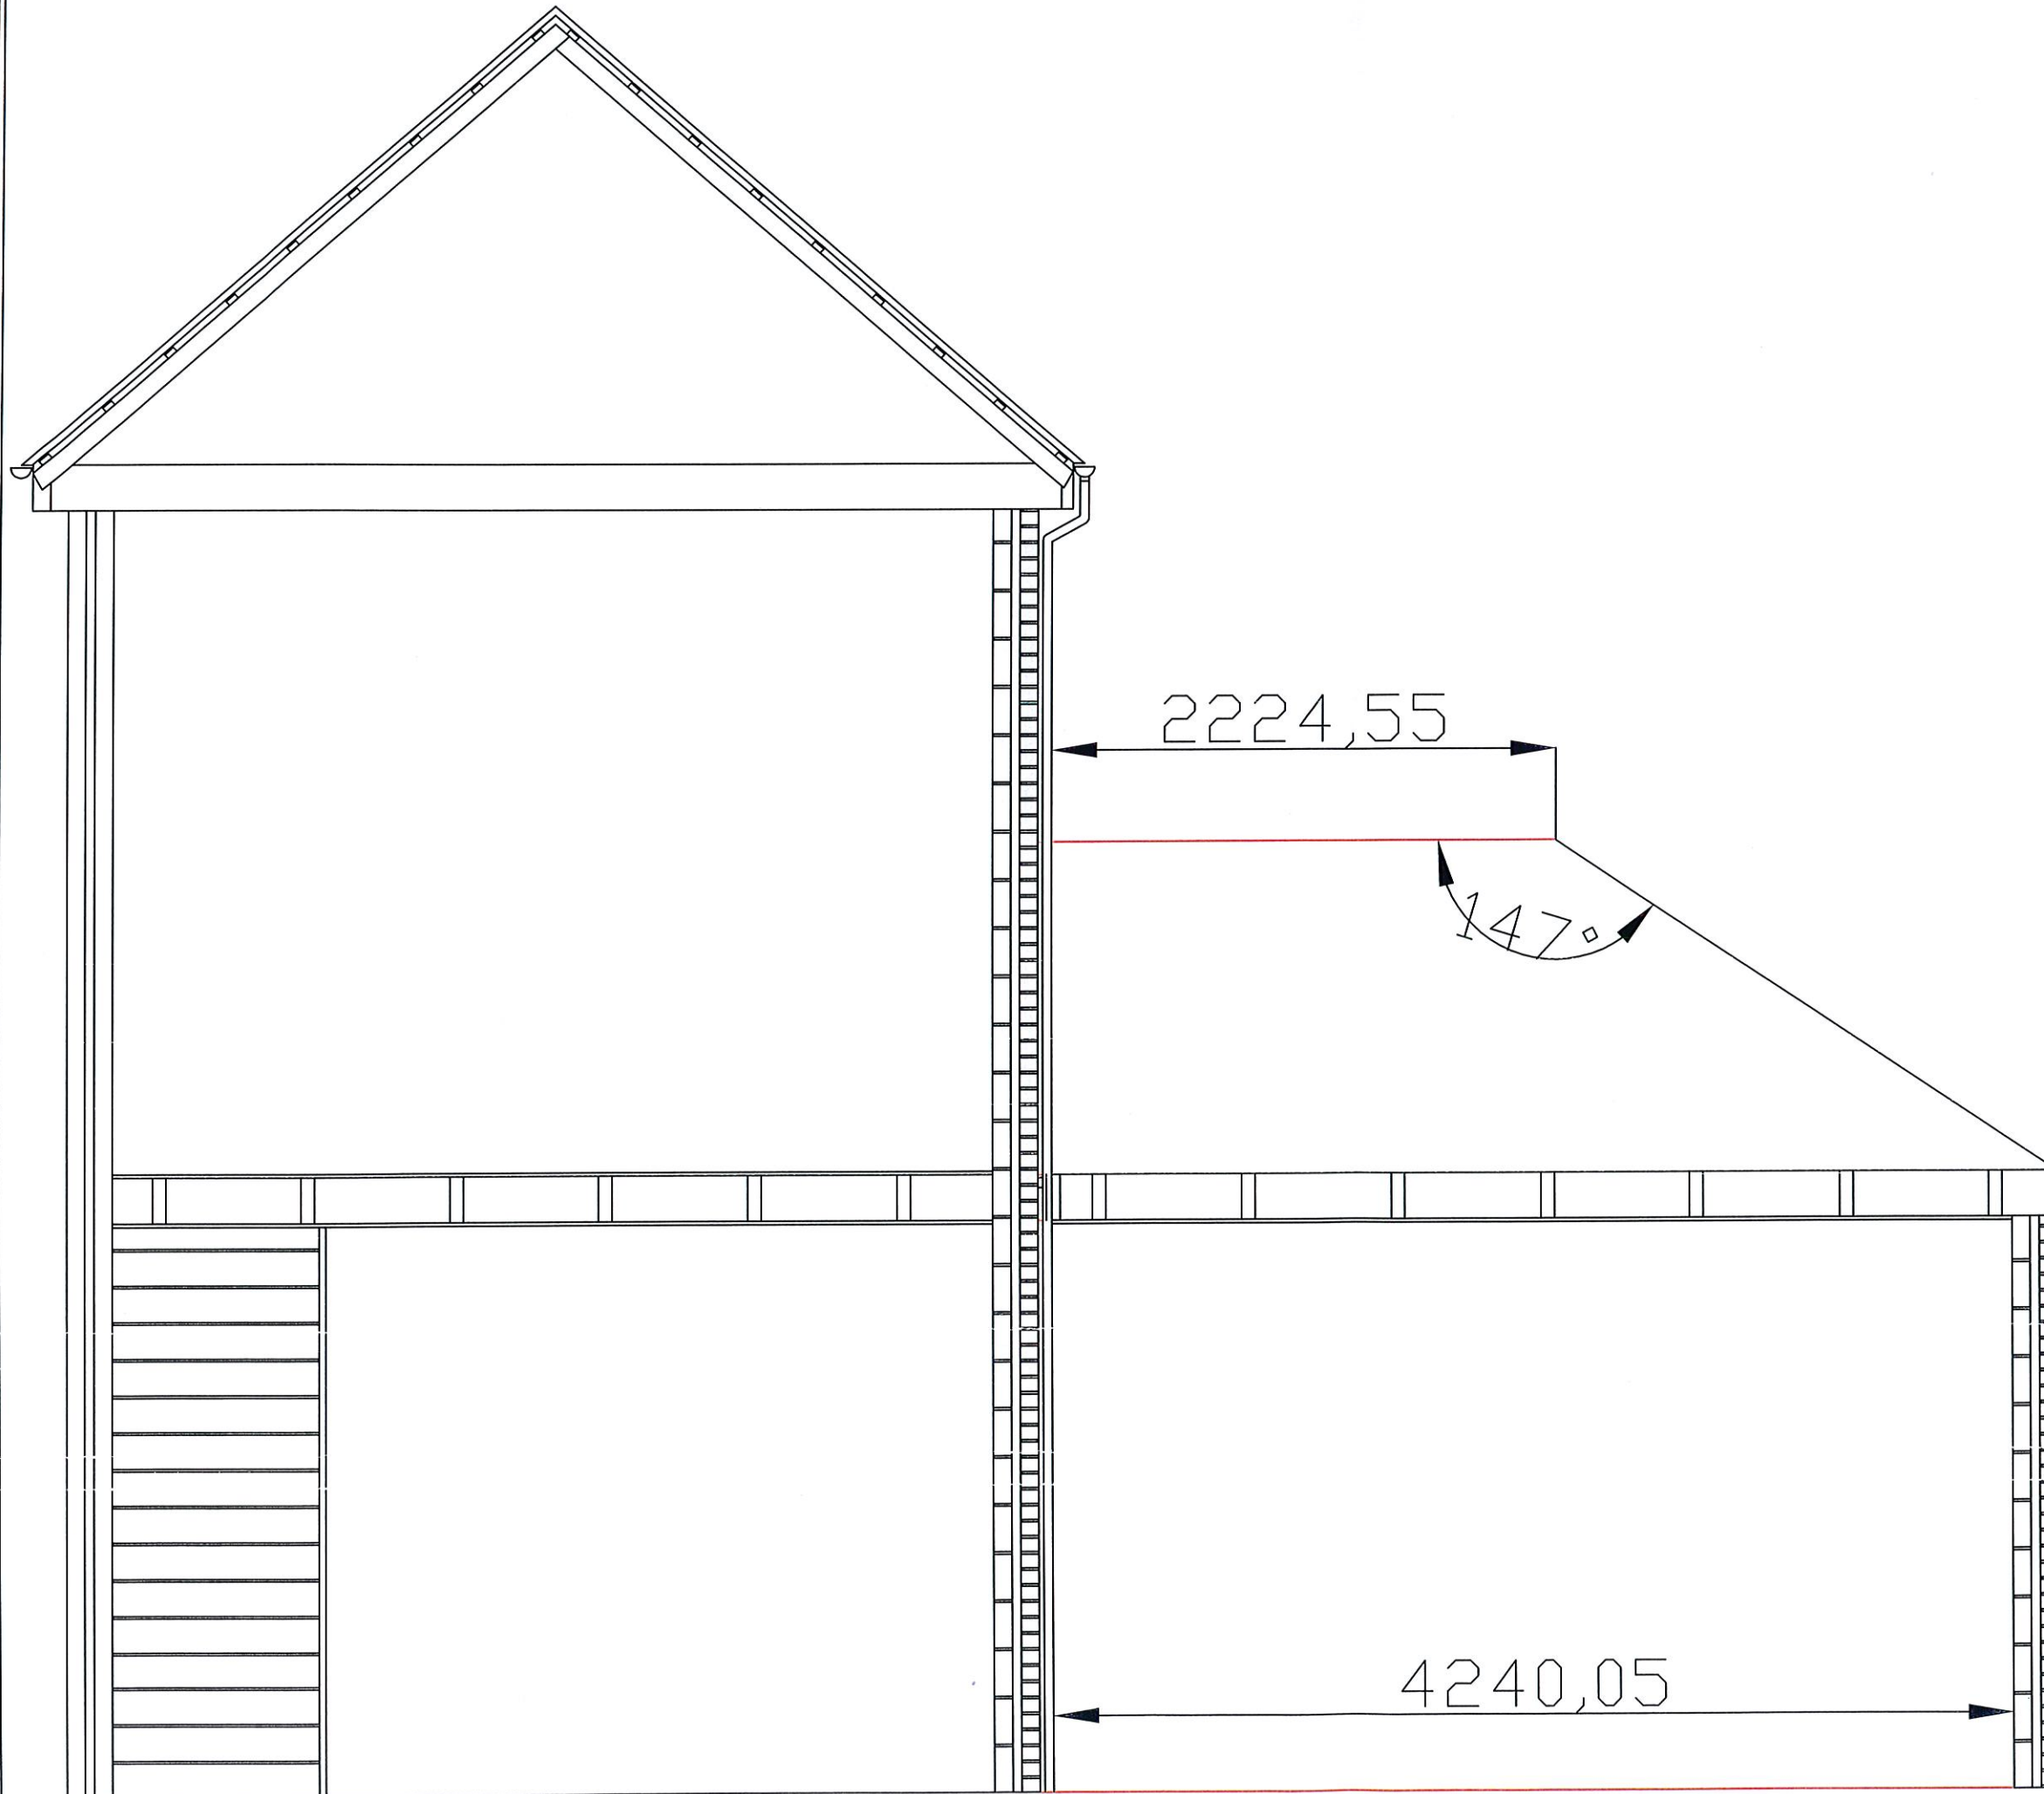

**NEW SIDE
EXTENSION:
GRANNY
ANNEXE**

No.	Revision/ Issue	Date

**Tom's
AMAZING
Design's
07919218566**

**35 JUBILEE RD,
WATERLOOVILLE,
PO7 7RD-
SECTIONS**

TAD -001

20th June 2013

NOT TO SCALE