


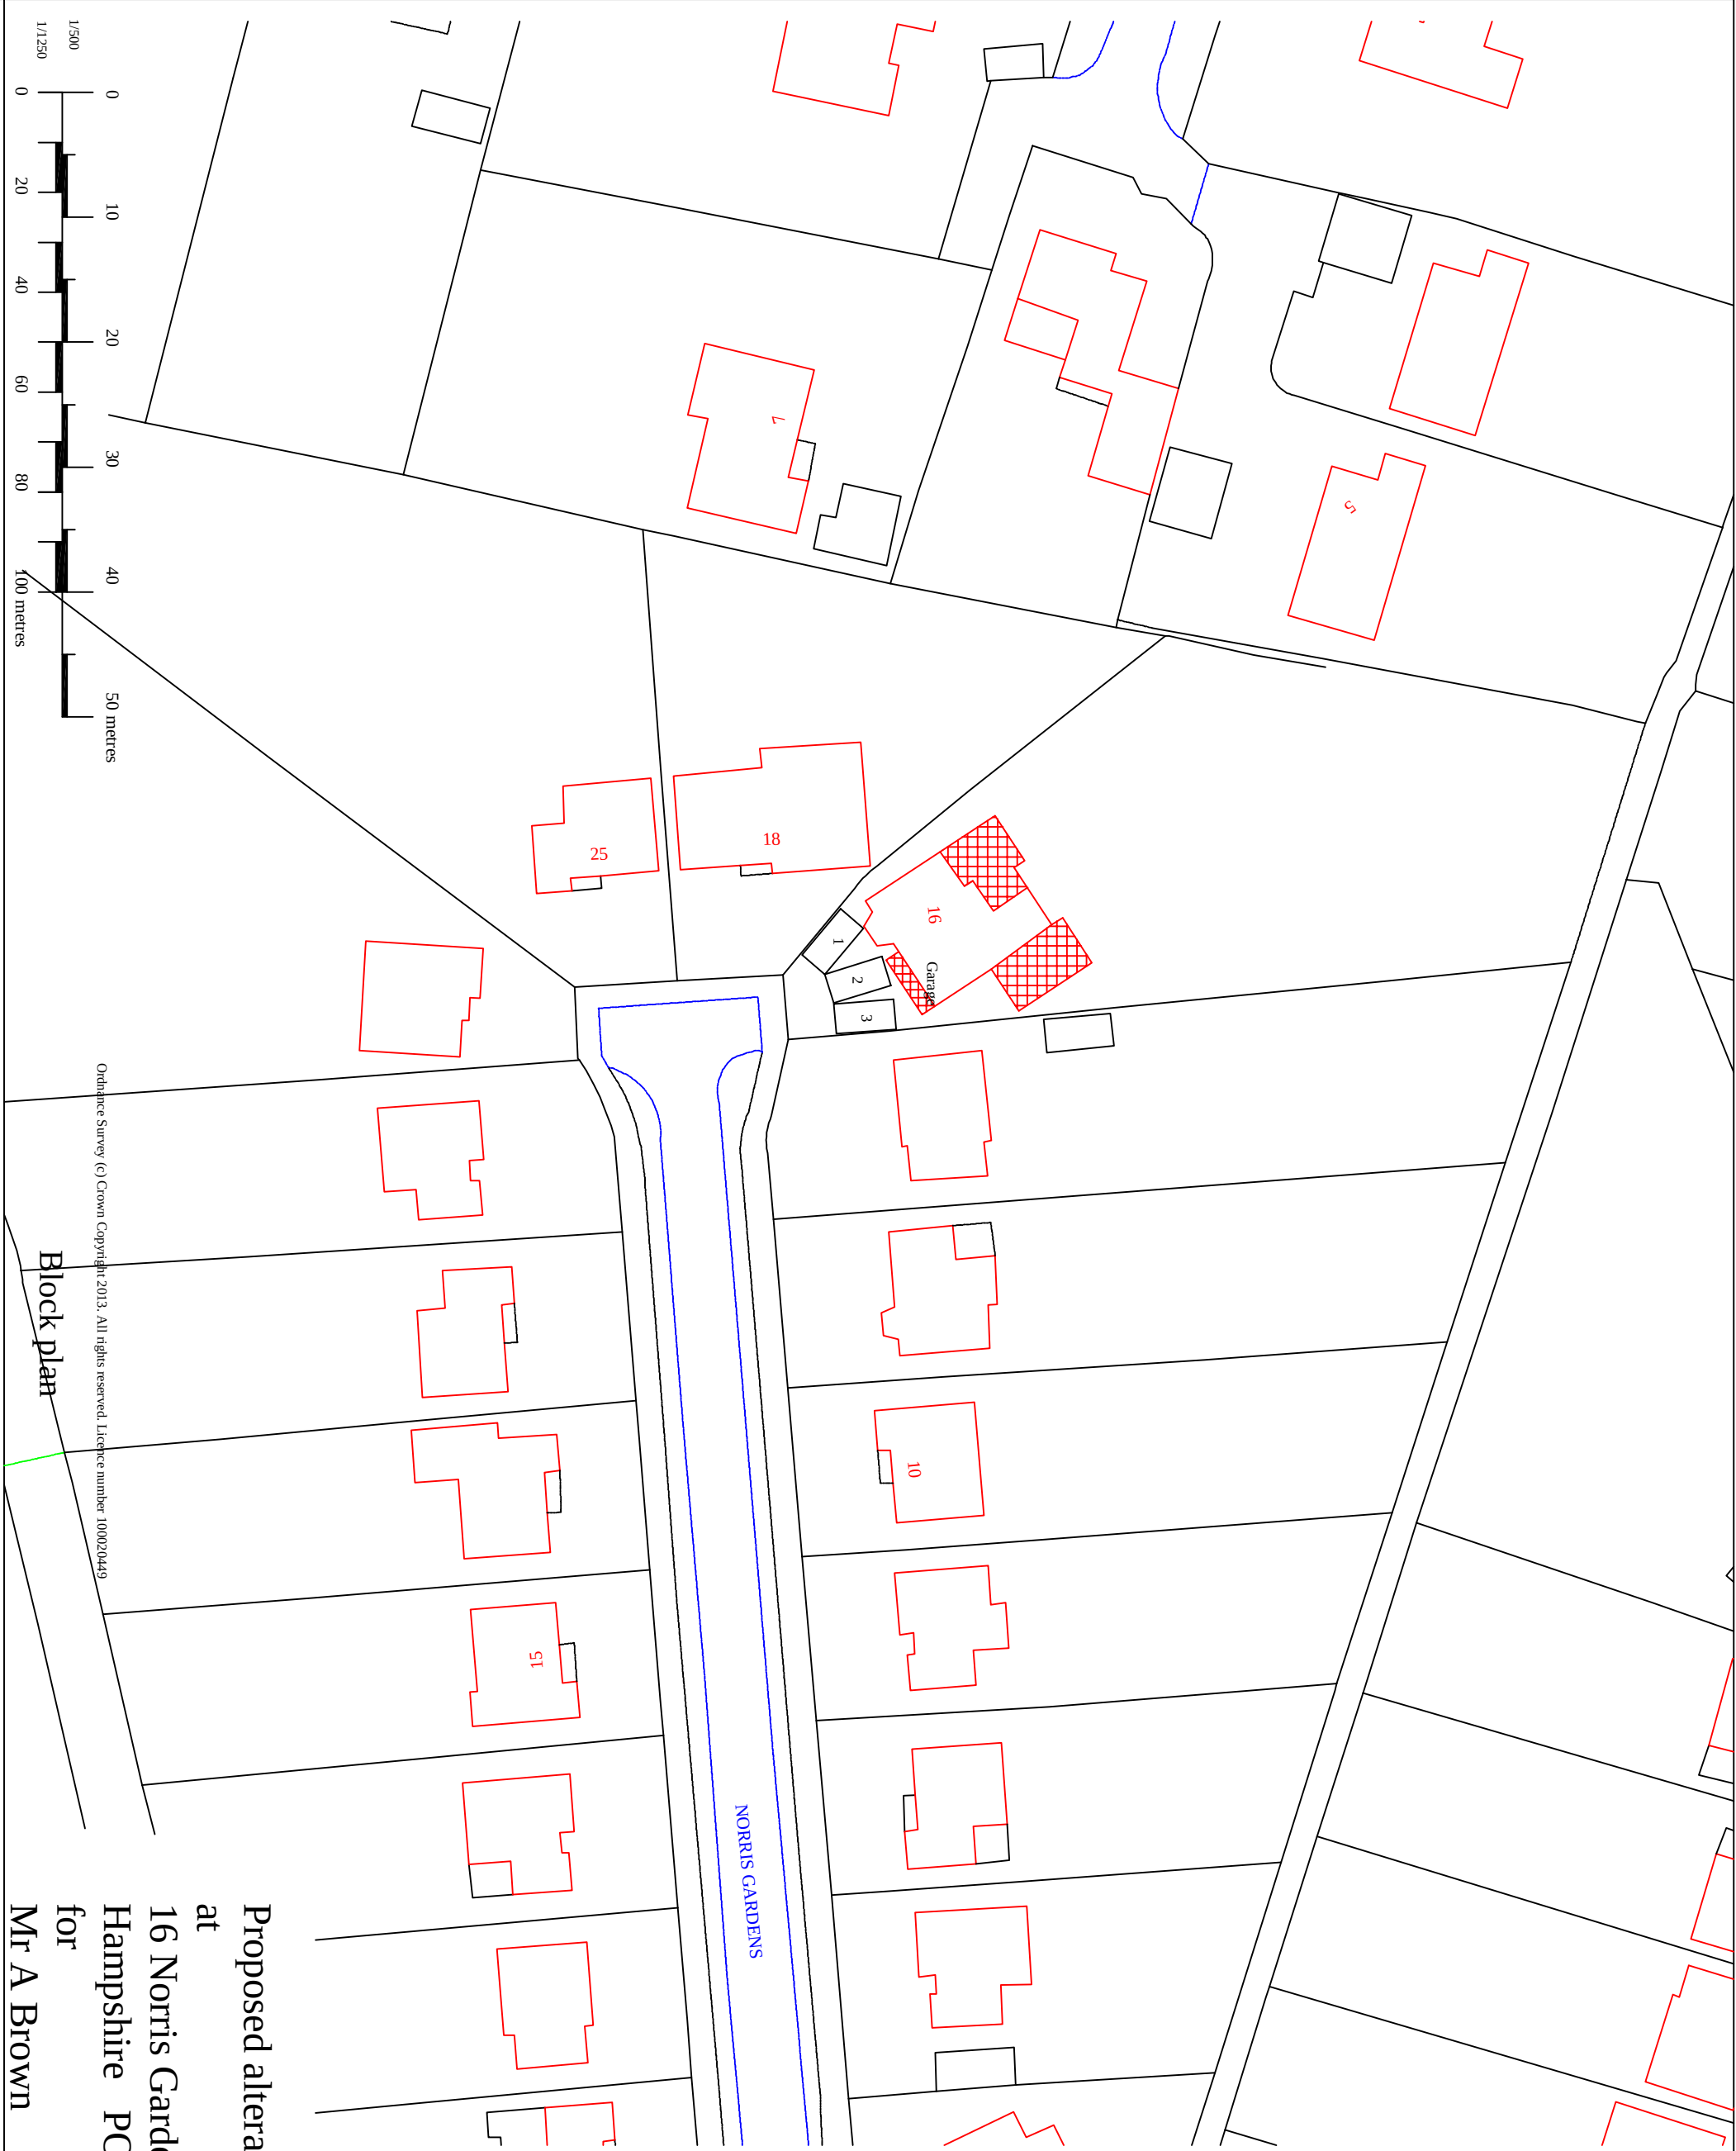

Plan no. 02/13/04
Sheet no. 1 of 8
Scale 1/500
Revision 00
Original paper size A3

Block plan

Ordnance Survey (c) Crown Copyright 2013. All rights reserved. Licence number 100020449

Proposed alterations & extensions
at
16 Norris Gardens Havant
Hampshire PO9 2TT
for
Mr A Brown