
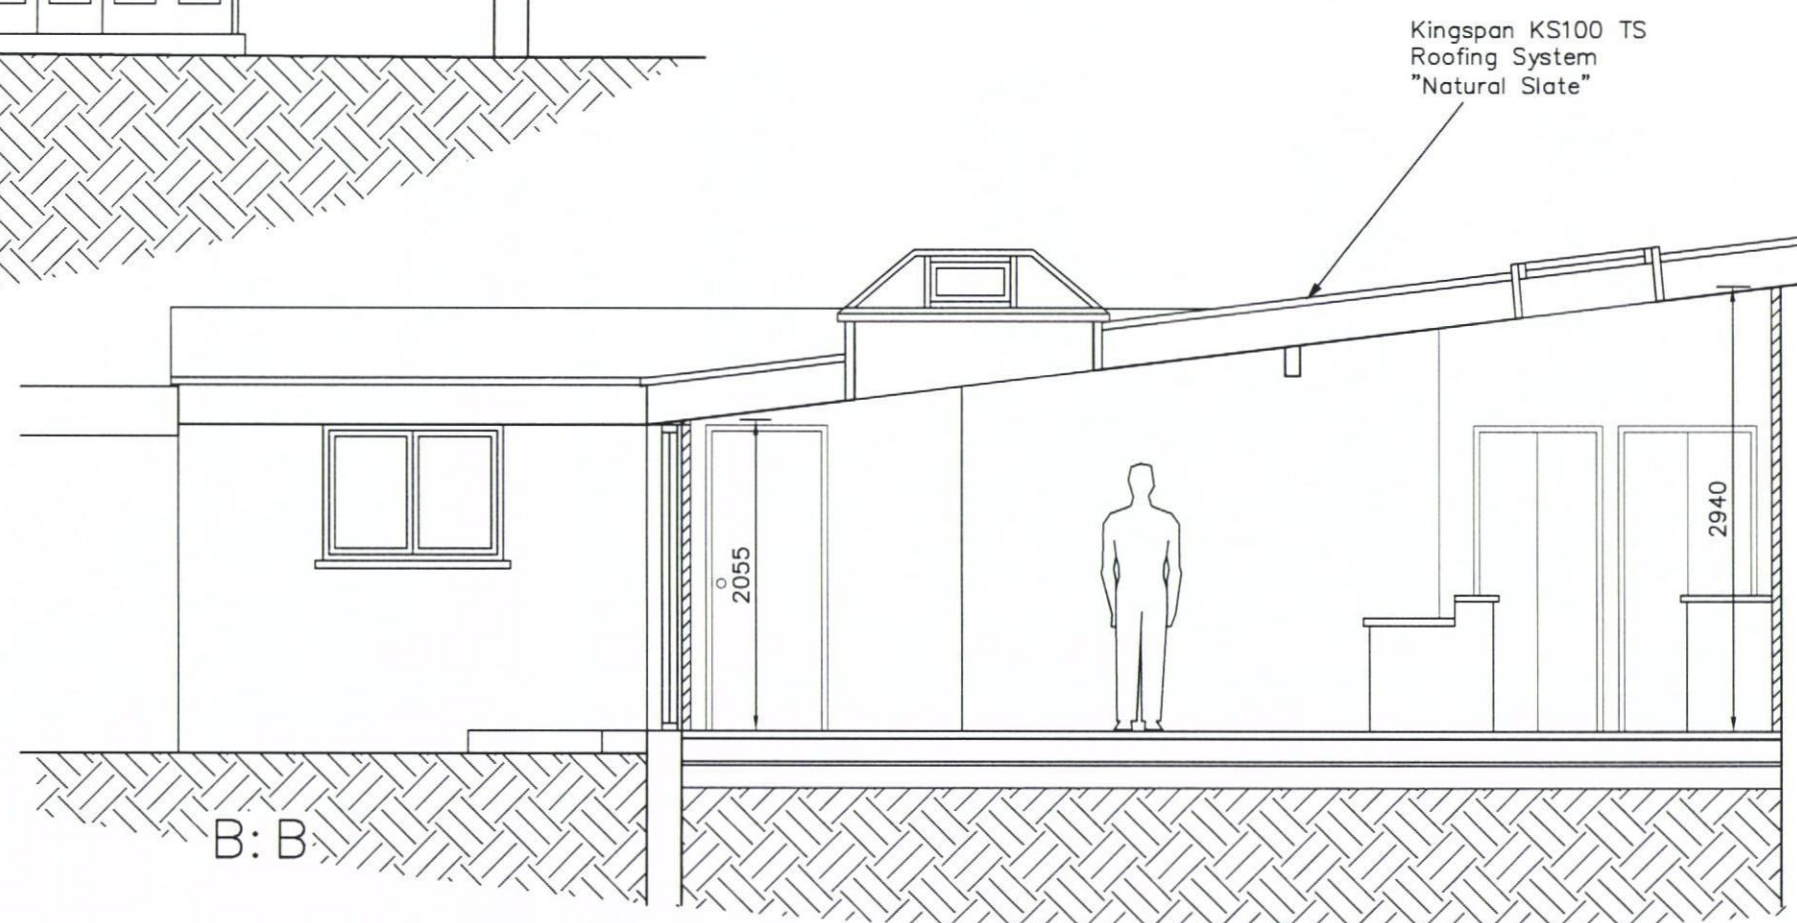


Kingspan KS100 TS
Roofing System
"Natural Slate"

HAVANT BOROUGH
COUNCIL
17 JUN 2013
RECEIVED

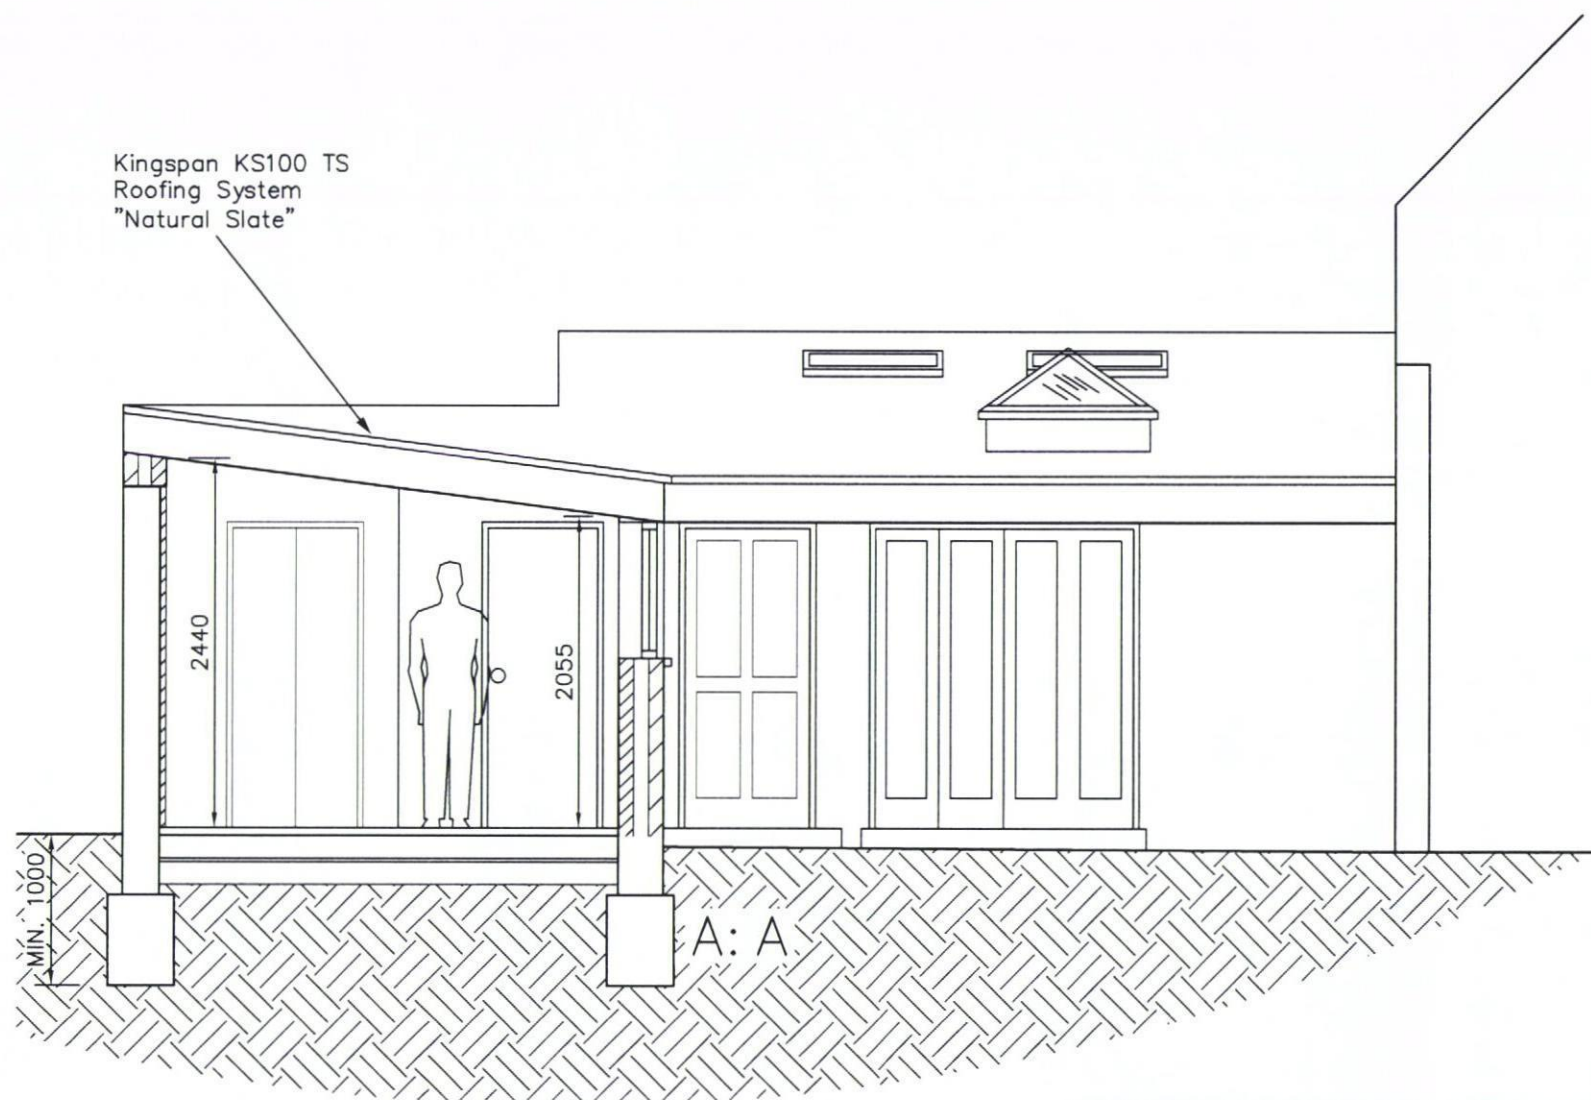

32 High Street
Emsworth
PO10 7AW
metres

Proposed
Sections

Revisions

A. Notation added. 12/06/13
B.

Martin Critchley
Chartered Architect
7 North Street
Havant, Hampshire, PO9 1PW
023 92 474 919
critchleyarchitect@hotmail.com

Scale A3 = 1:50
Date 05/06/13
Drawn JHL

10

1312-501^A