


© Crown Copyright 2012
Reproduction in whole or in part is prohibited
without the prior permission of Ordnance Survey.

Revisions

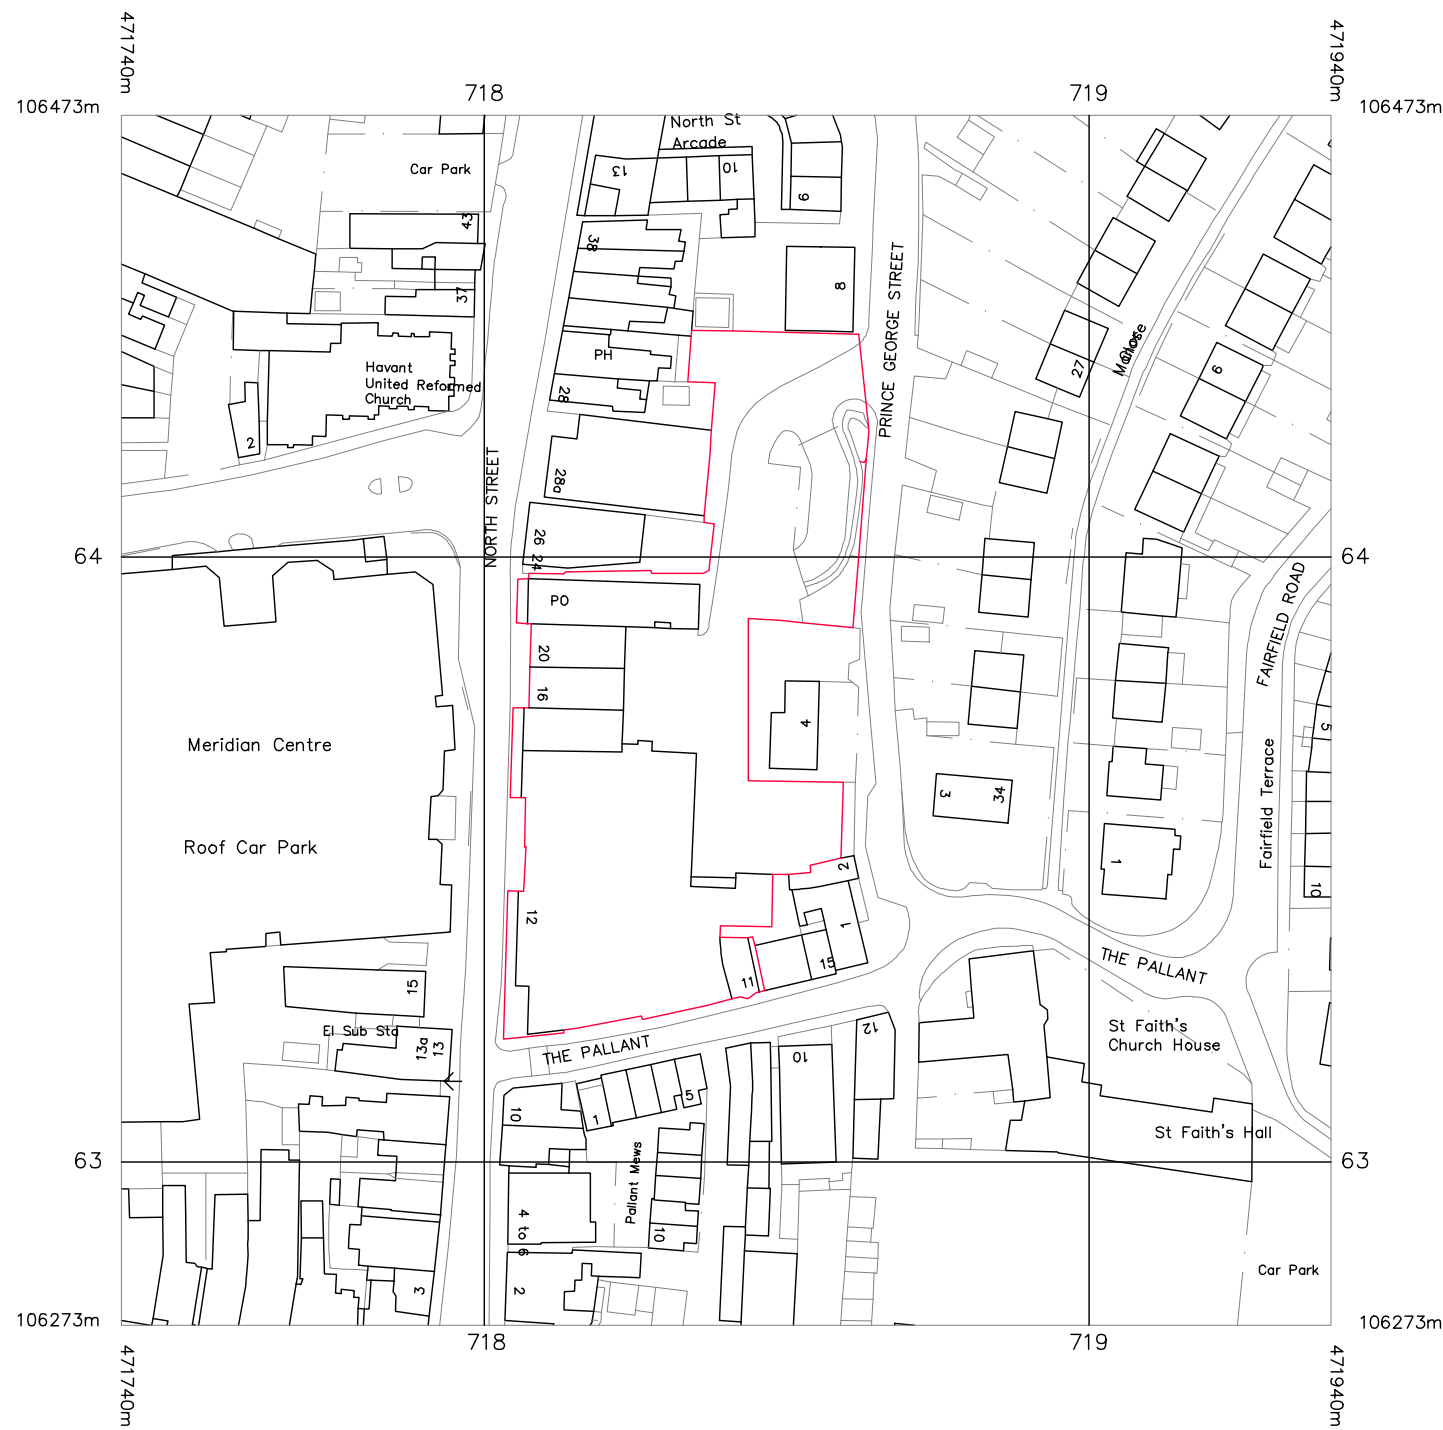

COTLEIGH CONSULTING

Chartered Architects and Building Surveyors

586-588 Green Lanes, London N8 0RP T: 020 8802 0111 F: 020 8809 5516 E: consulting@cotleigh.com

Project

**PROPOSED CANOPY REMOVAL
WAITROSE HAVANT**

Client

WAITROSE LTD

Drawing Title

LOCATION PLAN

Drawn JP	Status PLANNING	Scale 1:1250@A3
Date Sep 2012	Drawing No. CC3551-LP1	Rev. -