


PROPOSED SINGLE STOREY REAR ADDITION. 22, LANSDOWNE, AVENUE, WIDLEY, HANTS. FOR MR & MRS A. VYE.

NOTE CHECK ALL MEASUREMENTS ON SITE PRIOR TO
THE COMMENCEMENT OF WORK.

DRAINS FOUND UNDER BUILDING TO BE EXPOSED AND
ENCASED IN 150MM CONCRETE AND PROTECTED WITH
LINTELS THROUGH FOUNDATIONS

ADJ. PROPERTY

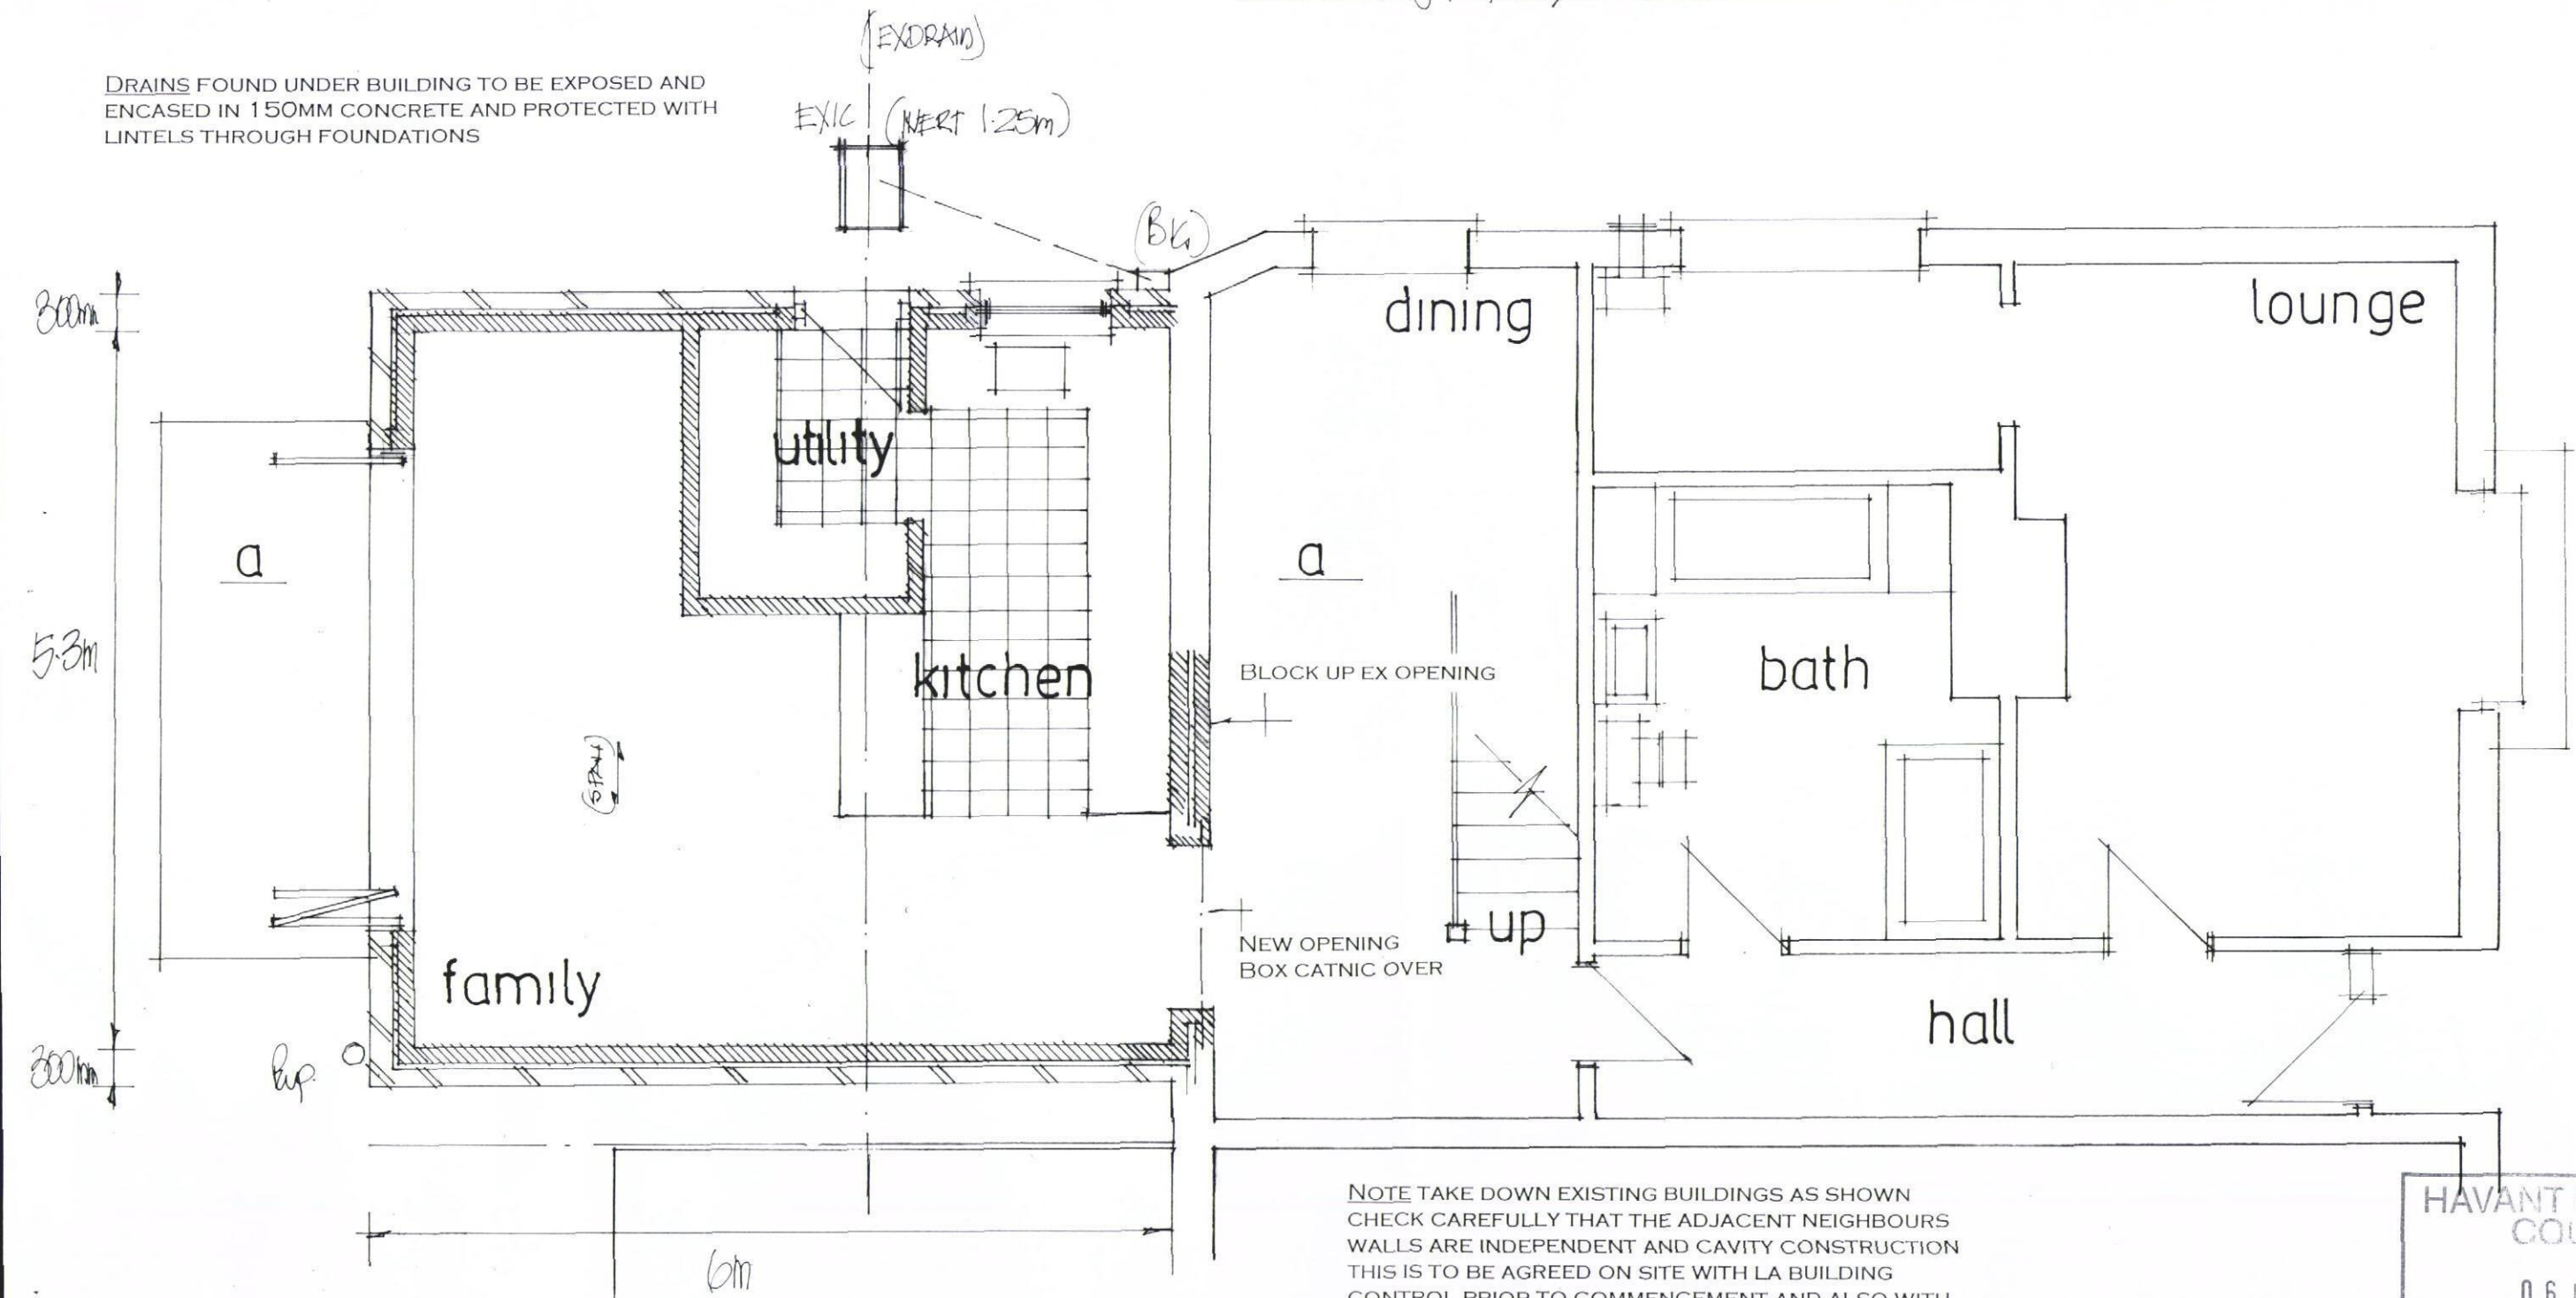

NOTE TAKE DOWN EXISTING BUILDINGS AS SHOWN
CHECK CAREFULLY THAT THE ADJACENT NEIGHBOURS
WALLS ARE INDEPENDENT AND CAVITY CONSTRUCTION
THIS IS TO BE AGREED ON SITE WITH LA BUILDING
CONTROL PRIOR TO COMMENCEMENT AND ALSO WITH
THE ADJOINING OWNER.

A PARTY WALL AGREEMENT IS TO BE OBTAINED IN
WRITING WITH THE ADJACENT NEXT DOOR NEIGHBOURS
FOR THE EXCAVATION OF FOUNDATIONS WITHIN 3M.
THIS IS TO BE IN PLACE PRIOR TO THE COMMENCEMENT
OF ANY WORK ON SITE.

PROPOSED GROUND FLOOR

date june 2013
scale 1:50

HAVANT BOROUGH
COUNCIL
06 JUN 2013
RECEIVED

PETER J. WALKER MRICS
CHARTERED SURVEYOR
182 SEAFRONT, HAYLING ISLAND, HANTS
PO11 9 AN

TEL: 02392 467571