


REAR ELEVATION 1:100 @ A4

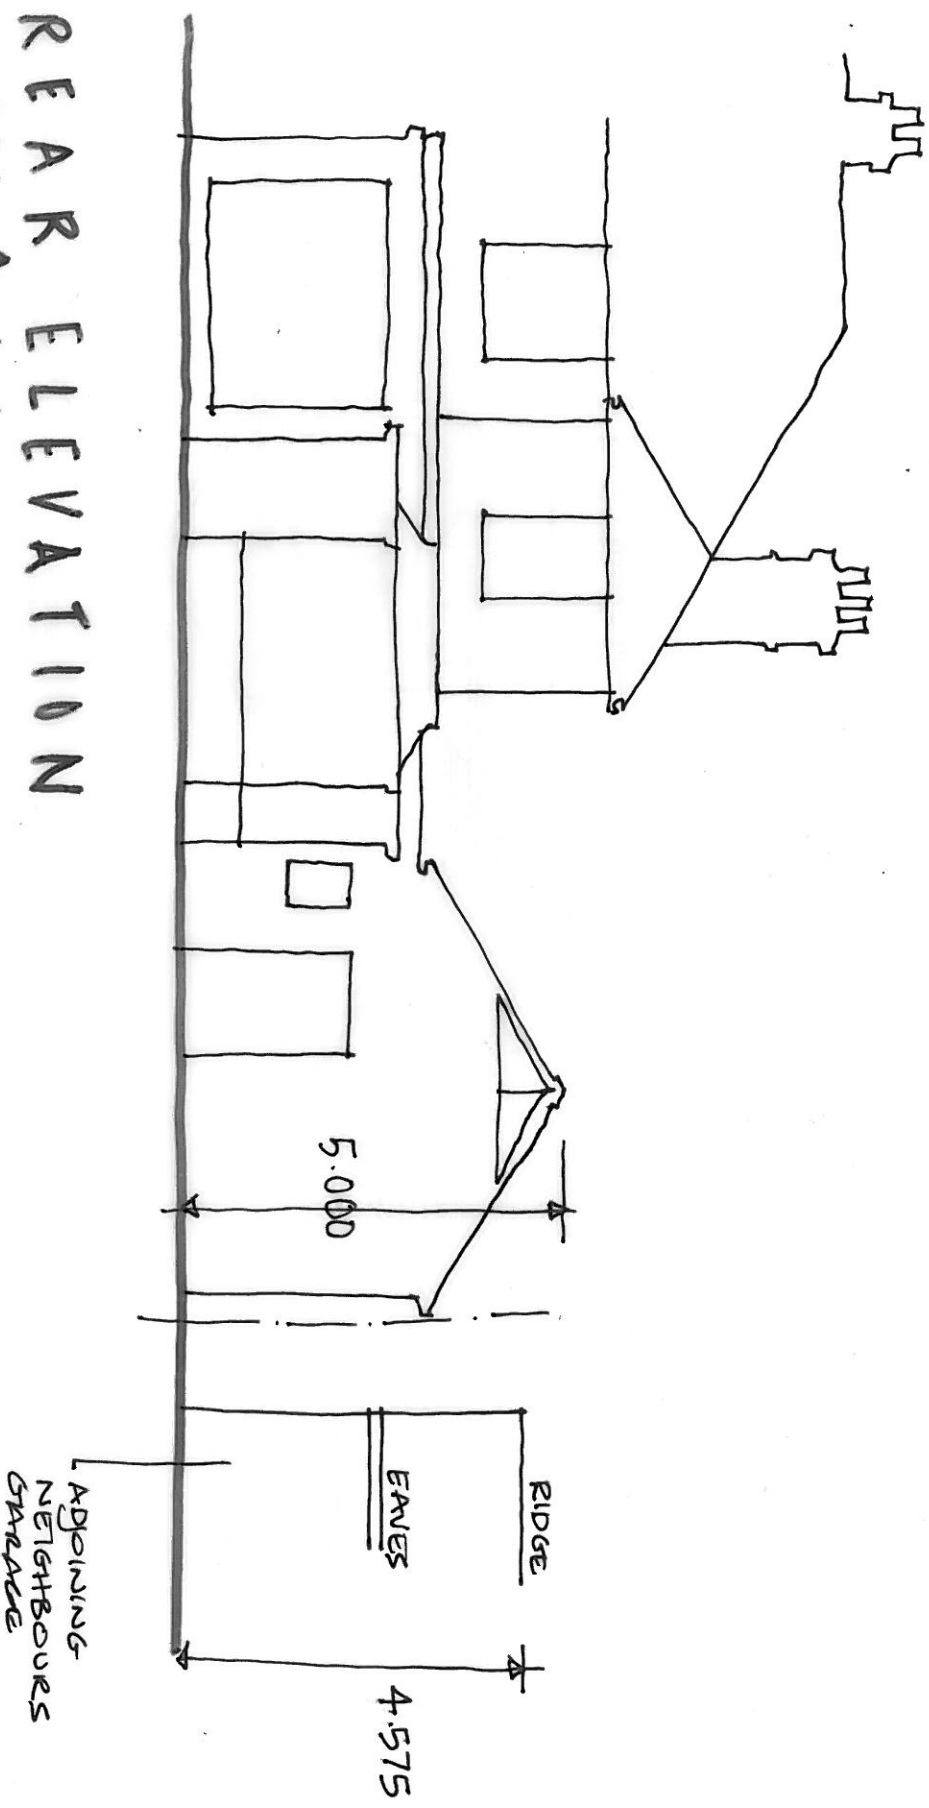

197 London Road
13020/SK19.12.13/01