





PROVIDE A LEAD FLASHING AND CAVITY TRAY AT THE JUNCTION OF THE NEW ROOF AND THE EXISTING HOUSE WALLS STEPPED AS REQUIRED.

PITCHED ROOF TYVEK BREATHABLE FELT/BATTENS AND TILES TO MATCH ON 100x50MM RAFTERS AND 150x50MM CEILING JOISTS AT 400MM CENTRES 12.5MM PLASTERBOARD AND SET CEILING WITH 400MM FIBRE GLASS QUILT LAID OVER.

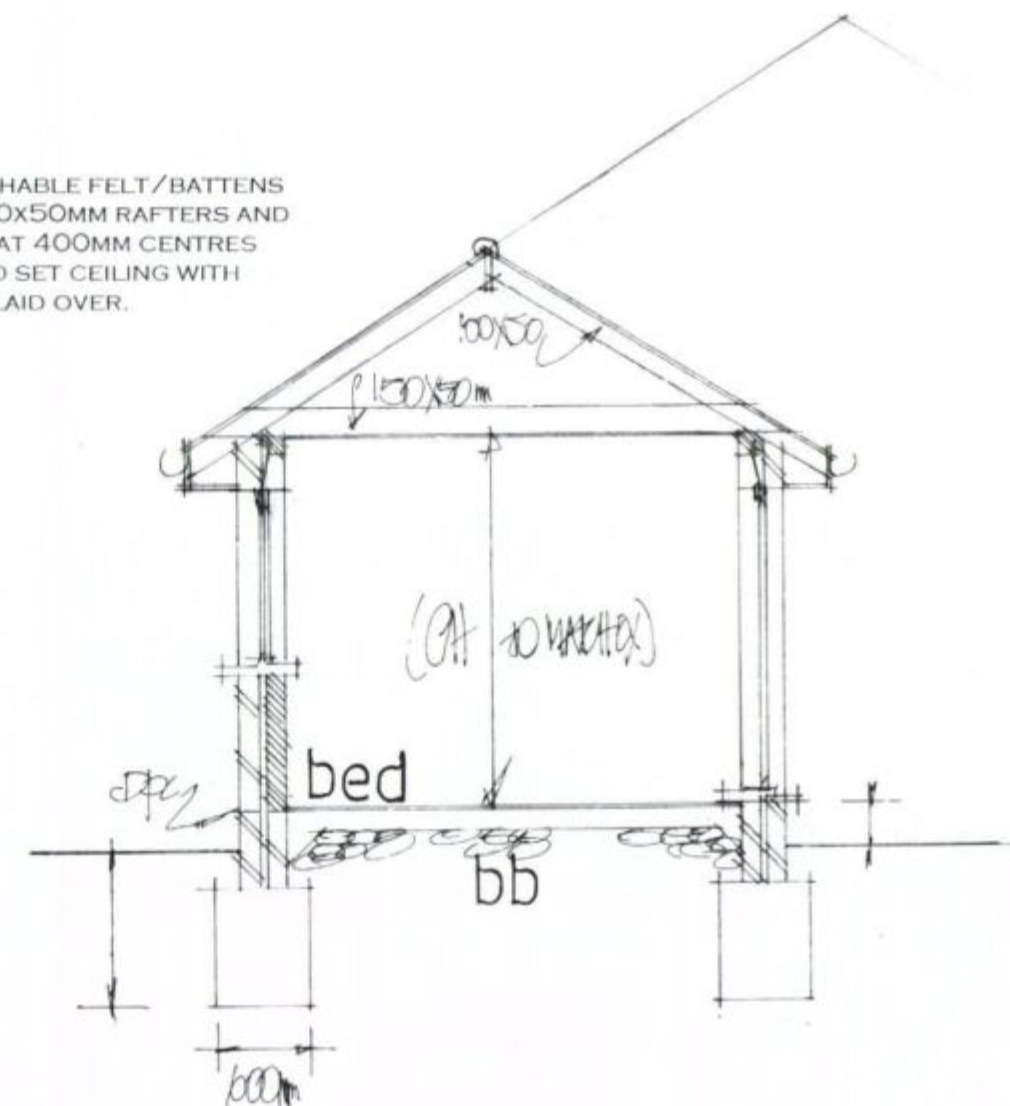

SECTION DRAWING

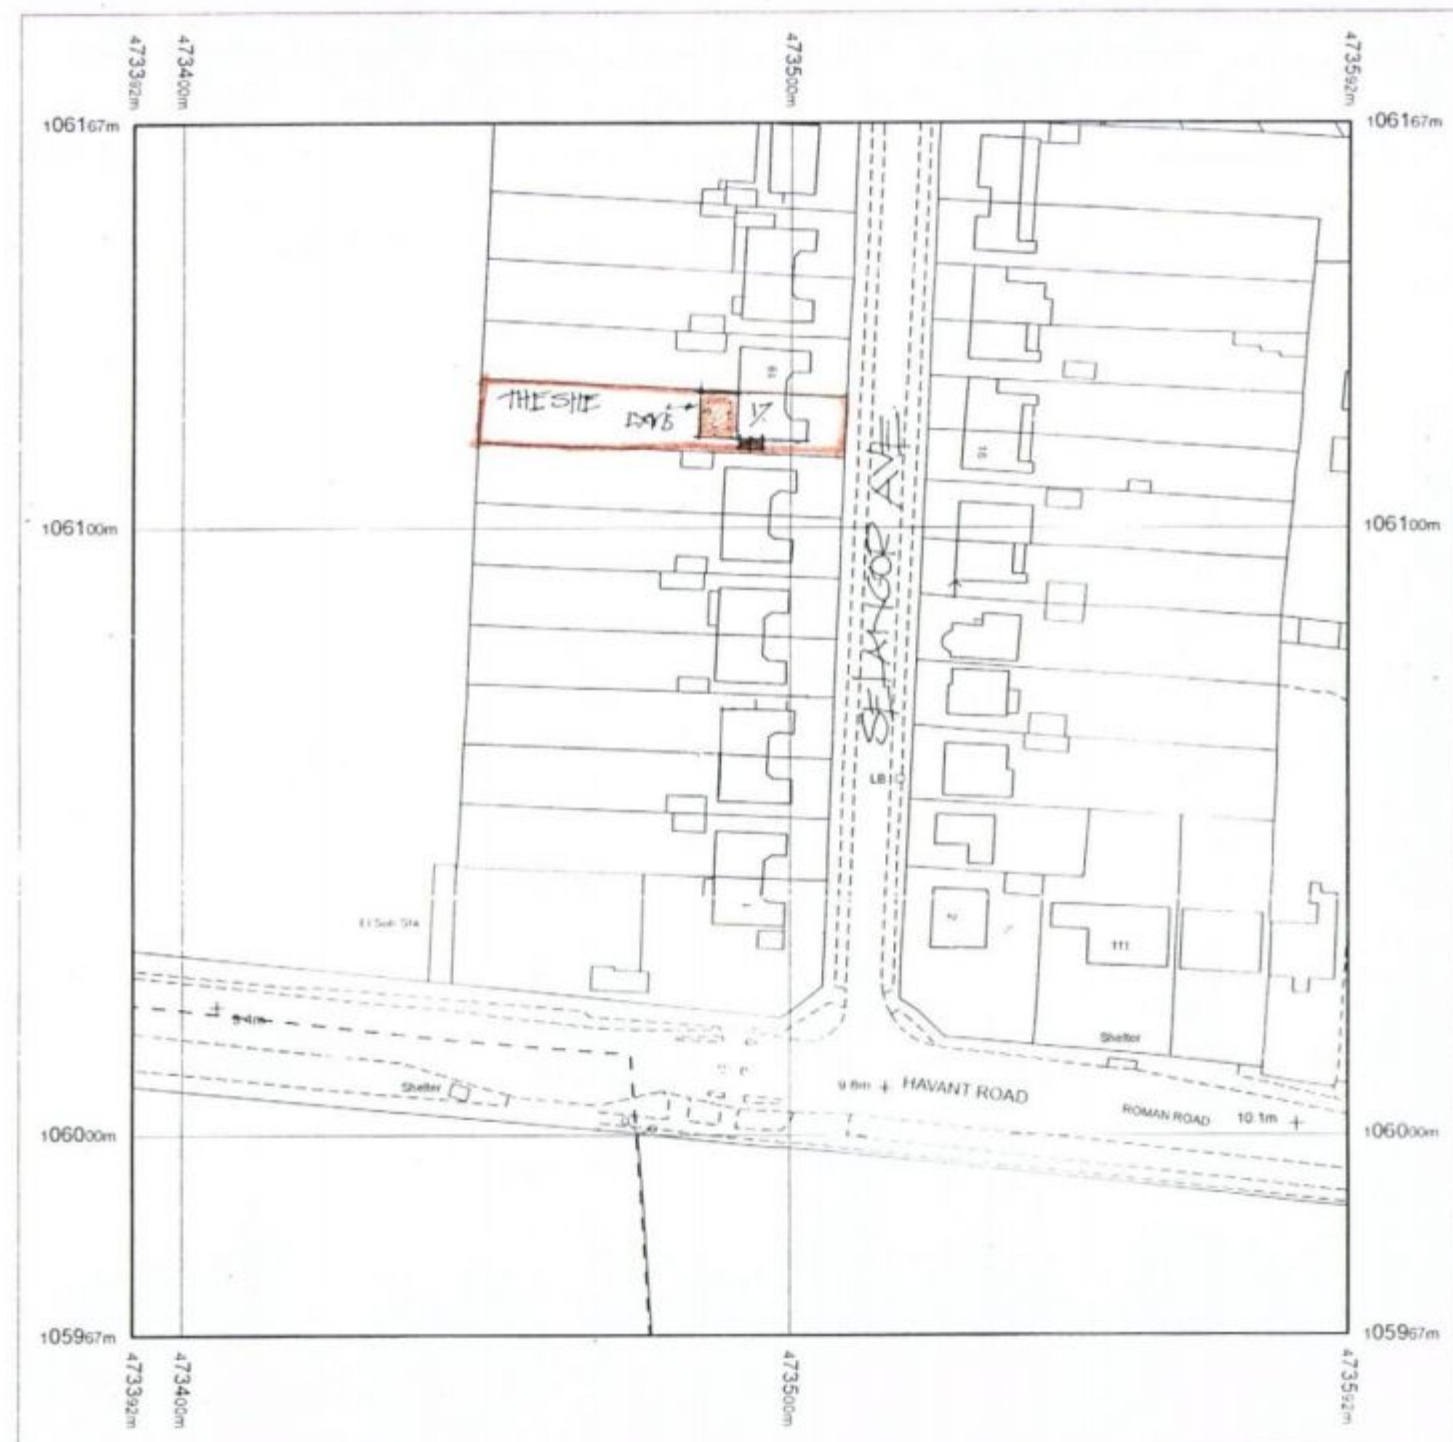

SITE/LOCATION PLAN


Produced 01 07 2009 from the Ordnance Survey National Geographic Database and incorporating surveyed revision available at this date. © Crown Copyright 2009.

Reproduction in whole or part is prohibited without the prior permission of Ordnance Survey.

Ordnance Survey, the OS Symbol and OS Sitemap are registered trademarks of Ordnance Survey, the national mapping agency of Great Britain.

The representation of a road, track or path is no evidence of a right of way.

The representation of features as lines is no evidence of a property boundary.

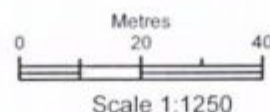

Supplied by: Dome Map Services
Serial number: 01264000
Centre coordinates: 473491.88 106067.25

Further information can be found on the OS Sitemap Information leaflet or the Ordnance Survey web site:
www.ordnancesurvey.co.uk

**PROPOSED ALTERATIONS AND ADDITIONS.
17, SELANGOR AVENUE, EMSWORTH, HANTS.
FOR MR & MRS P. LYONS.**

date Jan 14
scale 1:50