


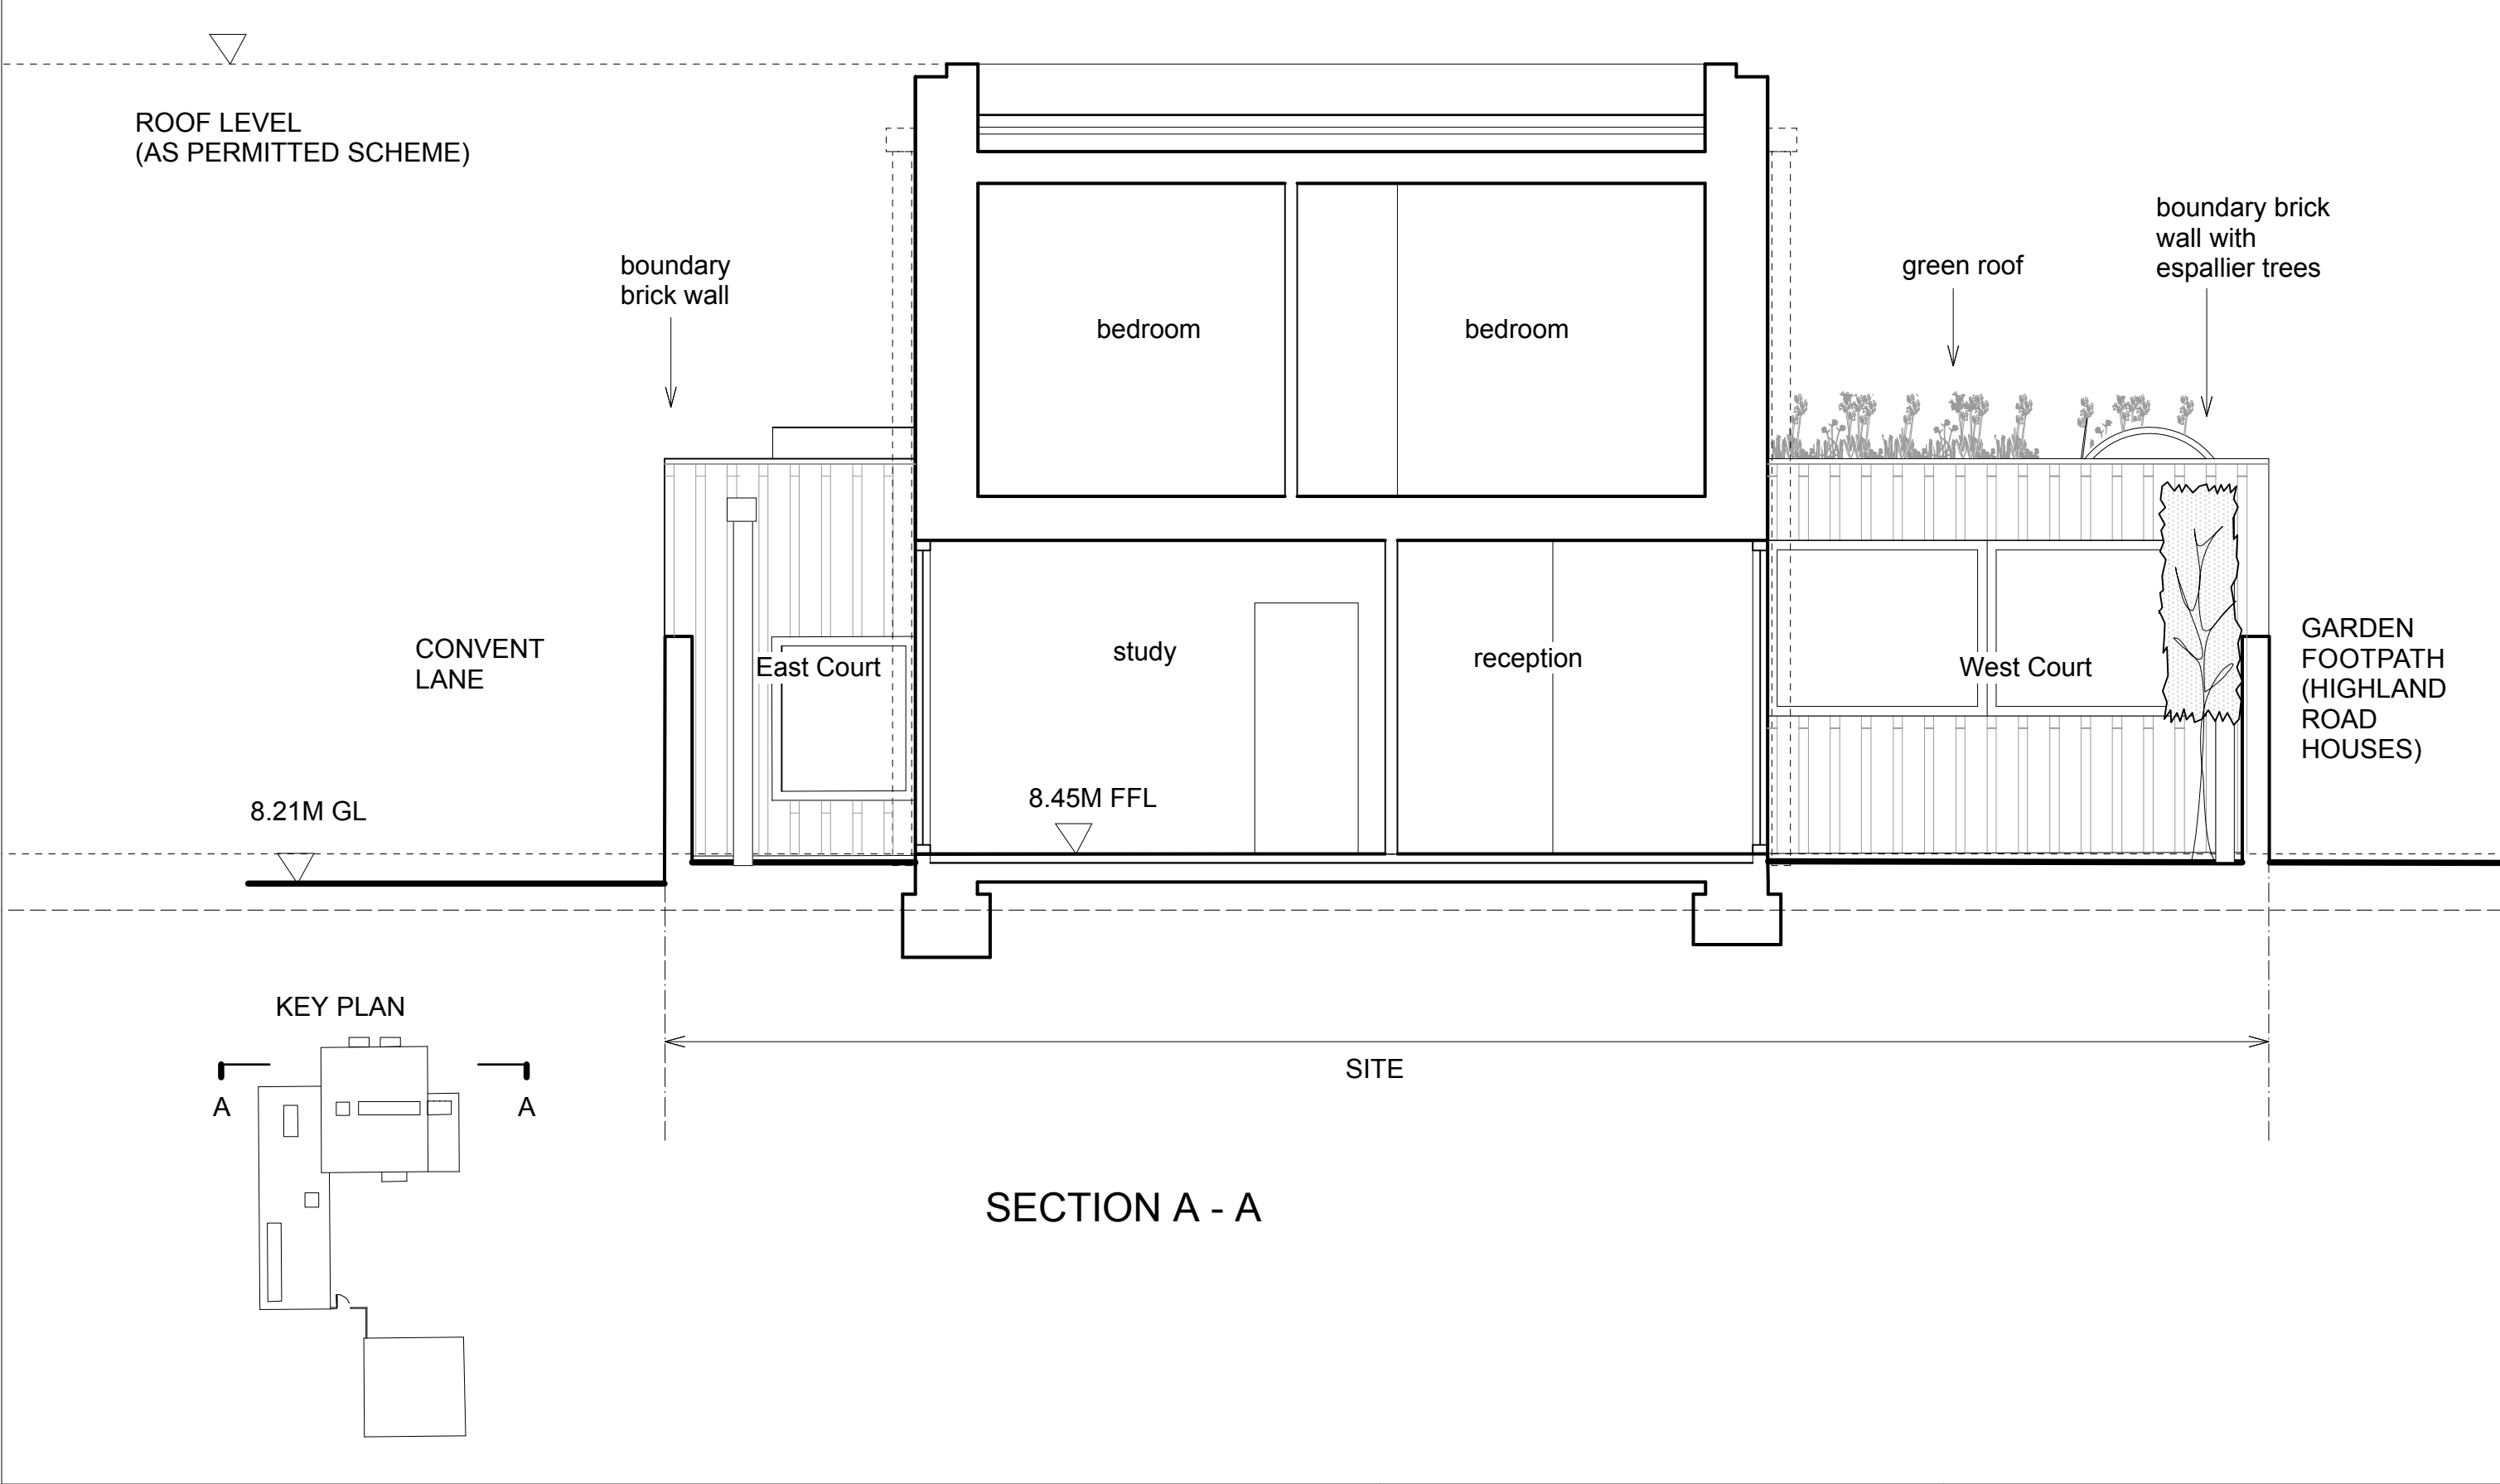

north

0

5M

To be read in conjunction with all relevant information

project

Former St John Ambulance Site, Convent Lane, Emsworth

for

Mr & Mrs Sutherland

title

PROPOSED SECTION A-A

status

FOR APPROVAL

scale

1: 50

size

A3

drawing number

P.07

rev.

00

ruth butler architects

7 The Green
Rowlands Castle, Hants PO9 6BW

tele/fax 023 92413562
e-mail butlersutherland@me.com
web