


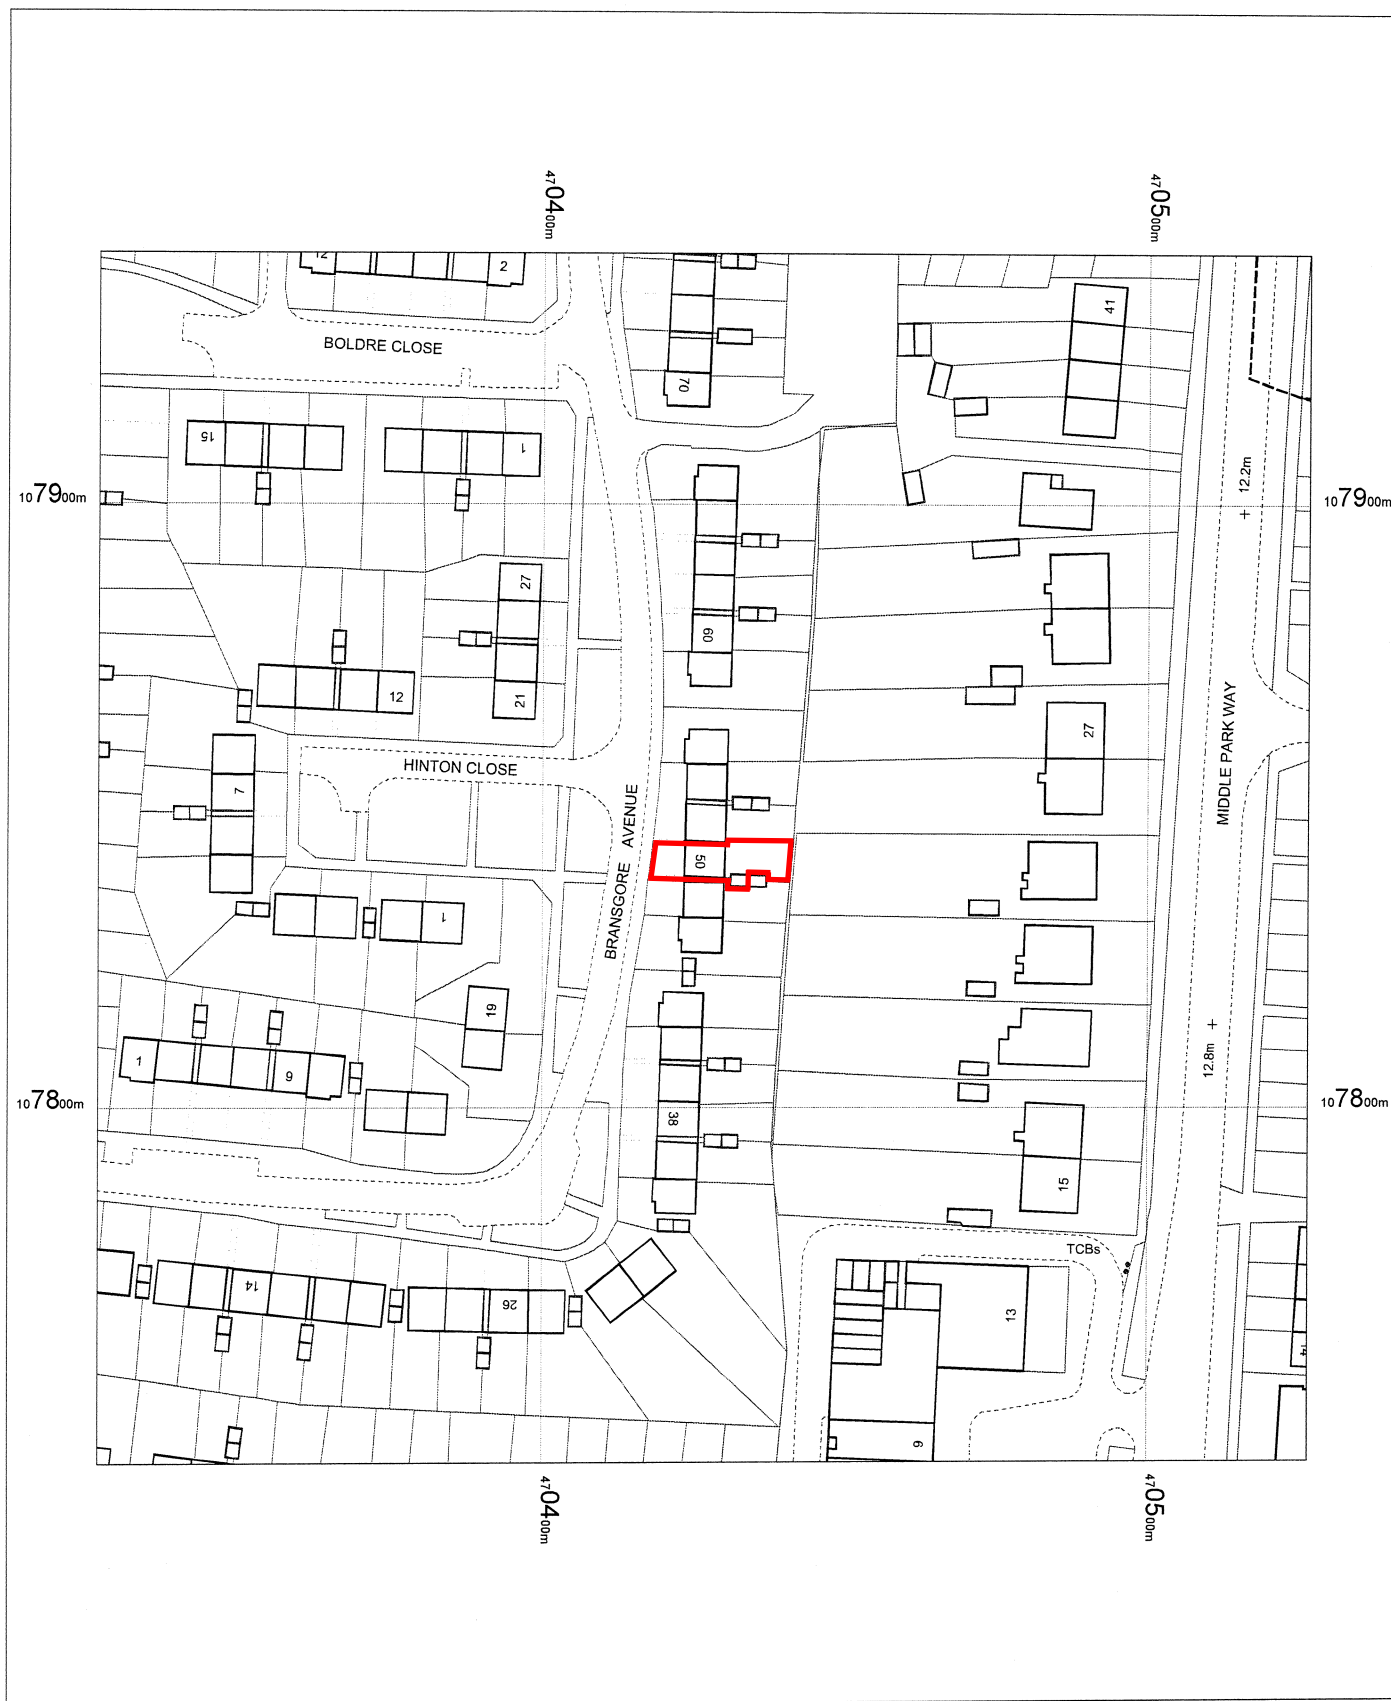

OS Mastermap
25 March 2013, ID: BW1-00217394
www.blackwellmapping.co.uk

1:1250 scale print at A4, Centre: 470426 E, 107841 N

©Crown Copyright. Licence no. 100041040



BLACKWELL'S
www.blackwellmapping.co.uk

TEL: 0114 268 7658
maps.sheffield@blackwell.co.uk