
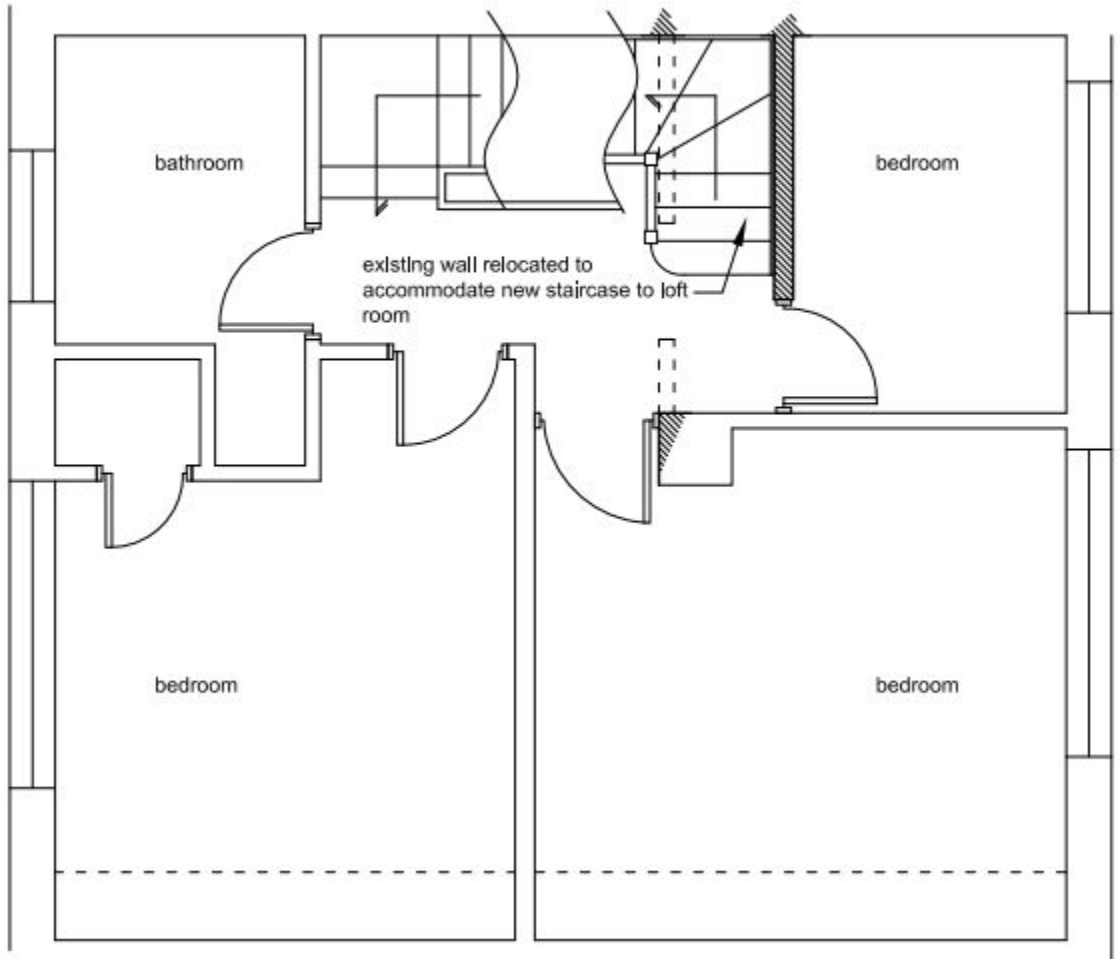


PROPOSED FIRST FLOOR PLAN
SCALE 1:50

PERMIT

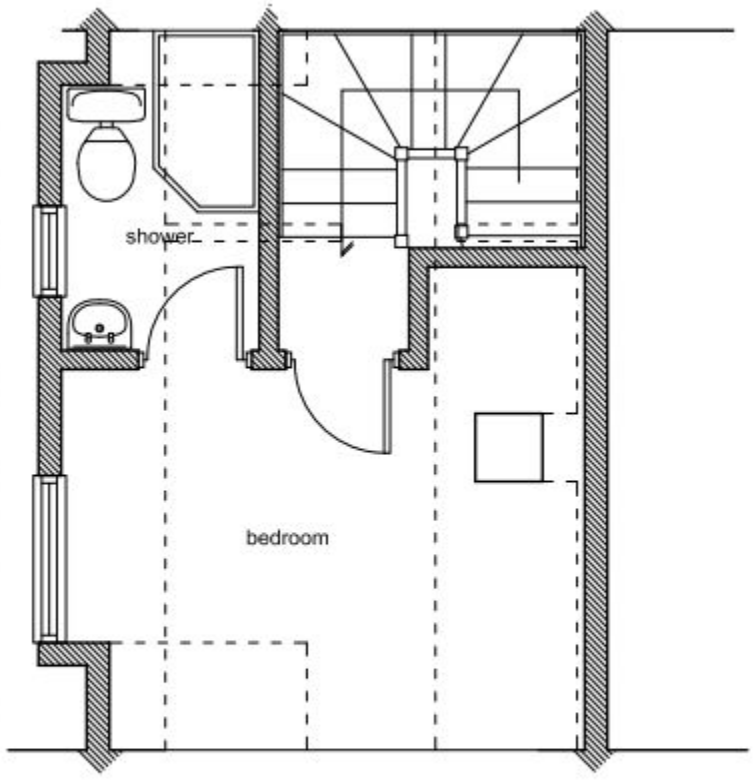

PROPOSED SECOND FLOOR PLAN
SCALE 1:50


Note:

Do not Scale from this Drawing (except for planning approval).
All dimensions are in millimetres and to be checked on site.
All Dimensions relating to subcontractors or suppliers work must be checked and agreed between the main contractor and the sub-contractors and suppliers.



NORTH

LOCATION PLAN
SCALE 1:1250

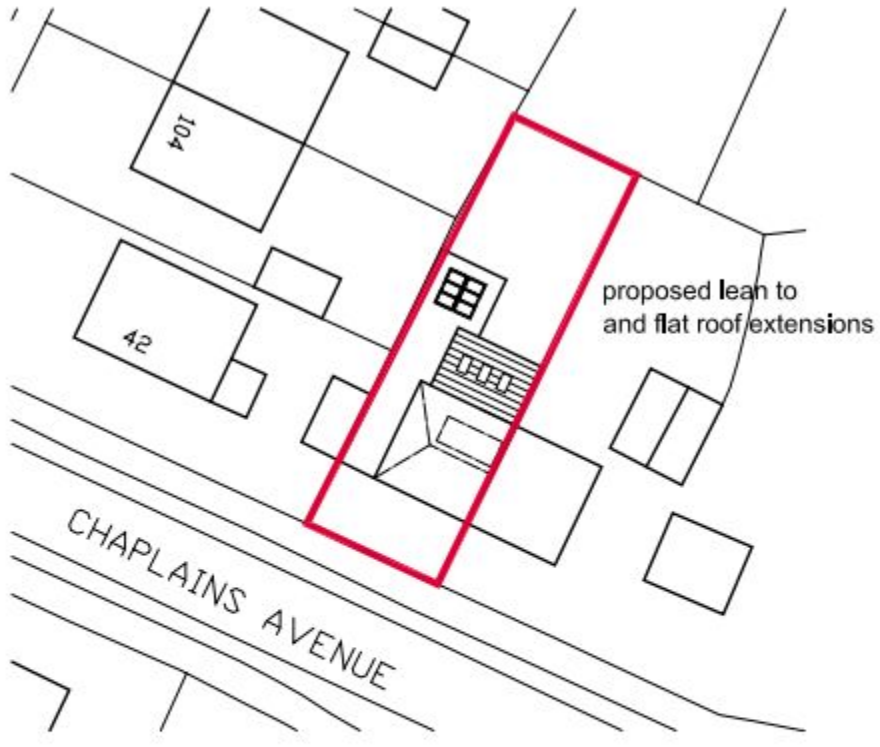

BLOCK PLAN
SCALE 1:500

grp architectural design

Gavin Page BA (Hons)
20 Amethyst Grove, Waterlooville, Hants,
PO7 8SG. Tel: 07747 011252
email: gavin.page77@googlemail.com

PROPOSED EXTENSION & ALTERATIONS
40 CHAPLAINS AVENUE, COWPLAIN,
HANTS, PO8 8QH.
Mr & Mrs Hellyer

DRAWN BY:	gp	CHECKED:	
SCALE:	1:50	DATE:	June '11
JOB NO:	11006	DRAWING:	PL101