
PERMIT

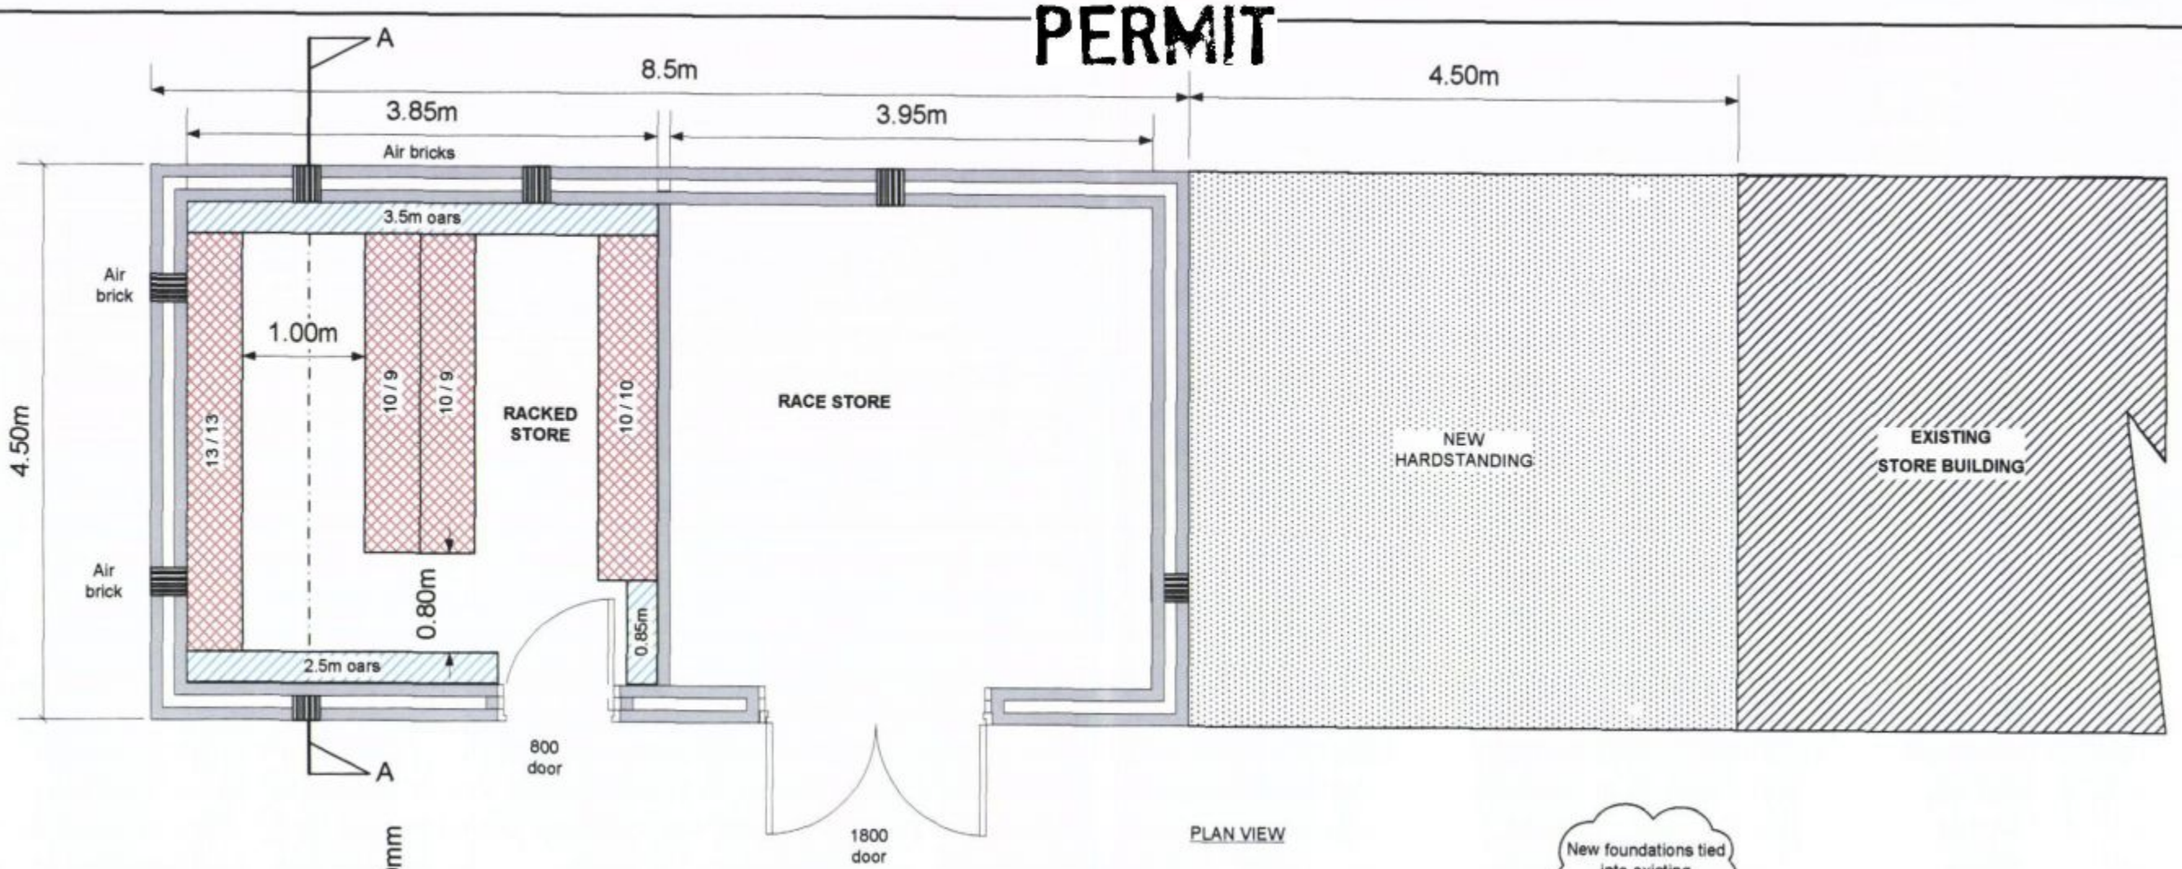

Revision 1 shows .
Layout of Boat Store in new building, with minor changes to building size and position
FOR BUILDING APPROVAL

Drawn by; Derek Russell

26 April 2011

PLAN VIEW AND SECTION

PROPOSED NEW BOAT STORE FOR
MENGEHAM RYTHE SAILING CLUB

SIZE A3 | SKETCH NO | SHEET

Mengeham Rythe Sailing Club
Marine Walk, Hayling Island,
Hampshire, PO11 9PG, UK.

REV 1

1:50