

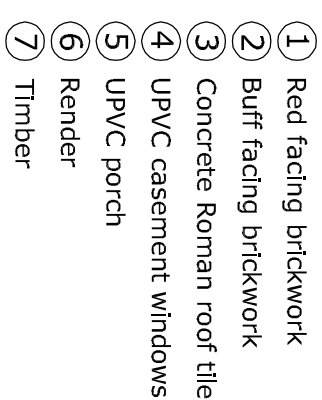
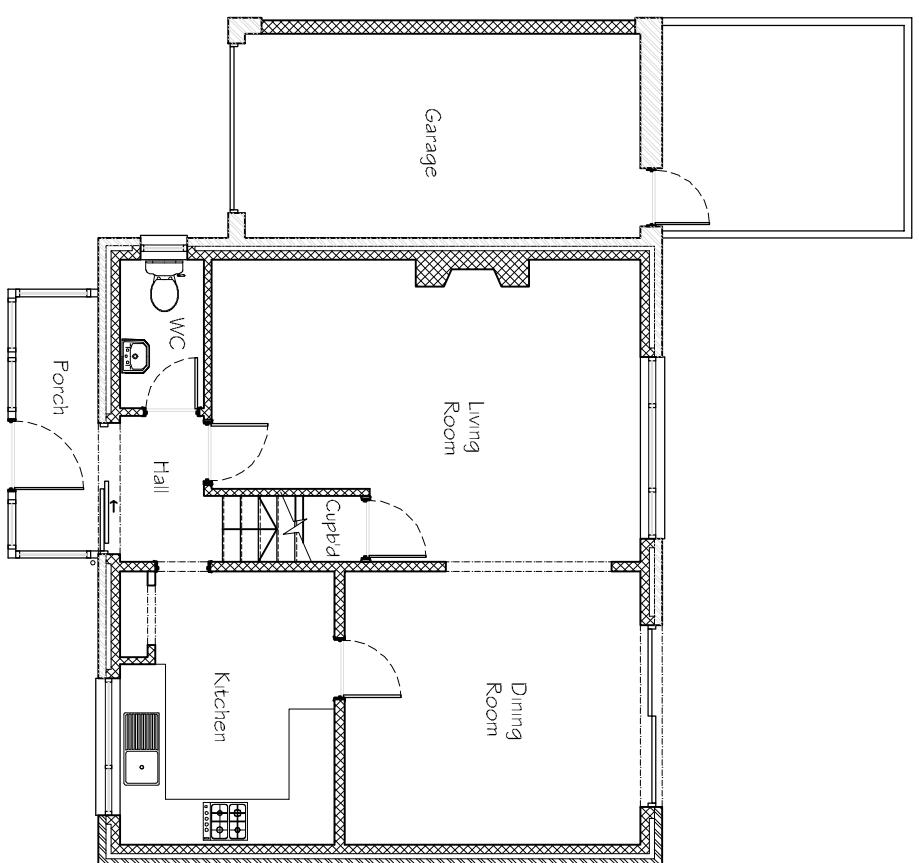
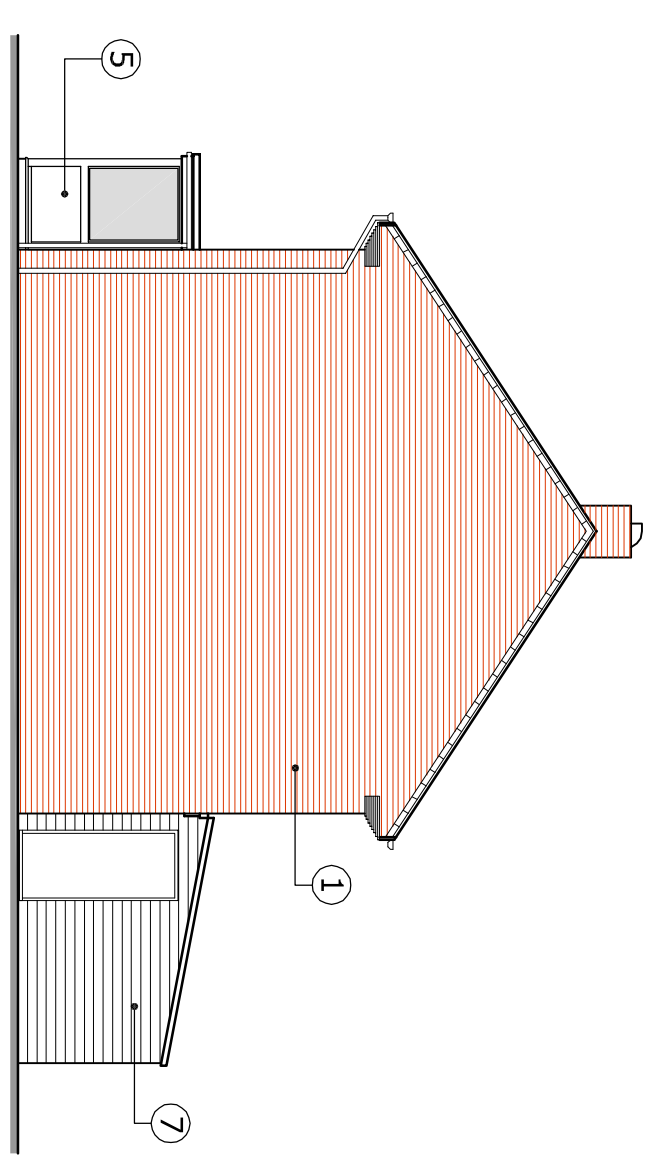
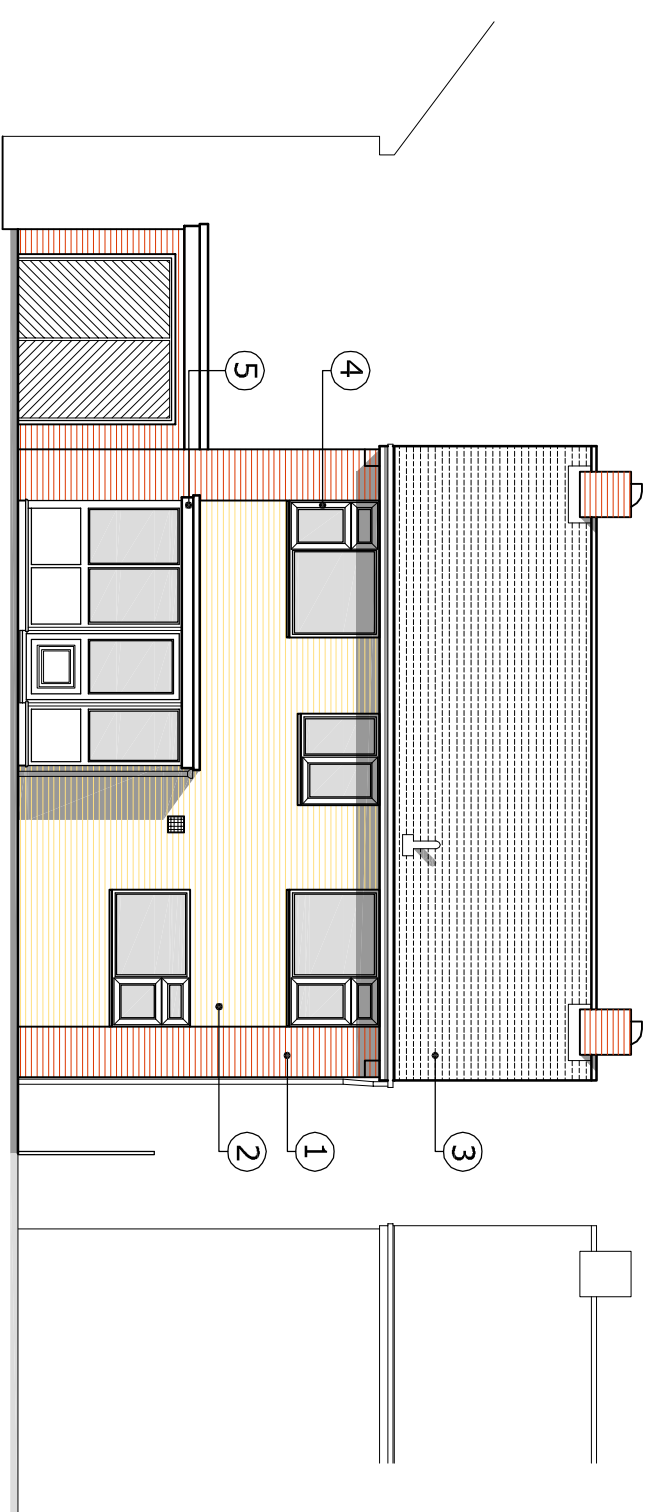
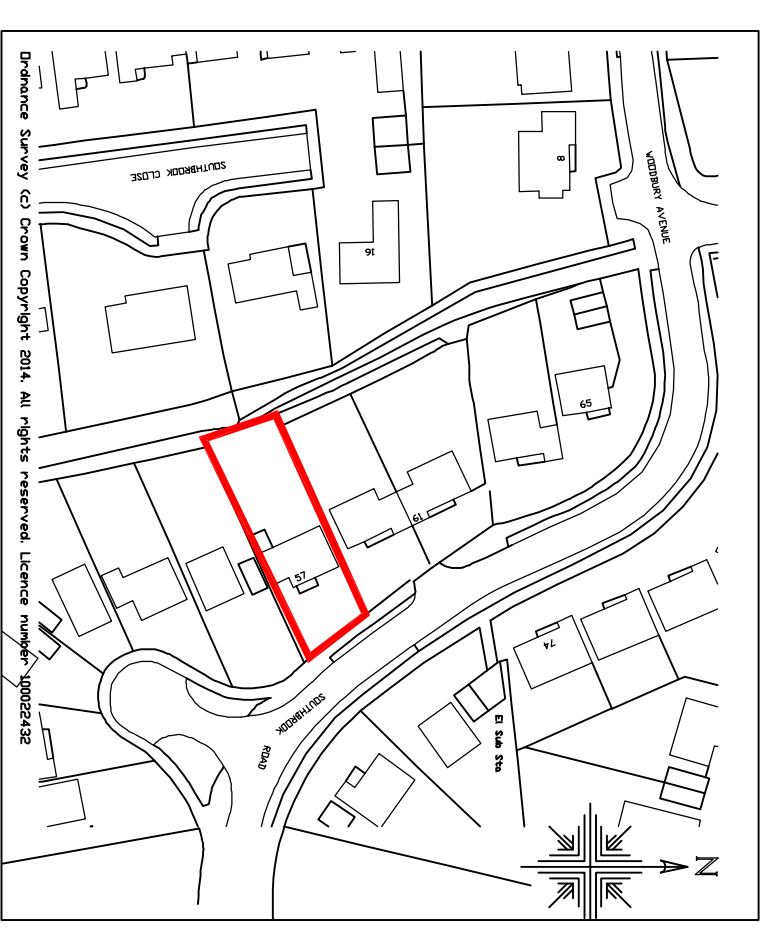
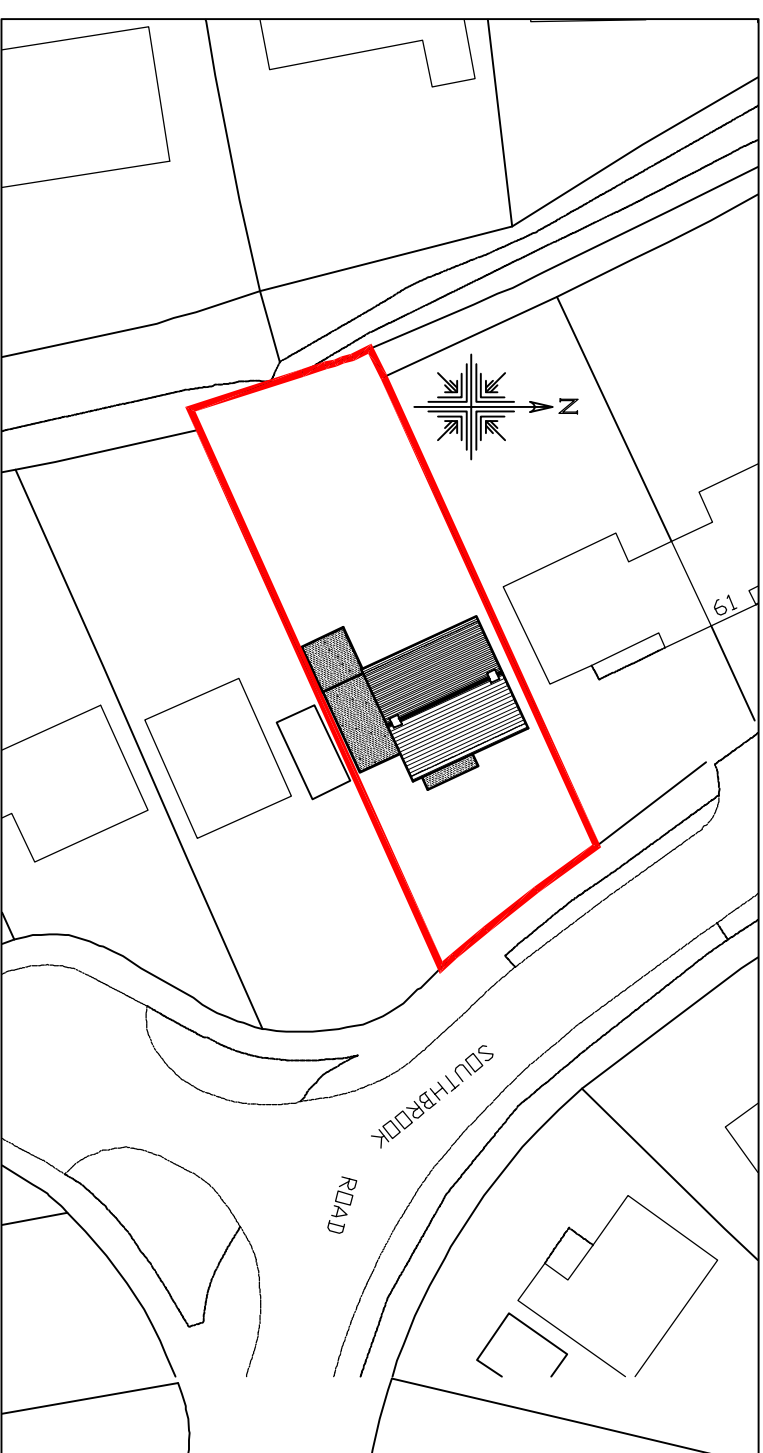
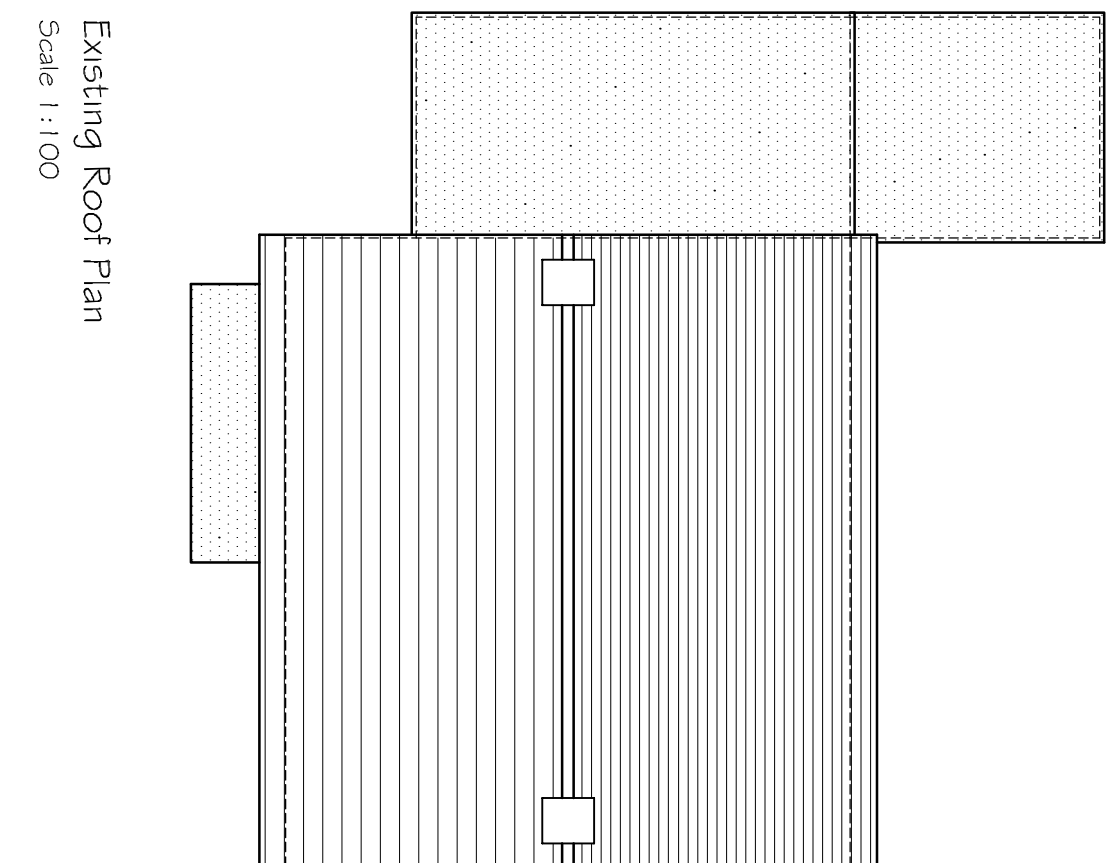
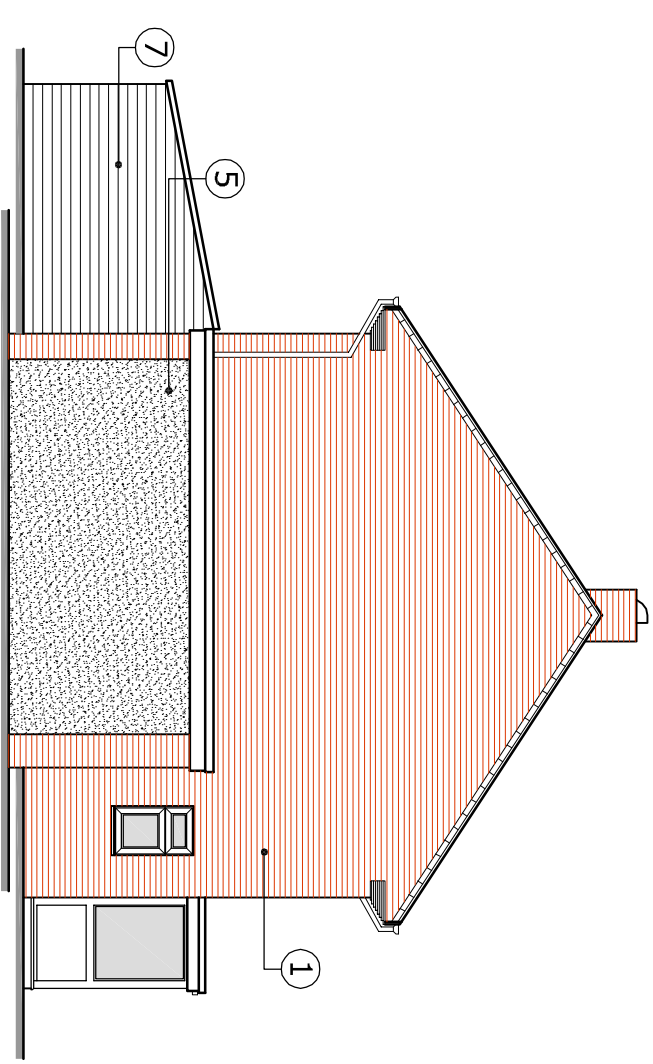


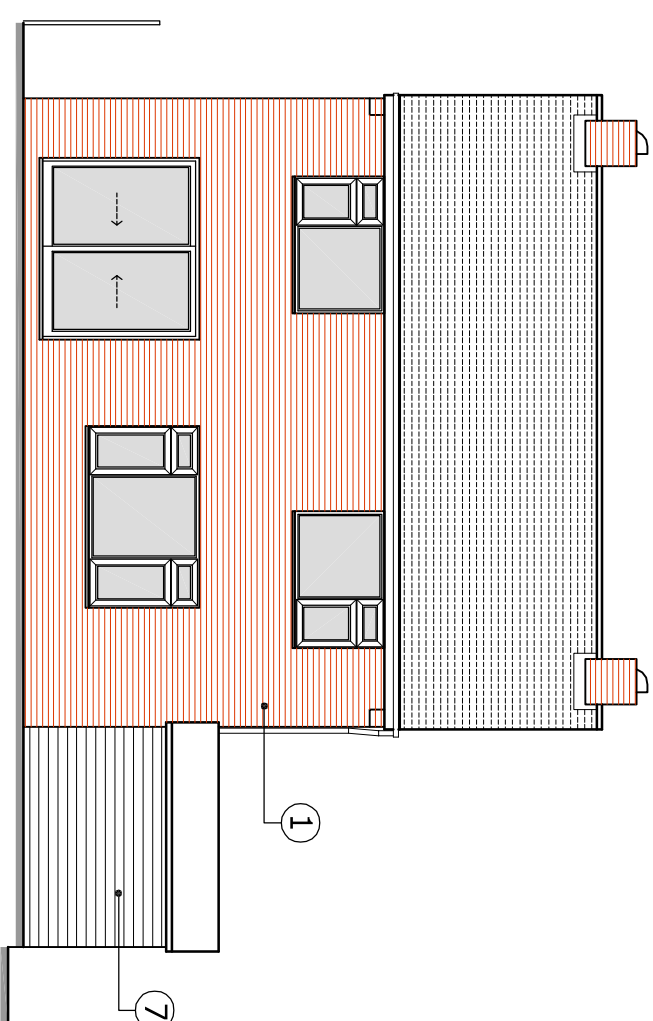

Note -
First floor unchanged and
therefore not shown in this
planning application

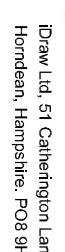

CLIENT		PROJECT		TITLE	
Mr & Mrs Phelps		Proposed New Porch to 57 Southbrook Road Langstone Hampshire PO9 1RL		Existing Plans, Elevations, Block Plan and Location Plan	
Drawn by: MD		Drawing No: 14.087.100		 Draw Ltd, 51 Calthenington Lane, Hordleean, Hampshire, PO8 8HT Tel: 02392 346 530 Mob: 078 10 516 633 Email: idraw@live.co.uk Web: www.idrawonhatchure.co.uk	
Rev Description		Date		PM	
REVISIONS					
PLANNING		IDraw Limited ©Copyright Reserved 2014.		Scale: 1:100, 500, 1250@A2 Date: 01 JAN2014	
A B C D E F G H		J K L M N P Q R		S T U V W X Y Z	