


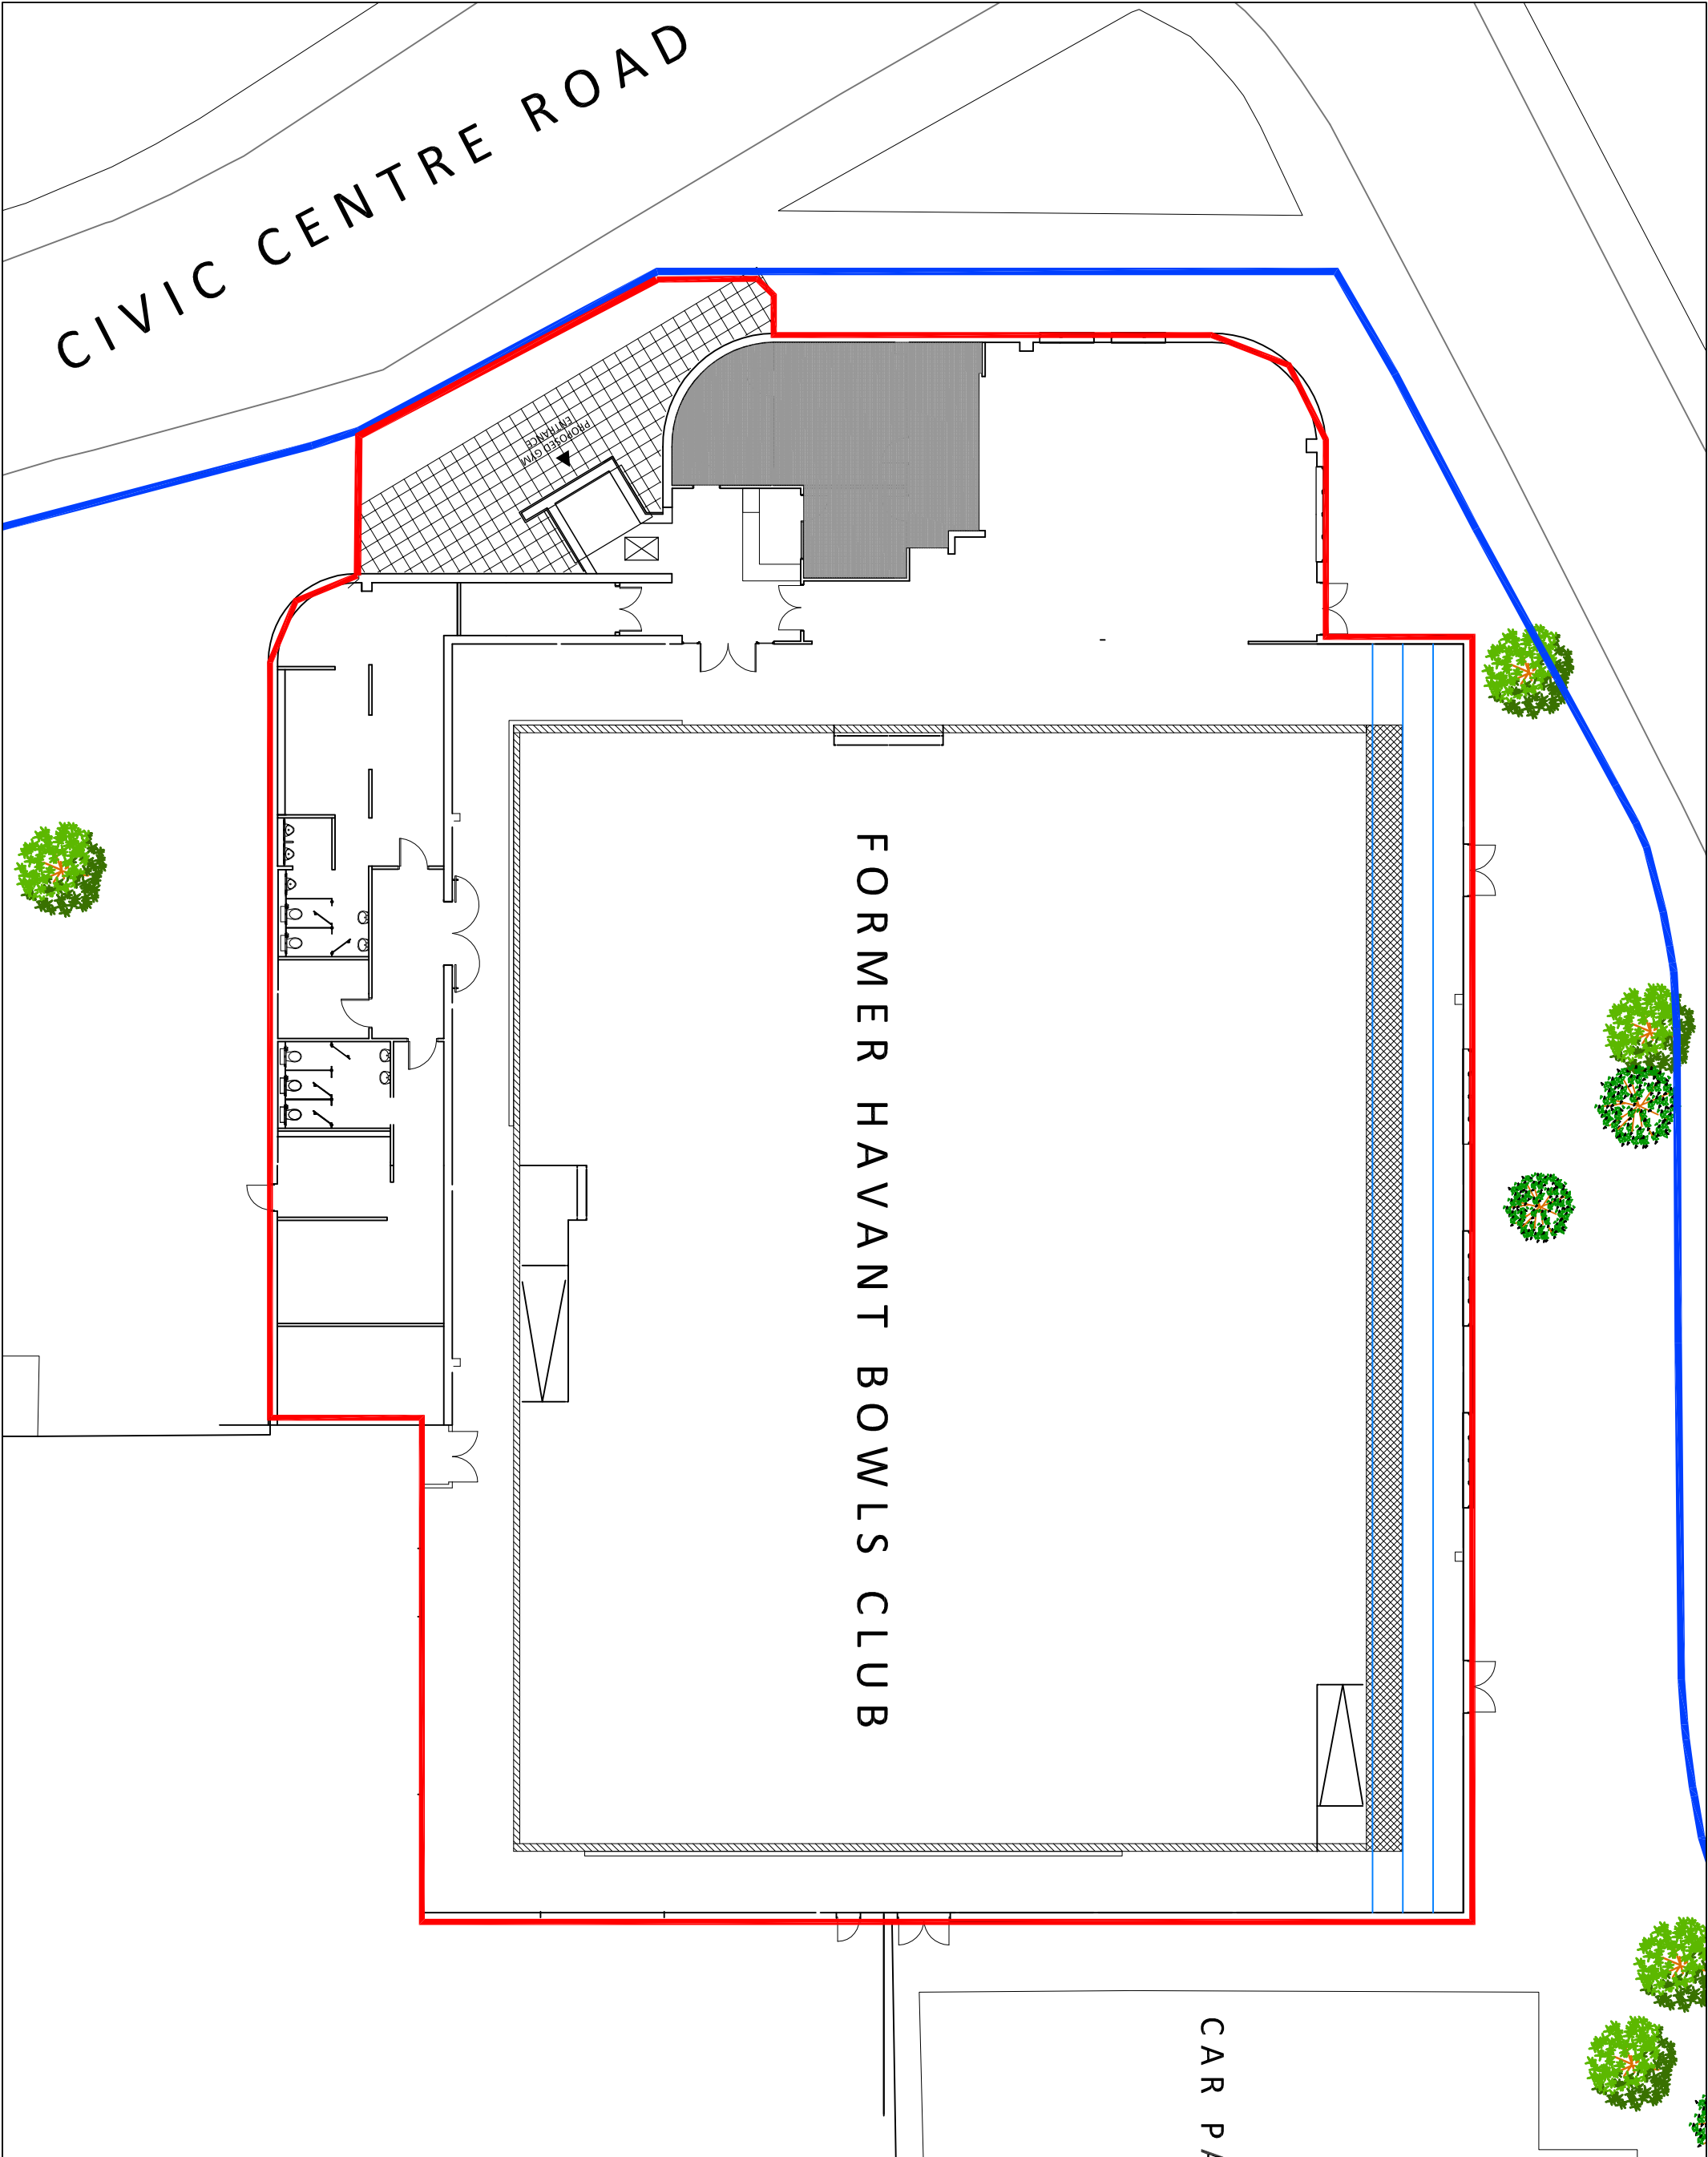

notes

This drawing is the copyright of the **pdp architecture llp** and must not be reproduced in whole or part or used for the execution of works without the permission.

all dimensions to be checked on site prior to commencement of construction works and the architect notified of any discrepancy.

figured dimensions are to be used in preference to scaled dimensions.

no deviation from this drawing will be permitted without prior consent of the architect.

all drawings are prepared subject to a full measured and structural survey of the buildings and site.

all structural work is subject to the appointment of a structural engineer to confirm and agree the structural proposals.

as per map licence no. 10000449.

Health & safety:

exceptional risks involving specific methods of construction or exceptional maintenance issues:

NO SIGNIFICANT RISK


Scale walls: 50 mm @ A1 - 25 mm @ A3

revision	notes	date	drawn/checked
A	revisions to Clients instructions	11.11.13	hya

client

HORIZON LEISURE TRUST

planning

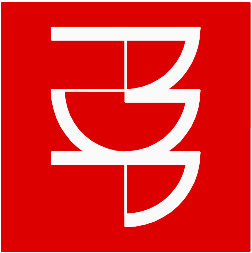

pdp architecture llp

chartered architects town planning
interior design consultants

2 beechworth road havant
hampshire po9 1ax
tel 023 9248 1100
fax 023 9247 5050
email pdp@pdp-architects.co.uk
www.pdp-architects.co.uk

project

FORMER BOWLS HALL
REDEVELOPMENT AT
HAVANT LEISURE CENTRE

detail

SITE BLOCK PLAN

drawn	checked	status
JSW	HYA	

date	status
31.10.13	PLANNING

at scale	a3 scale	ref
1:200	1:400	27922-PL101 A