
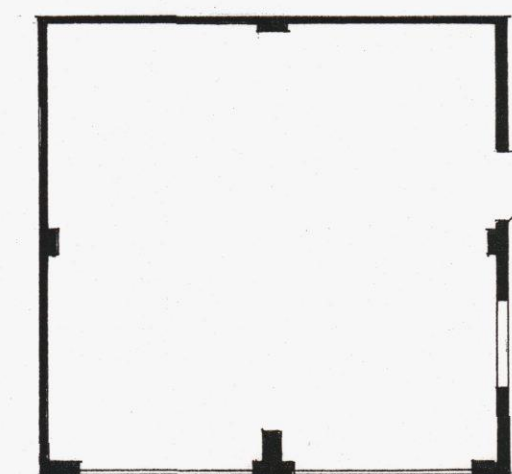
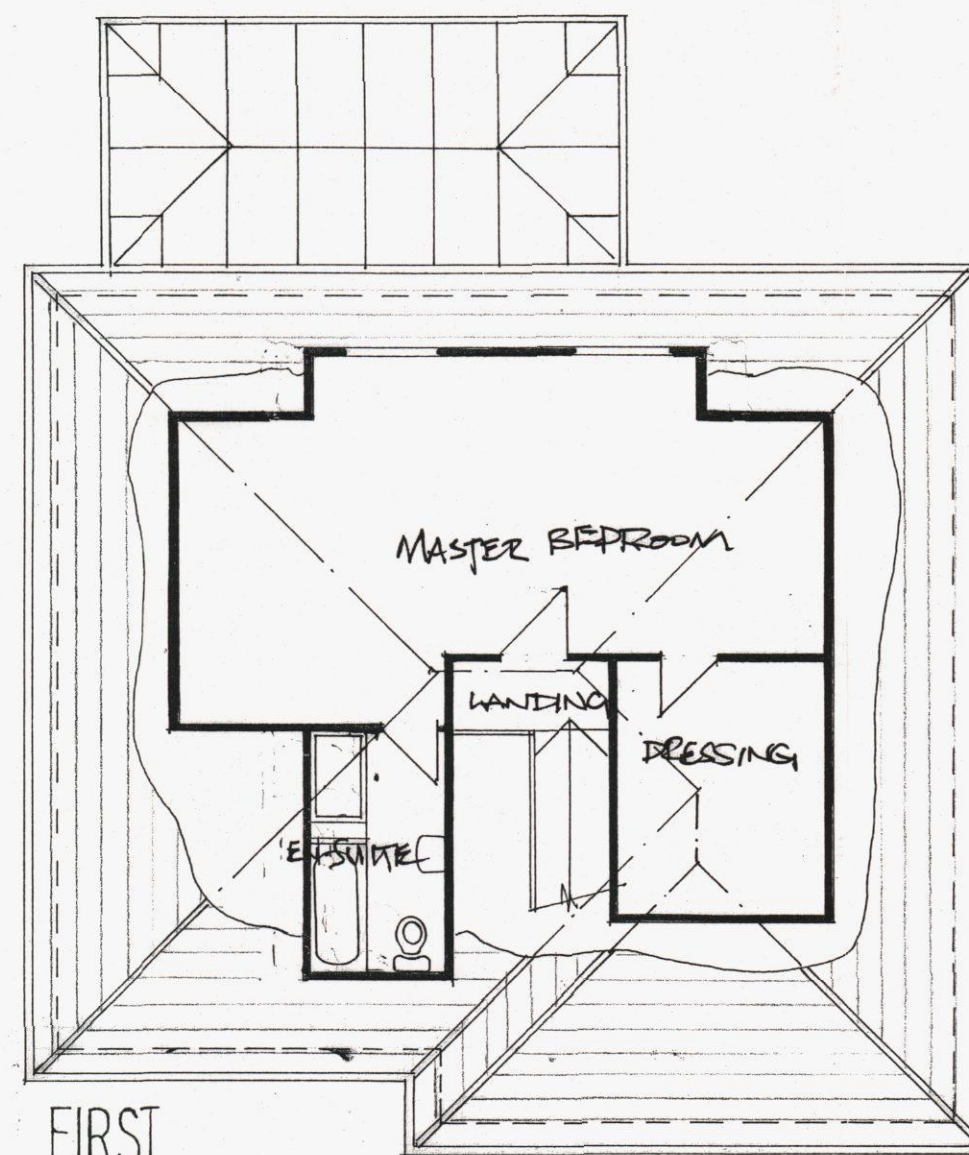
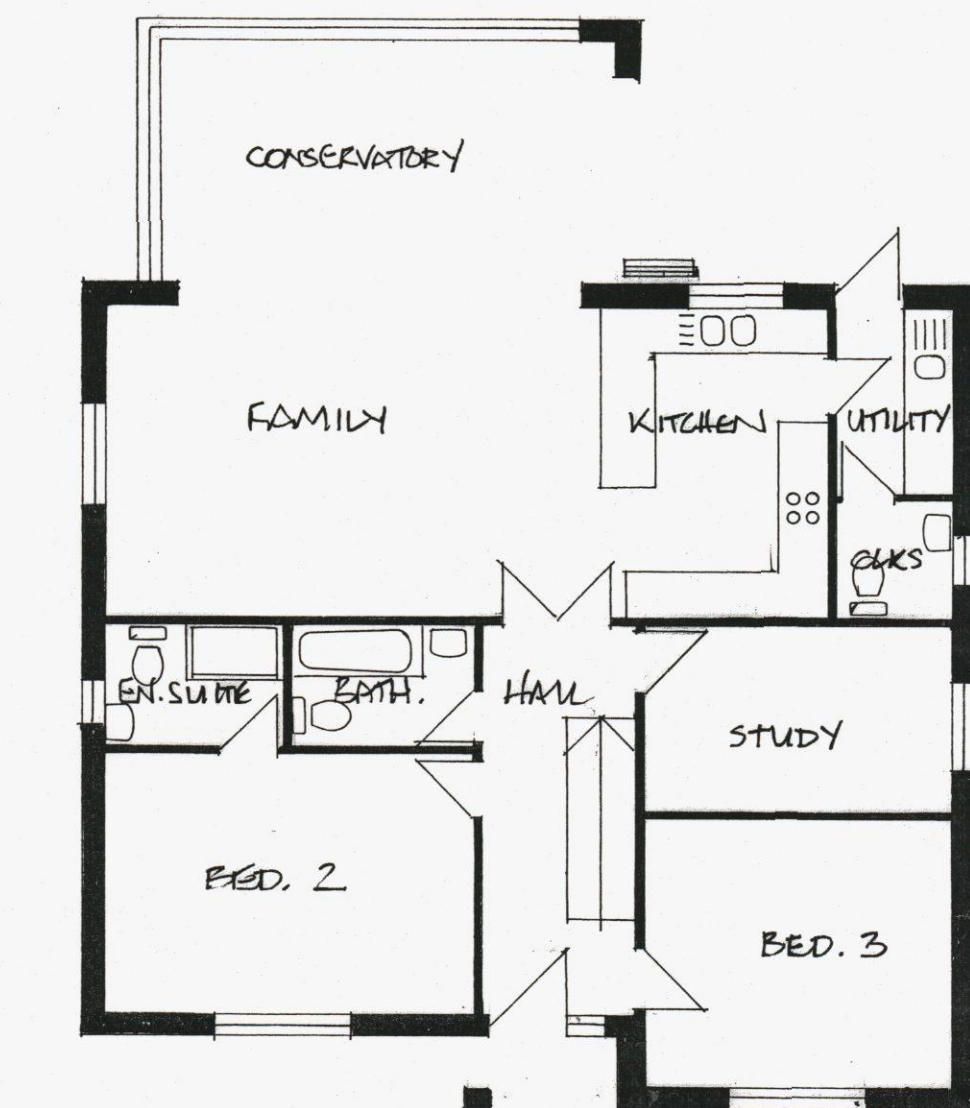
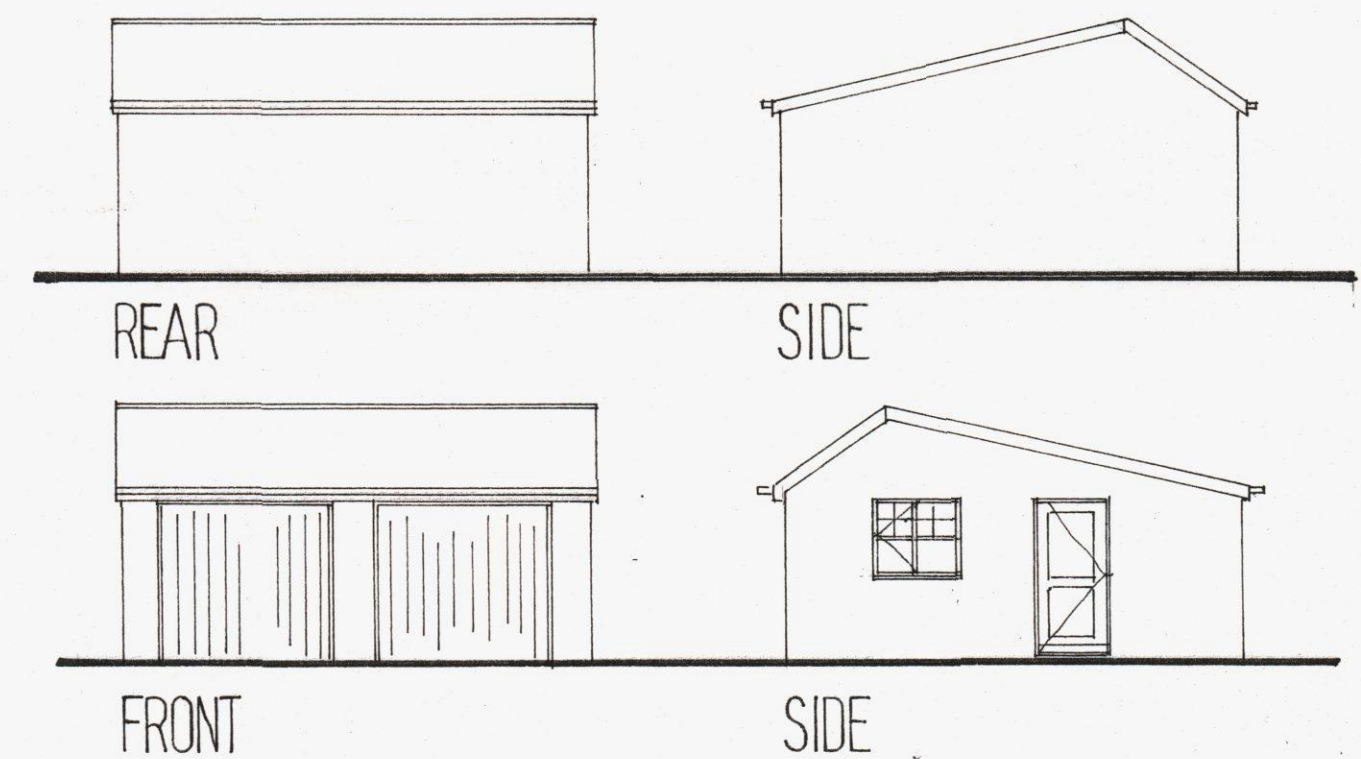
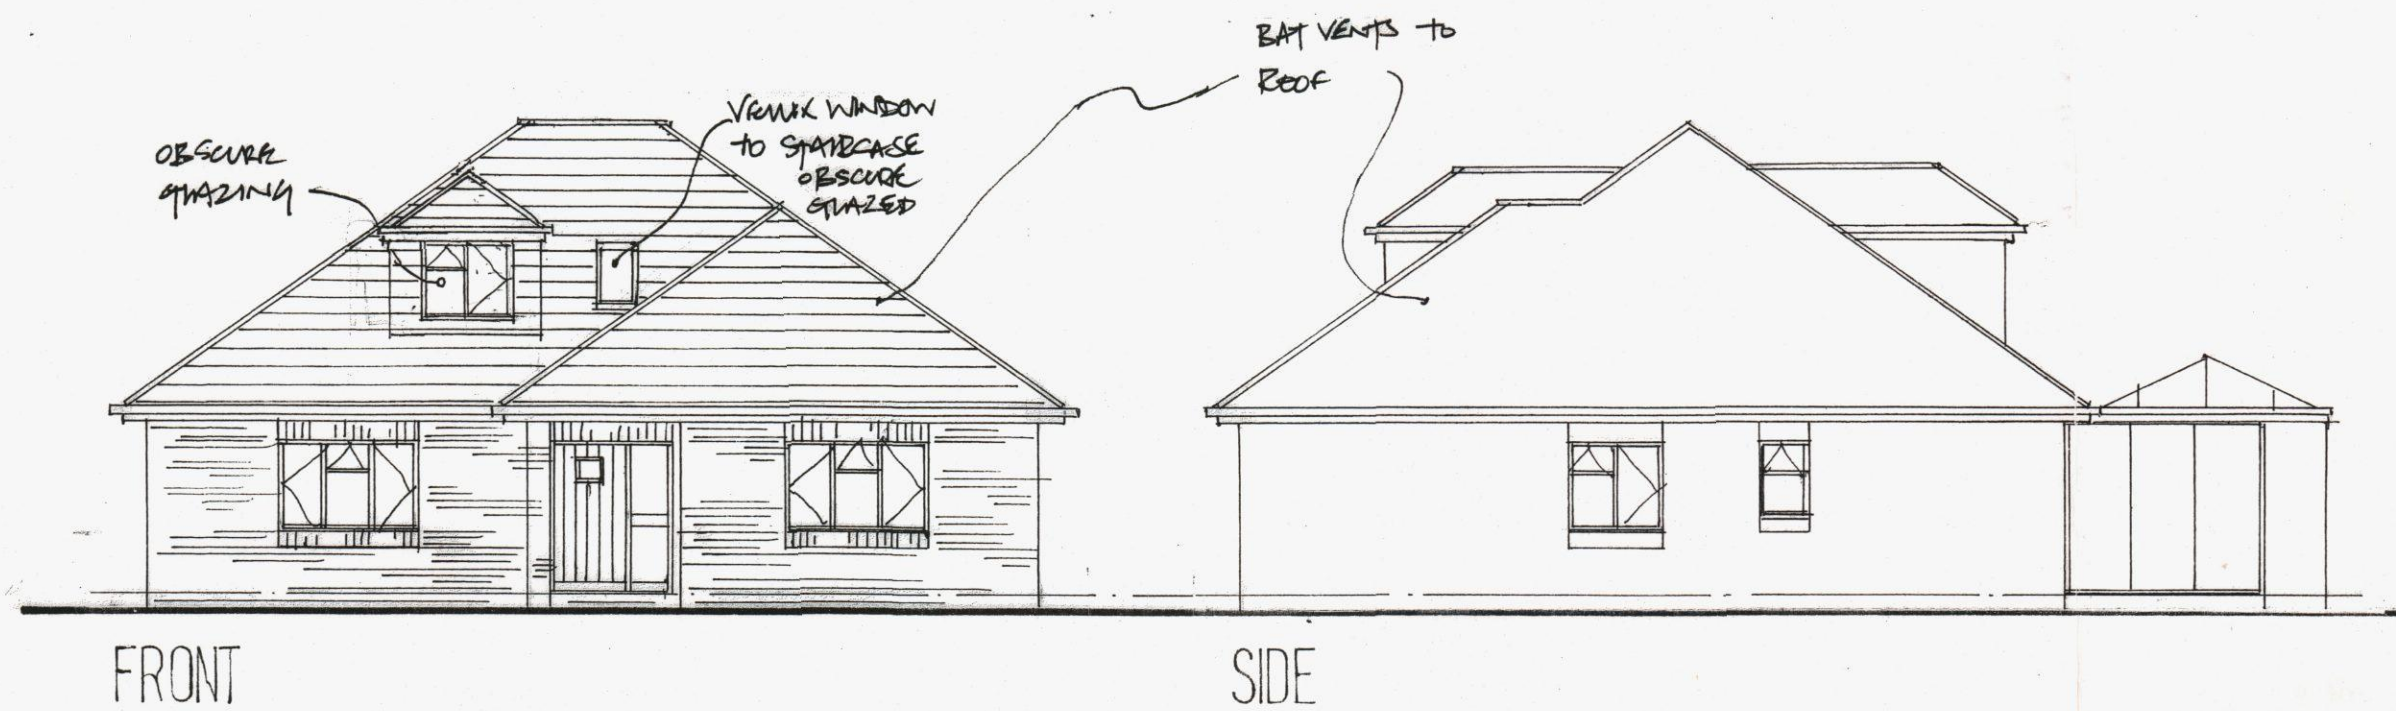


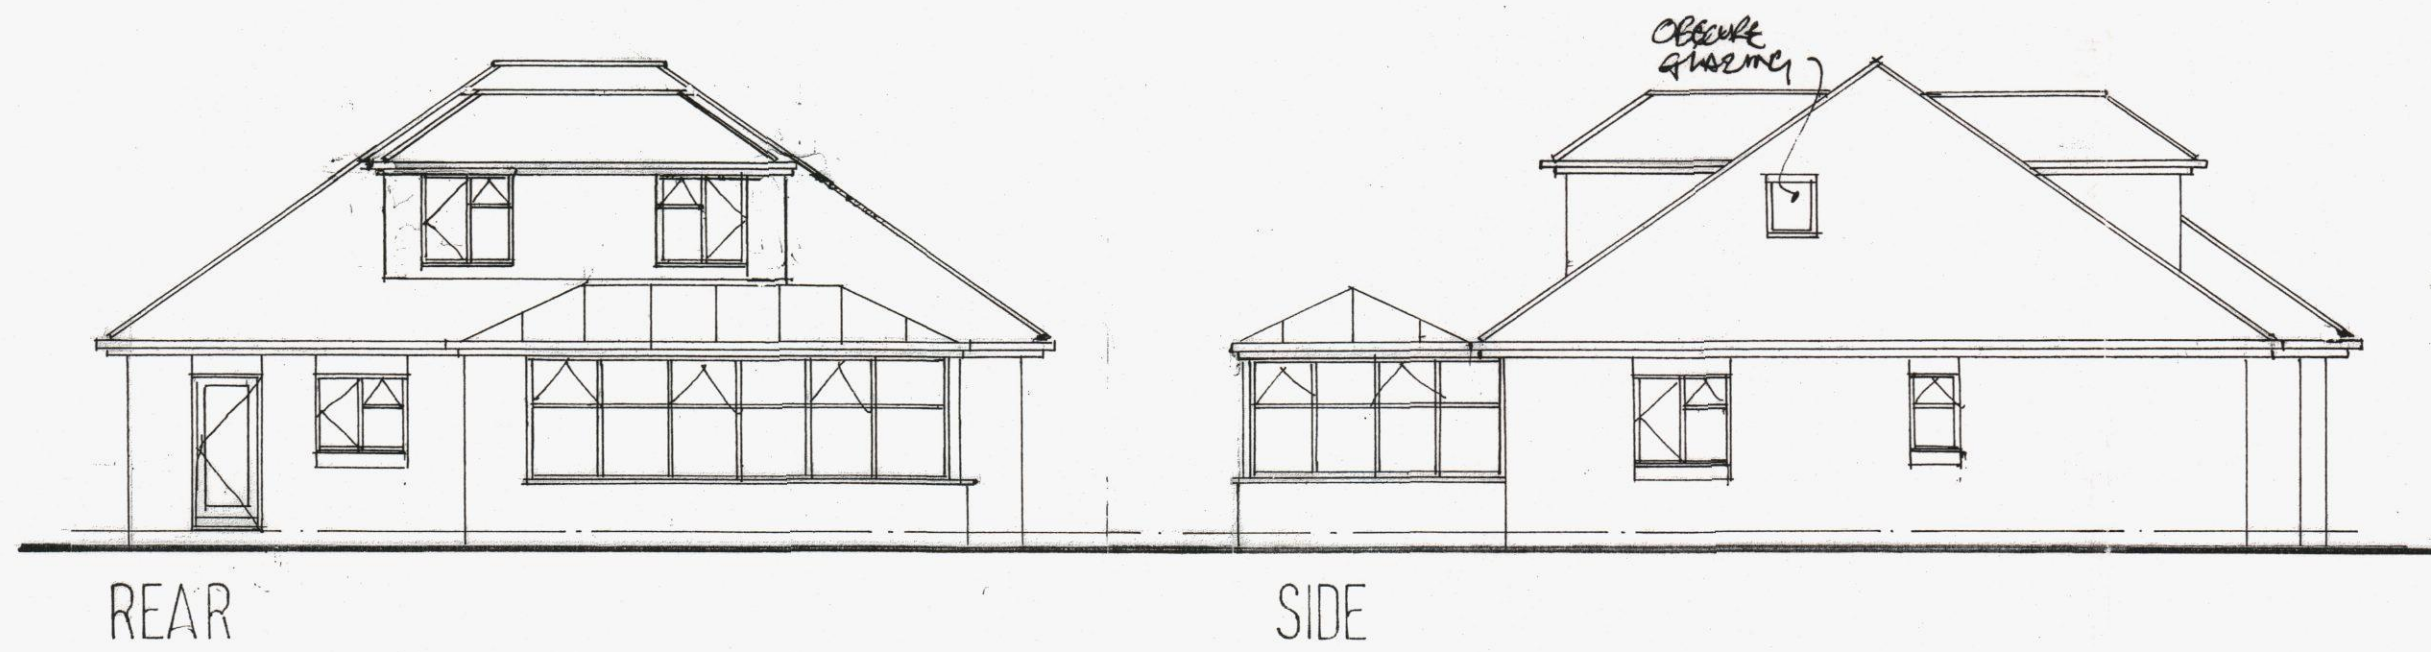

GARAGE

GROUND

FIRST

Derek Treagus Associates
 Architectural Services
 No 3 The Townhouse, 20 Nelson Road, Southsea, Hants PO5 2AS
 Tel 07956 624094
 derek.treagus@ntlworld.com

Project **DEVELOPMENT AT
 108 LOVEDEAN LANE,
 WATERLOOVILLE,
 HAMPSHIRE.**

Client **Mr & Mrs S Tee**

Title **PLANNING DRAWING PLOT B**

Date	Drawn	Scale
June 2013	DT	1:100, 1:1250

Dwg. No. **13.207.03** Rev

