


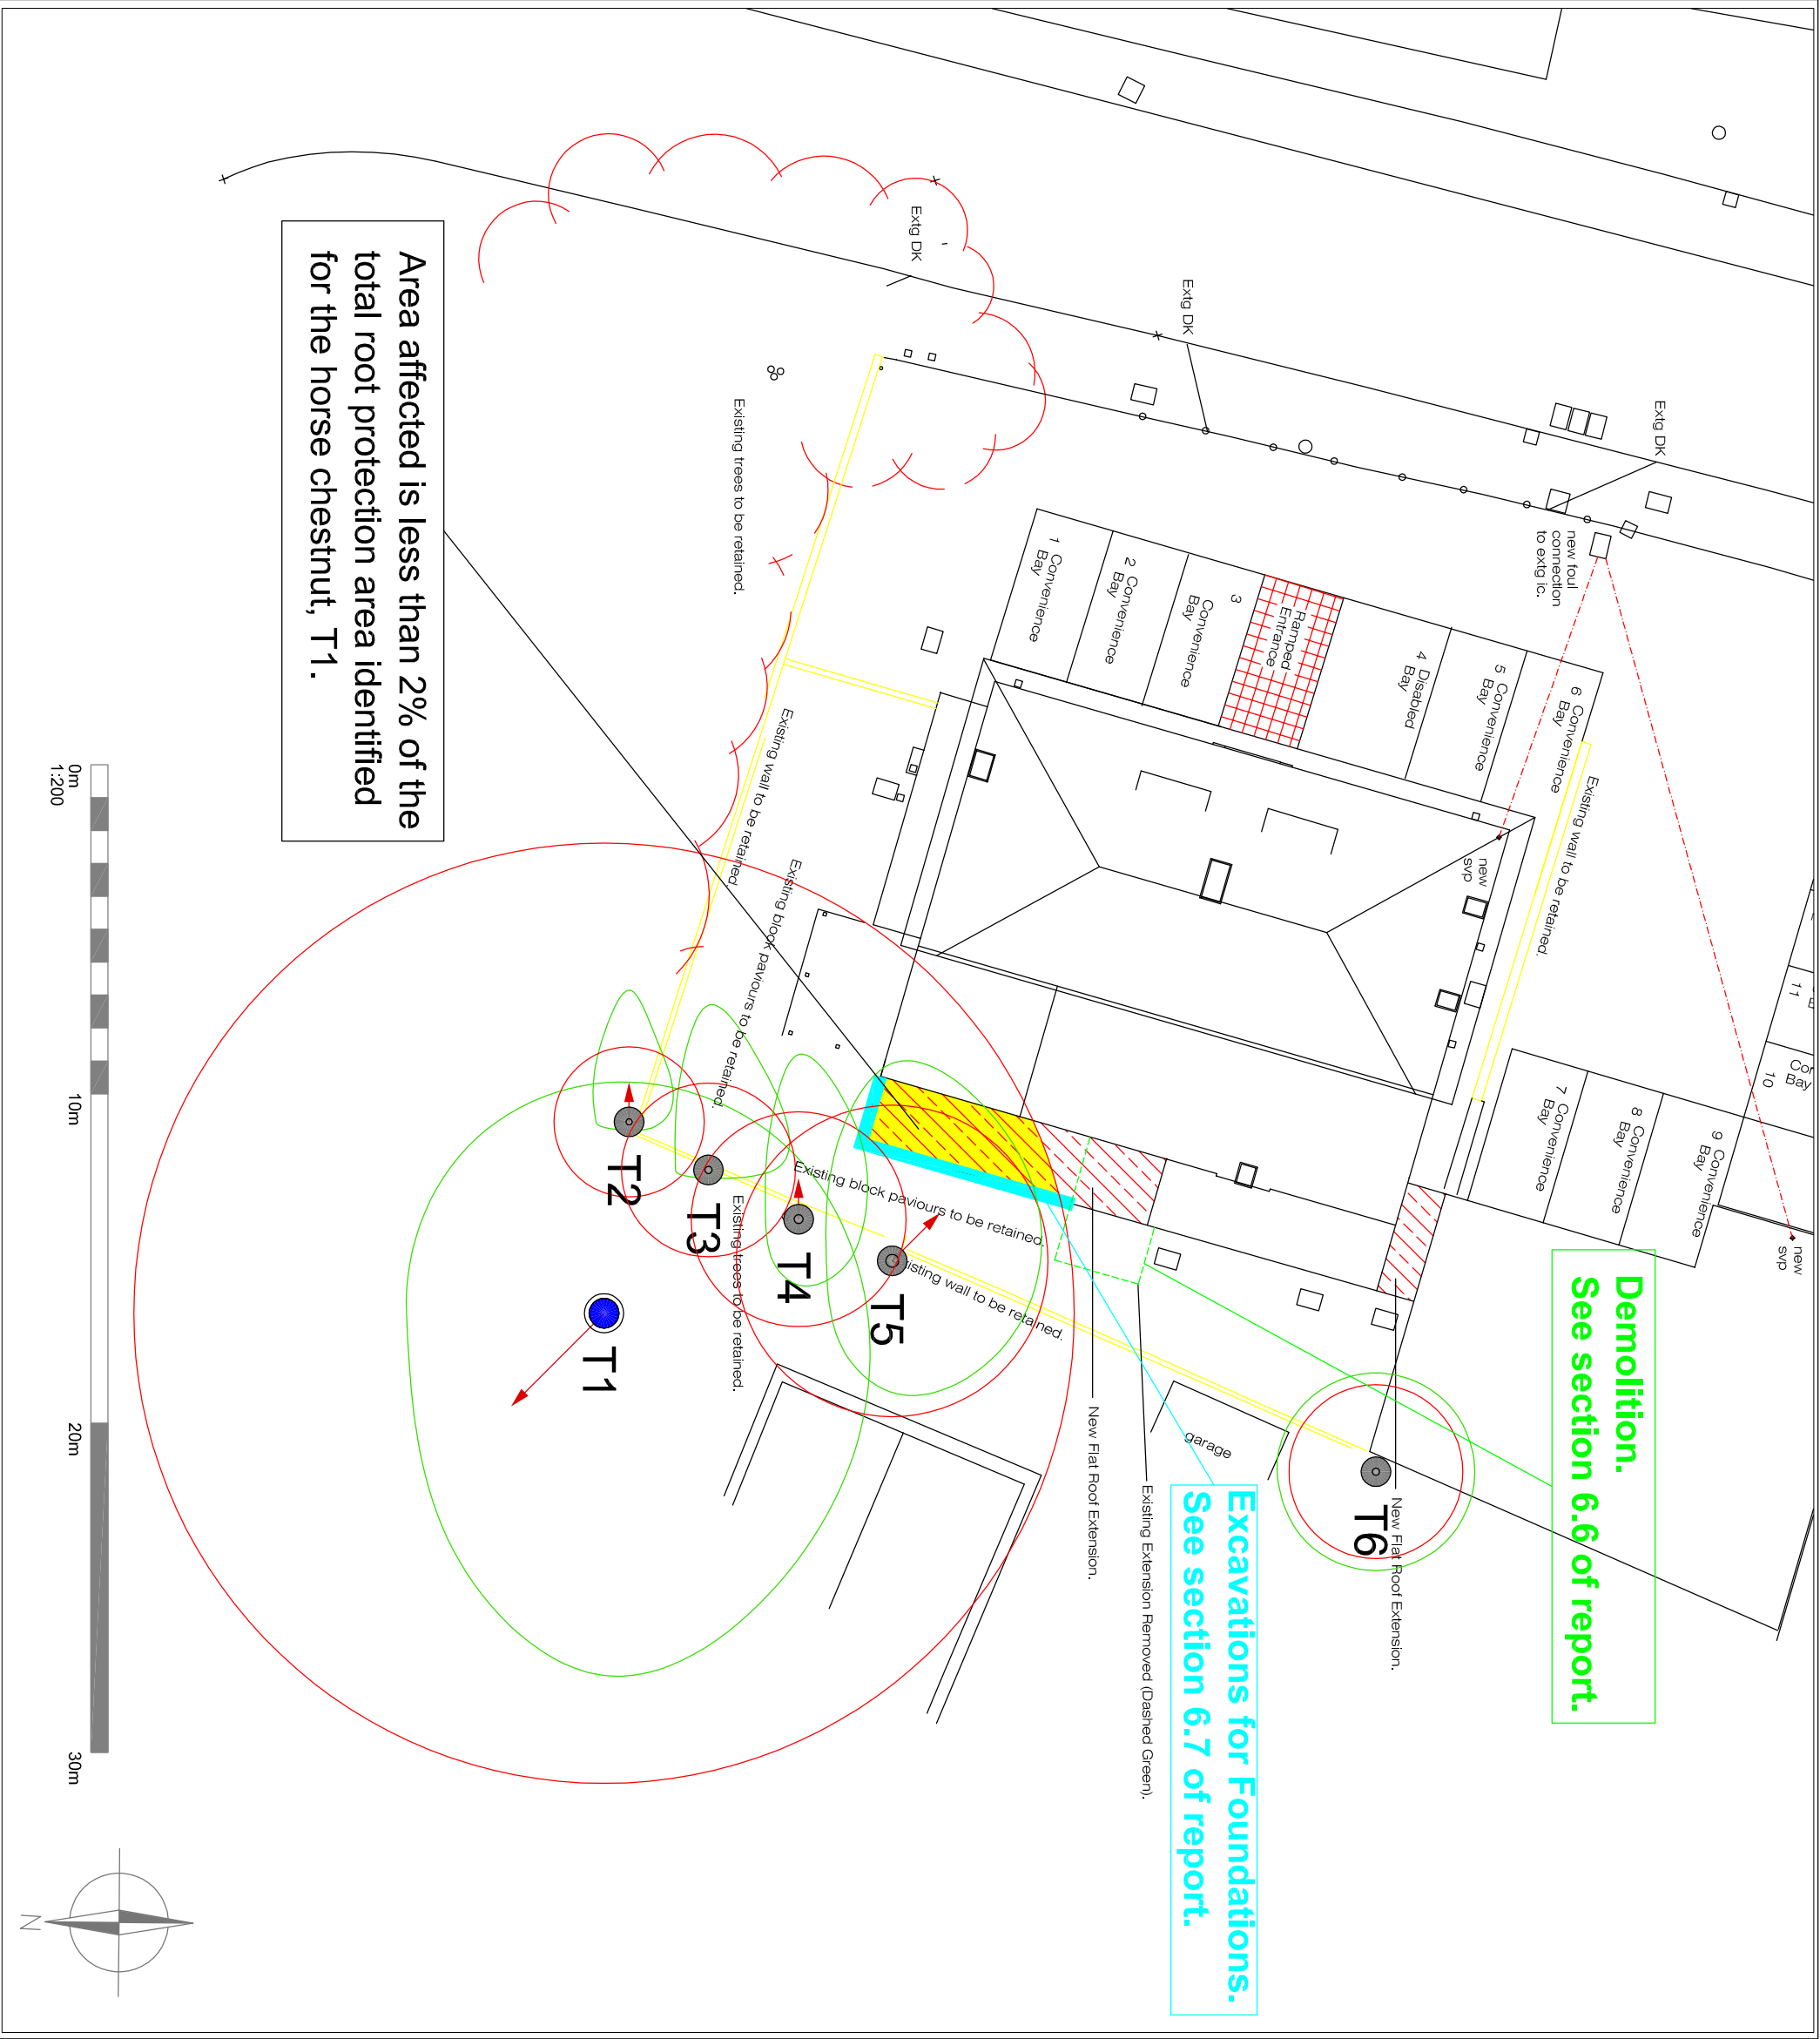

Site: The Leopard Inn, London Road, Waterlooville
Appendix 2 to report MS/82113/AL
Plan TC2, Tree Protection Plan
Date: 10 December 2013
Scale 1:200 @ A3
This plan must be read in conjunction with section 6 of the report.

Plan TC2

Key	
Category	First Significant Branch Direction
Trunk diameter (black ring)	Crown Spread
Notional Root Protection Area	Tree Number
British Standard 5837:2012	
● 'A' category trees are those of high quality with an estimated remaining life expectancy of at least 40 years	
● 'B' category trees are those of moderate quality with an estimated remaining life expectancy of at least 20 years	
● 'C' category trees are those of low quality with an estimated remaining life expectancy of at least 10 years, or young trees with a stem diameter below 150mm.	
● 'U' category trees are identified as those that have an expected safe useful life of less than 10 years regardless of any development proposals.	
The solid cyan line shows the minimum area where special care must be taken when excavating for foundations.	
The area hatched in yellow shows the area compromised by the proposed extension. This area, in relation to the horse chestnut, T1, is less than 2% of the total root protection area identified.	
This plan is based on the topographical plans and site layout plans provided. All measurements must be checked with these plans and appropriate documents.	
This plan has been prepared in colour. If printed in black and white some details may be obscured.	