

**Atkins Limited**

Anglo St James House
39A Southgate Street
Winchester
Hampshire SO23 9EH

Telephone +44 (0)1962 858688

Fax +44 (0)1962 810296

winchester.enquiries@atkinsglobal.com
www.atkinsglobal.com

Department of Planning and Development
Havant Borough Council
Public Service Plaza
Civic Centre Road
Havant
Hampshire
PO9 2AX

Your Ref: APP/13/00087

Our Ref: PLAN-002397

21/02/2013

Proposal: Single storey side and rear extension. (Revised Application).
Site: 35 Northney Road, Hayling Island PO11 0ND.
APP/13/00087

Dear Sir,

Thank you for your letter of 06/02/2013.

Please find attached a plan of the sewer records showing the approximate position of a foul sewer in the within the site. The exact position of the foul sewers must be determined on site by the applicant before the layout of the proposed development is finalised.

Please note:

- No new soakaways should be located within 5 metres of a public sewer.
- No development or new tree planting should be located within 3 metres either side of the centreline of the foul sewers respectively.
- All existing infrastructure should be protected during the course of construction works.

Furthermore, due to changes in legislation that came in to force on 1st October 2011 regarding the future ownership of sewers it is possible that a sewer now deemed to be public could be crossing the above property. Therefore, should any sewer be found during construction works, an investigation of the sewer will be required to ascertain its condition, the number of properties served, and potential means of access before any further works commence on site.

The applicant is advised to discuss the matter further with Atkins Ltd, Anglo St James House, 39A Southgate Street, Winchester, SO23 9EH (Tel 01962 858688).


Southern Water requires a formal application for any new connection to the foul and surface water sewer to be made by the applicant or developer.

We request that should this application receive planning approval, the following informative is attached to the consent:

"A formal application for connection to the public sewerage system is required in order to service this development, please contact Atkins Ltd, Anglo St James House, 39A Southgate Street, Winchester, SO23 9EH (Tel 01962 858688), or www.southernwater.co.uk".

No surface water should be permitted to be discharged to the foul sewerage system, in order to protect properties downstream from flooding.

Yours faithfully

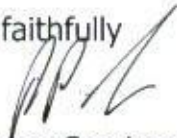


Developer Services

SOUTHERN WATER

HAVANT BOROUGH COUNCIL

27 FEB 2013

RECEIVED

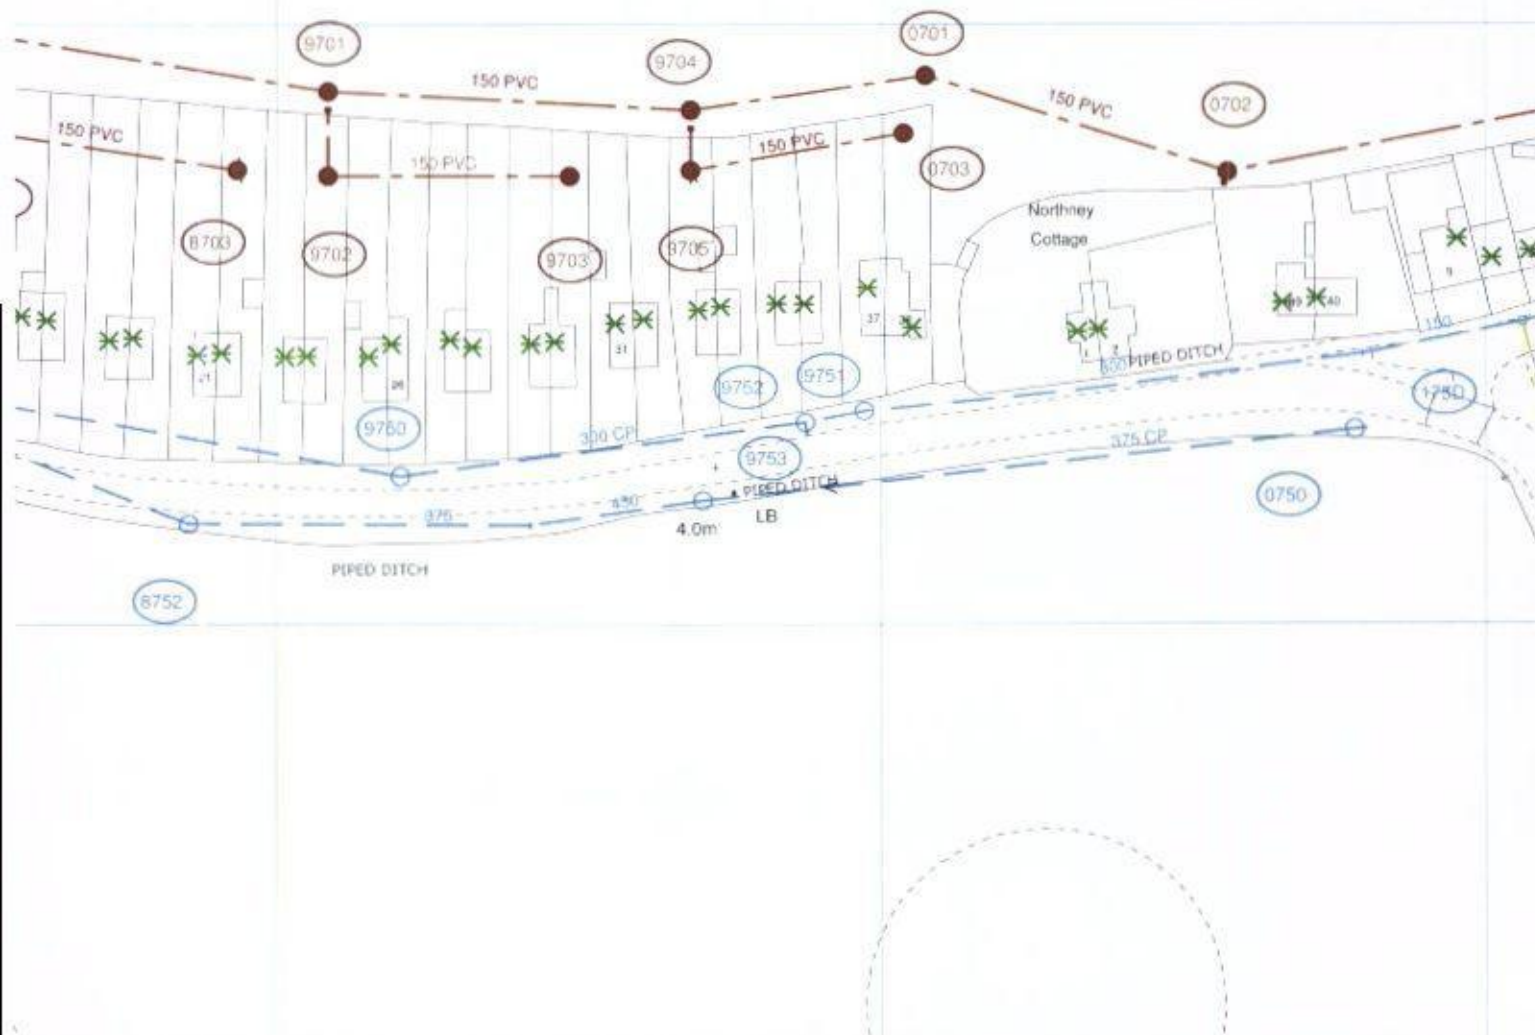

The positions of pipes shown on this plan are believed to be correct, but Southern Water Services Ltd accept no responsibility in the event of inaccuracy. The actual positions should be determined on site.

Based upon Ordnance Survey Digital Data with the permission of the controller of H.M.S.O. Crown Copyright Reserved License No. WIJ 298530

O.S. REF: SU7203NE

Scale: 1:1250

Screen Print

WARNING: BAC pipes are constructed of Bonded Asbestos Cement

WARNING: Unknown (UNK) materials may include Bonded Asbestos Cement

Southern Water

Printed By: Ponnany

Date: 20-2-2013

Southern Water MapGuide Browser

Requested By:

