


PROPOSED NORTH ELEVATION

1:50.

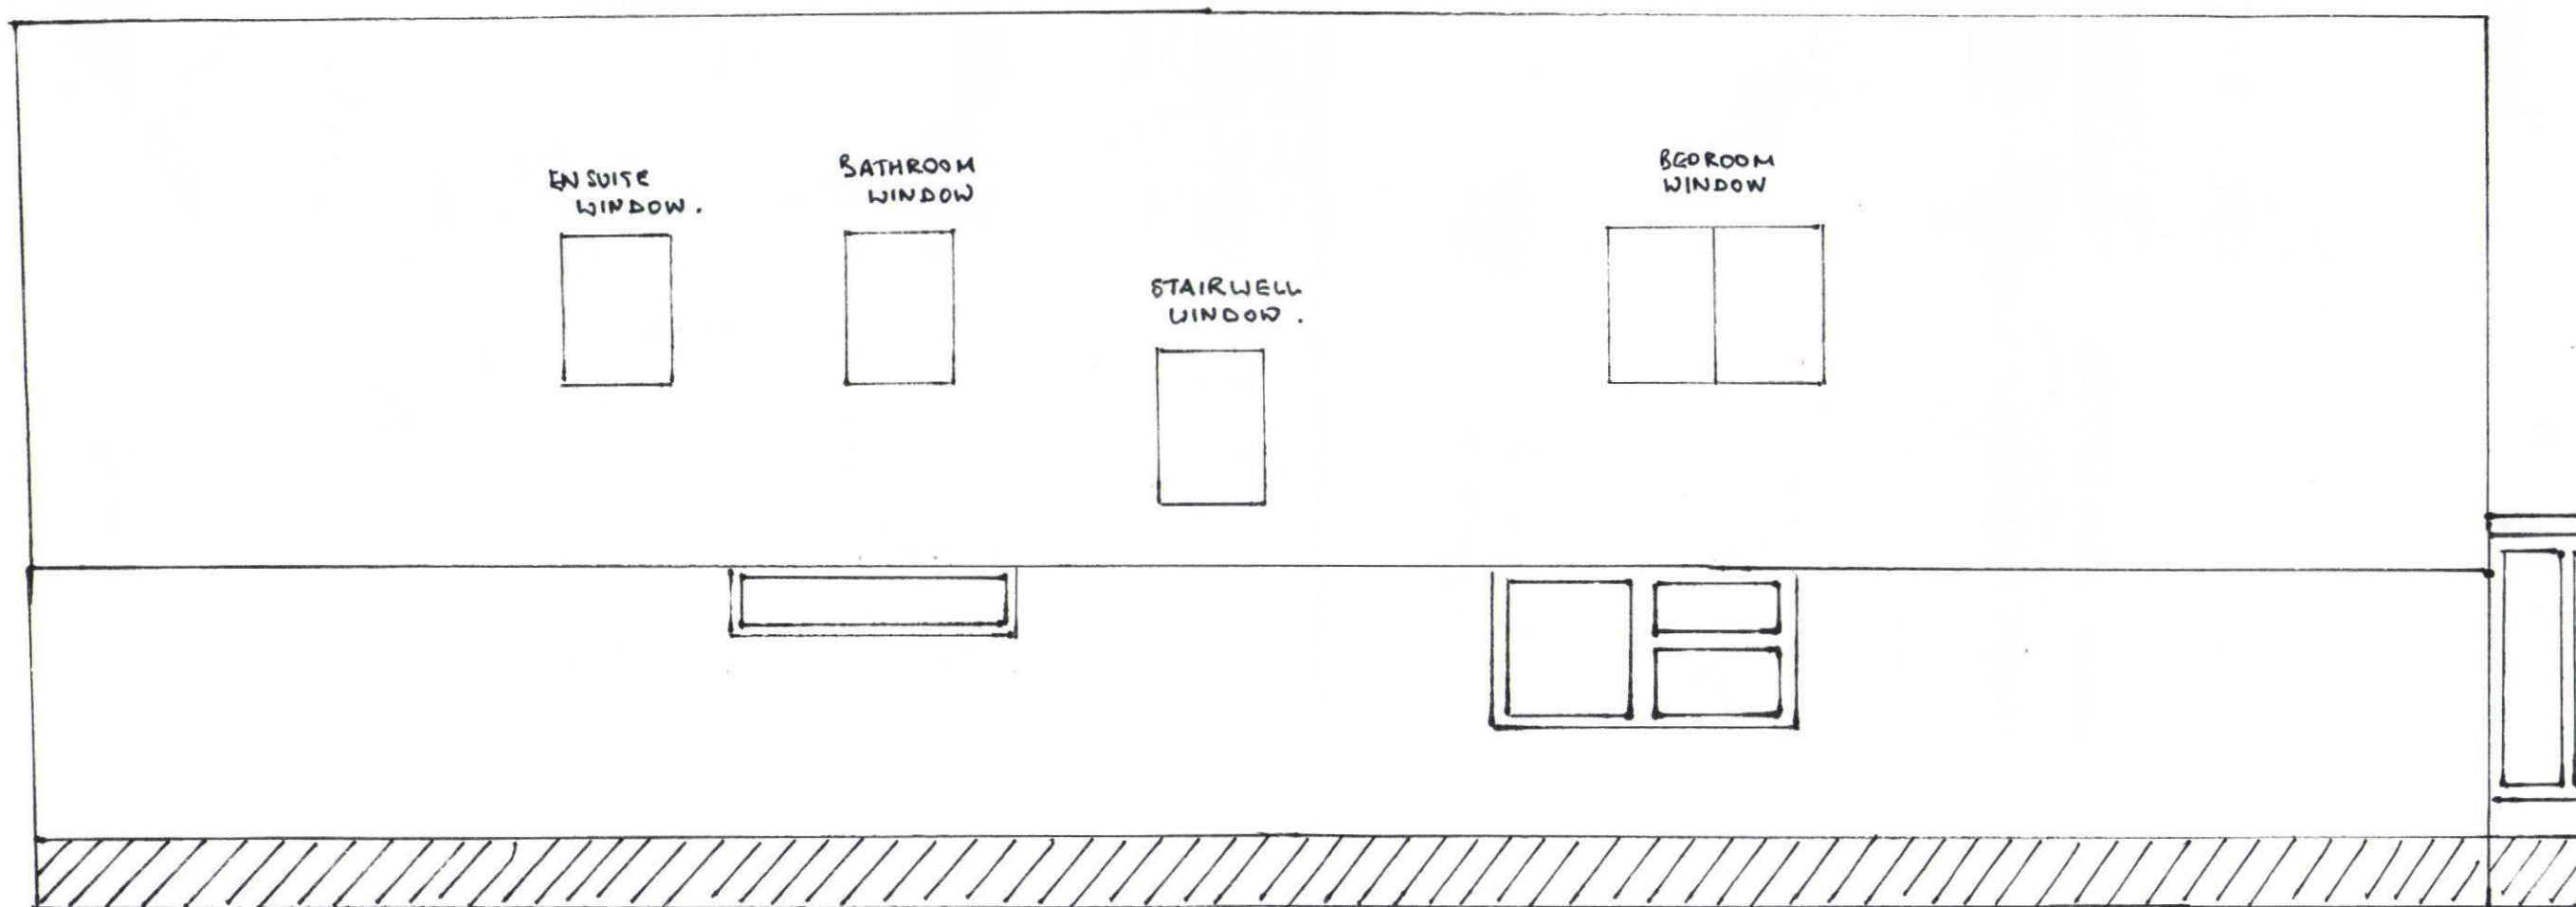

HAVANT BOROUGH
COUNCIL
22 JAN 2014
RECEIVED



 BRICK

HAVANT BOROUGH
COUNCIL
23 JAN 2014
RECEIVED