


HAVANT BOROUGH
COUNCIL
09 JAN 2014
RECEIVED

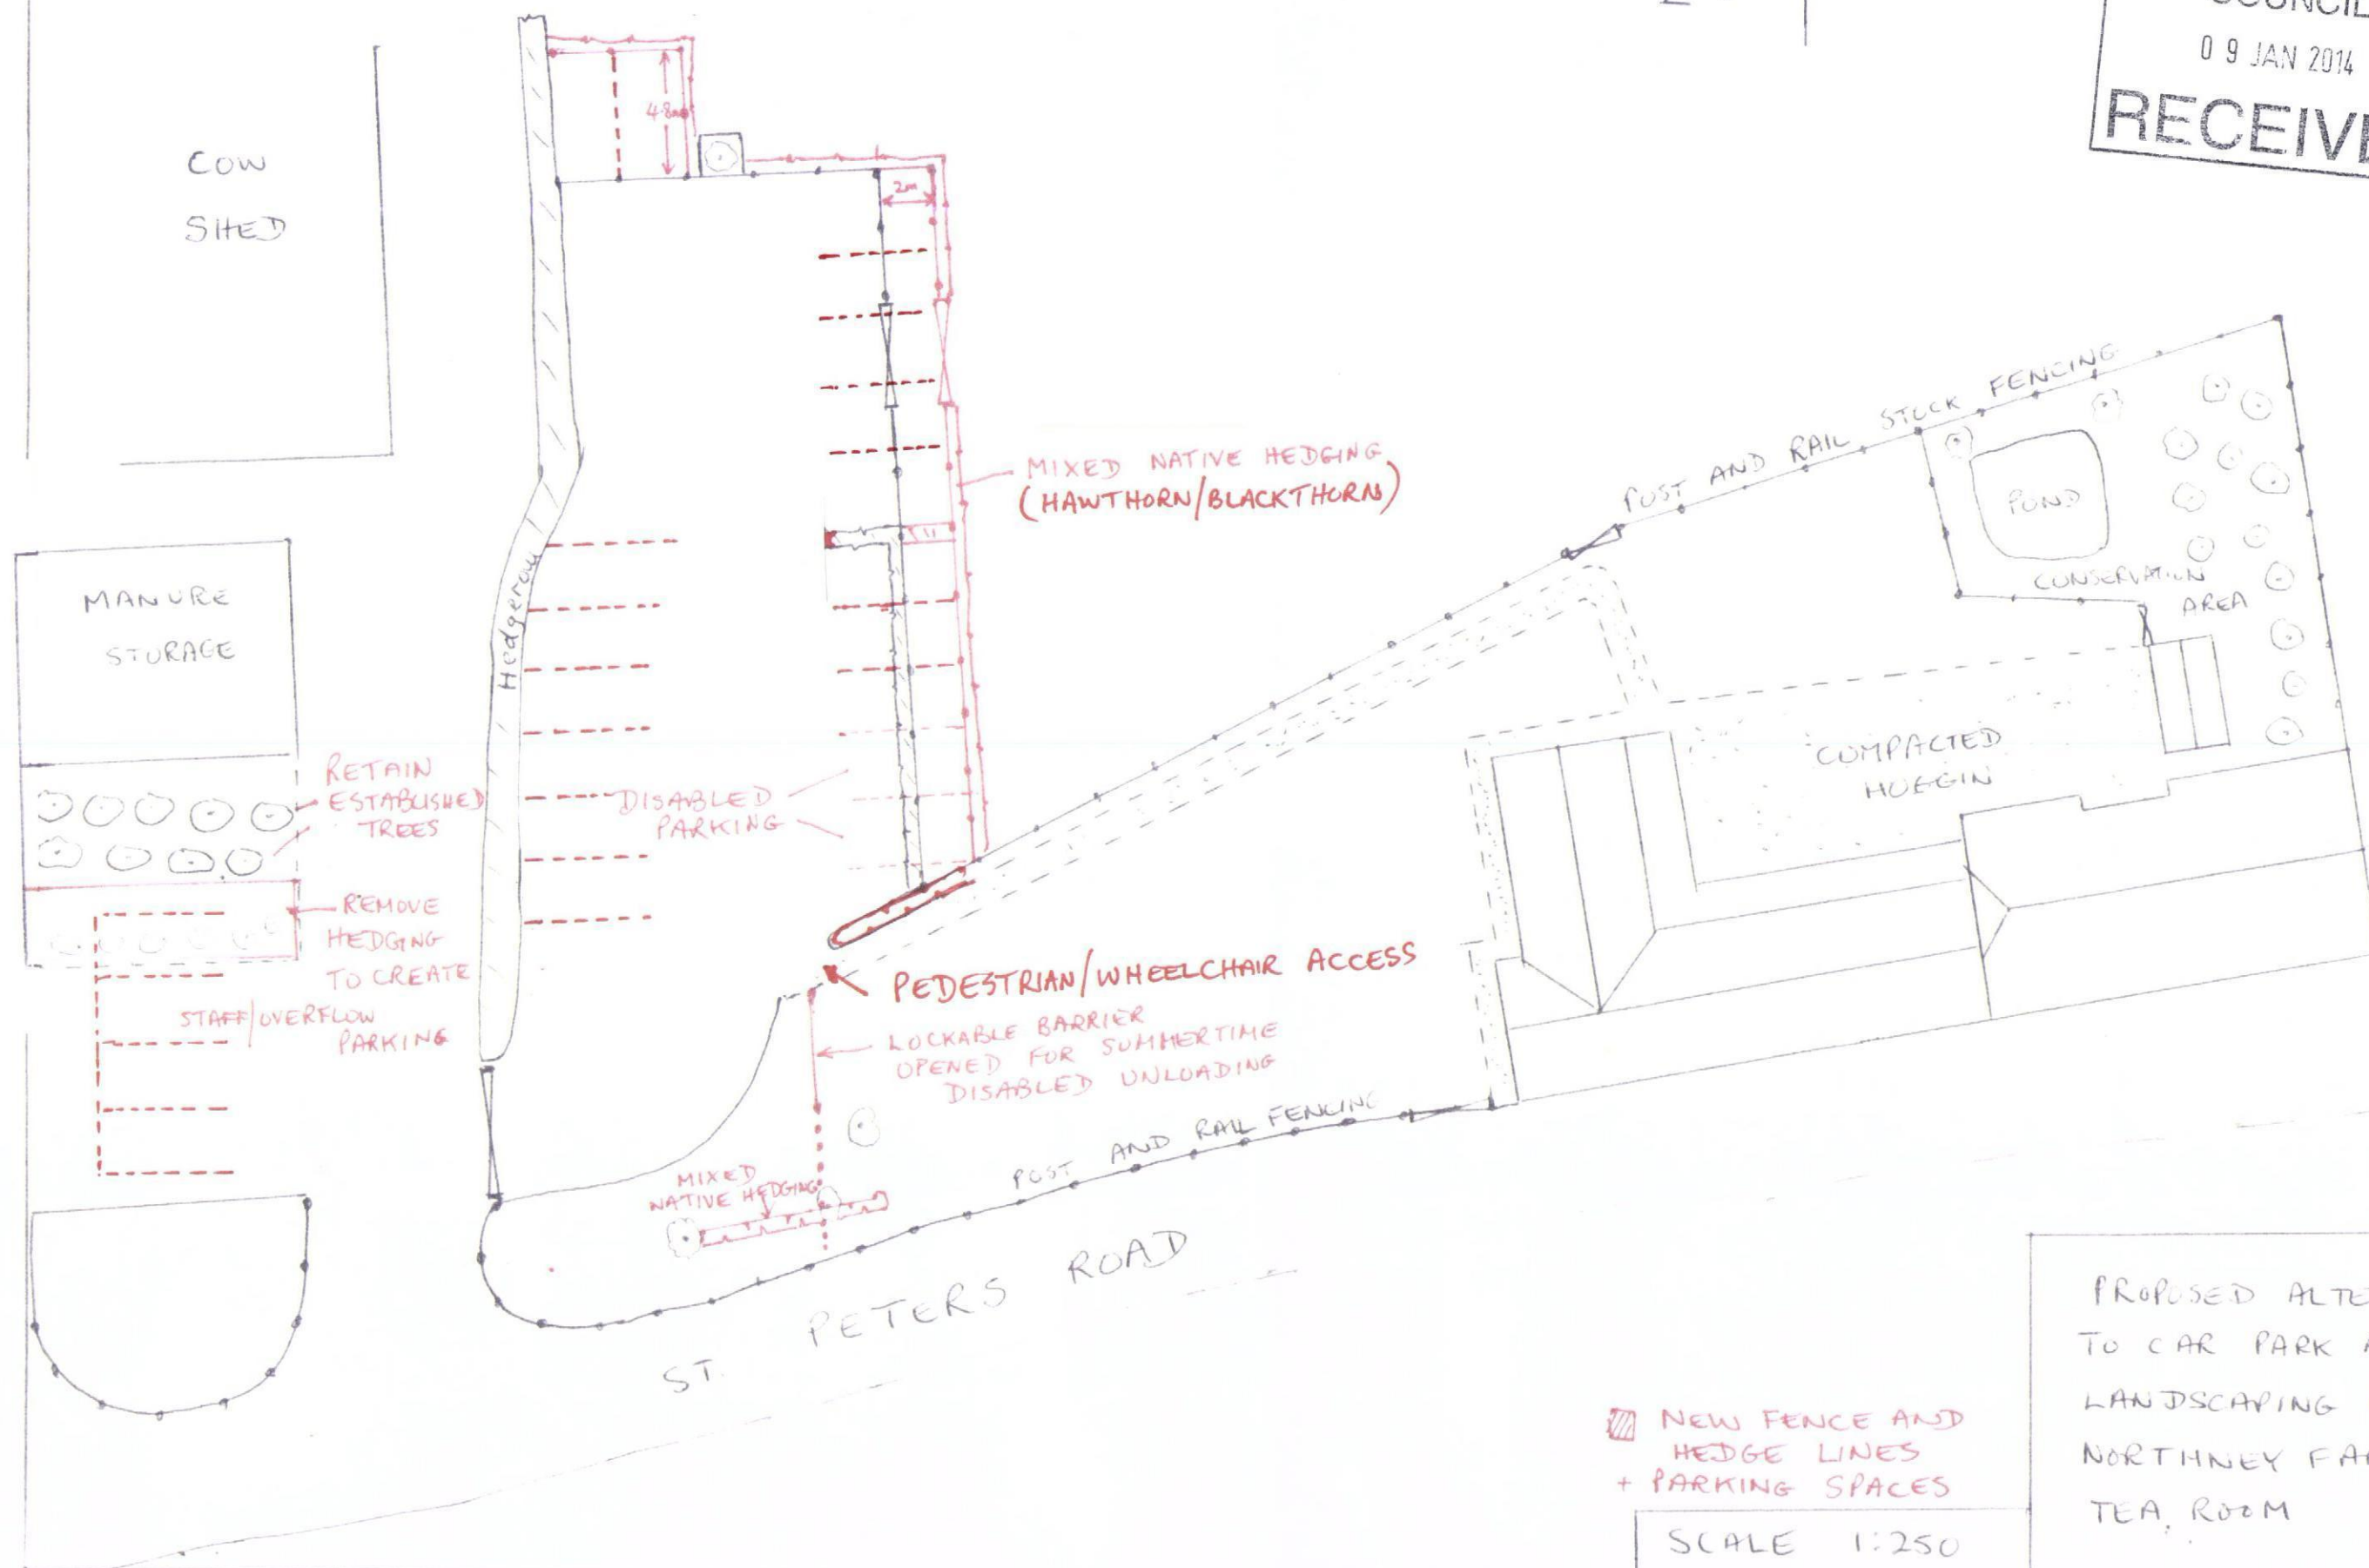

PROPOSED ALTERATIONS
TO CAR PARK AND
LANDSCAPING AT
NORTHNEY FARM
TEA ROOM