



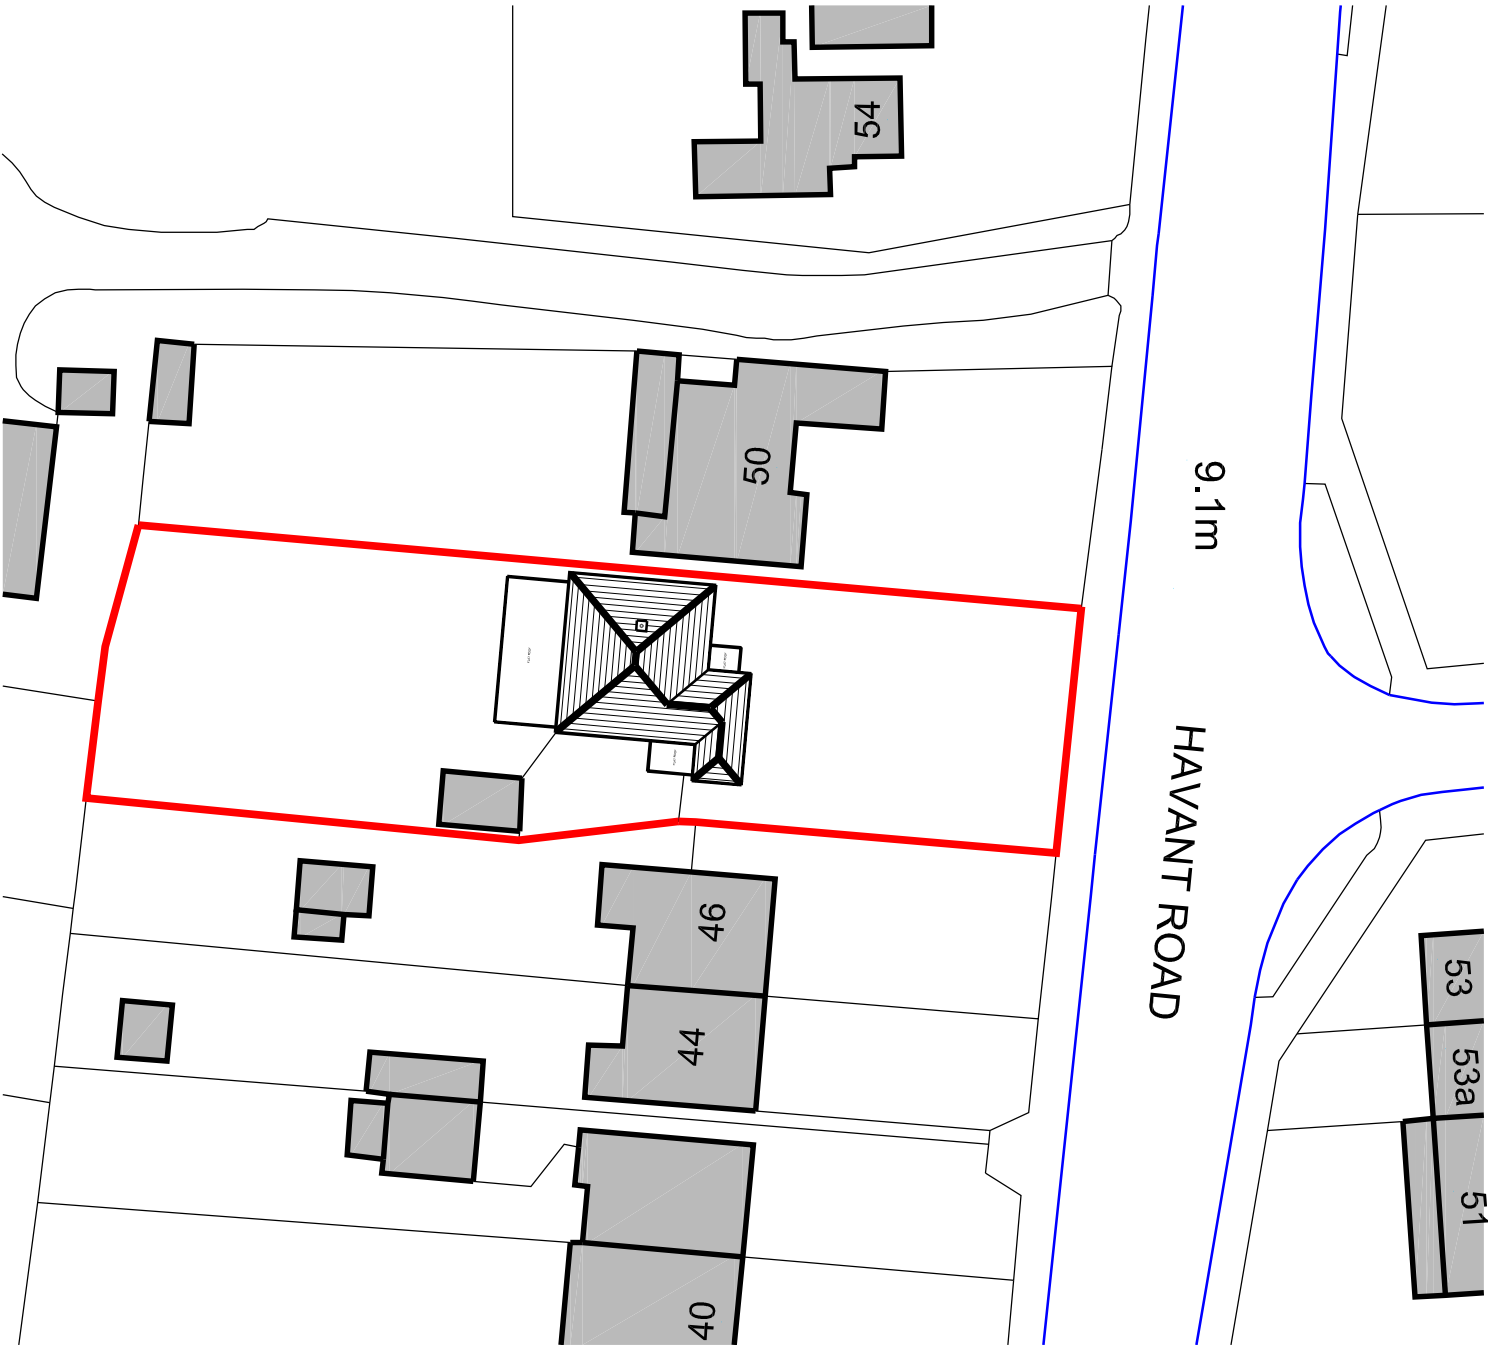

EXISTING BLOCK PLAN

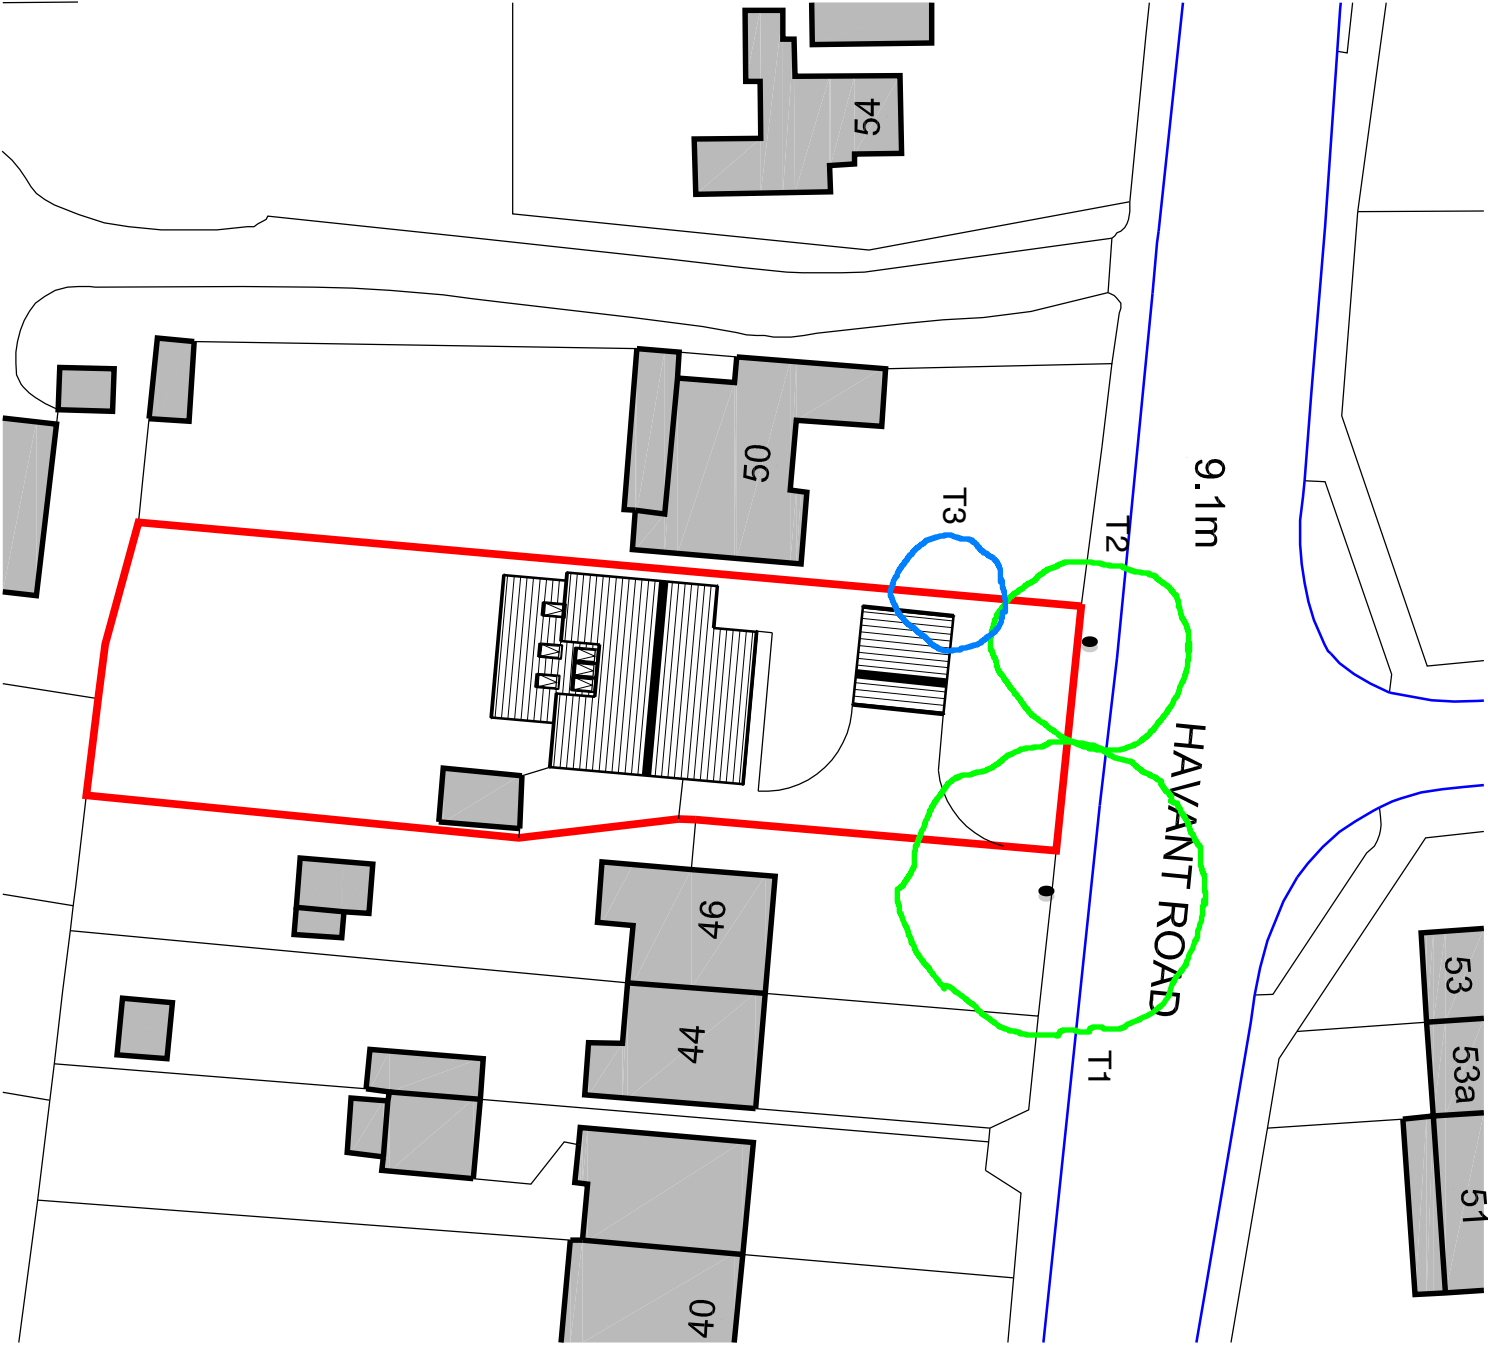

PROPOSED BLOCK PLAN

APPENDIX 1 TREE QUALITY ASSESSMENT PLAN
48 HAVANT ROAD

- Tree of high quality
- Tree of moderate quality



NORTH