


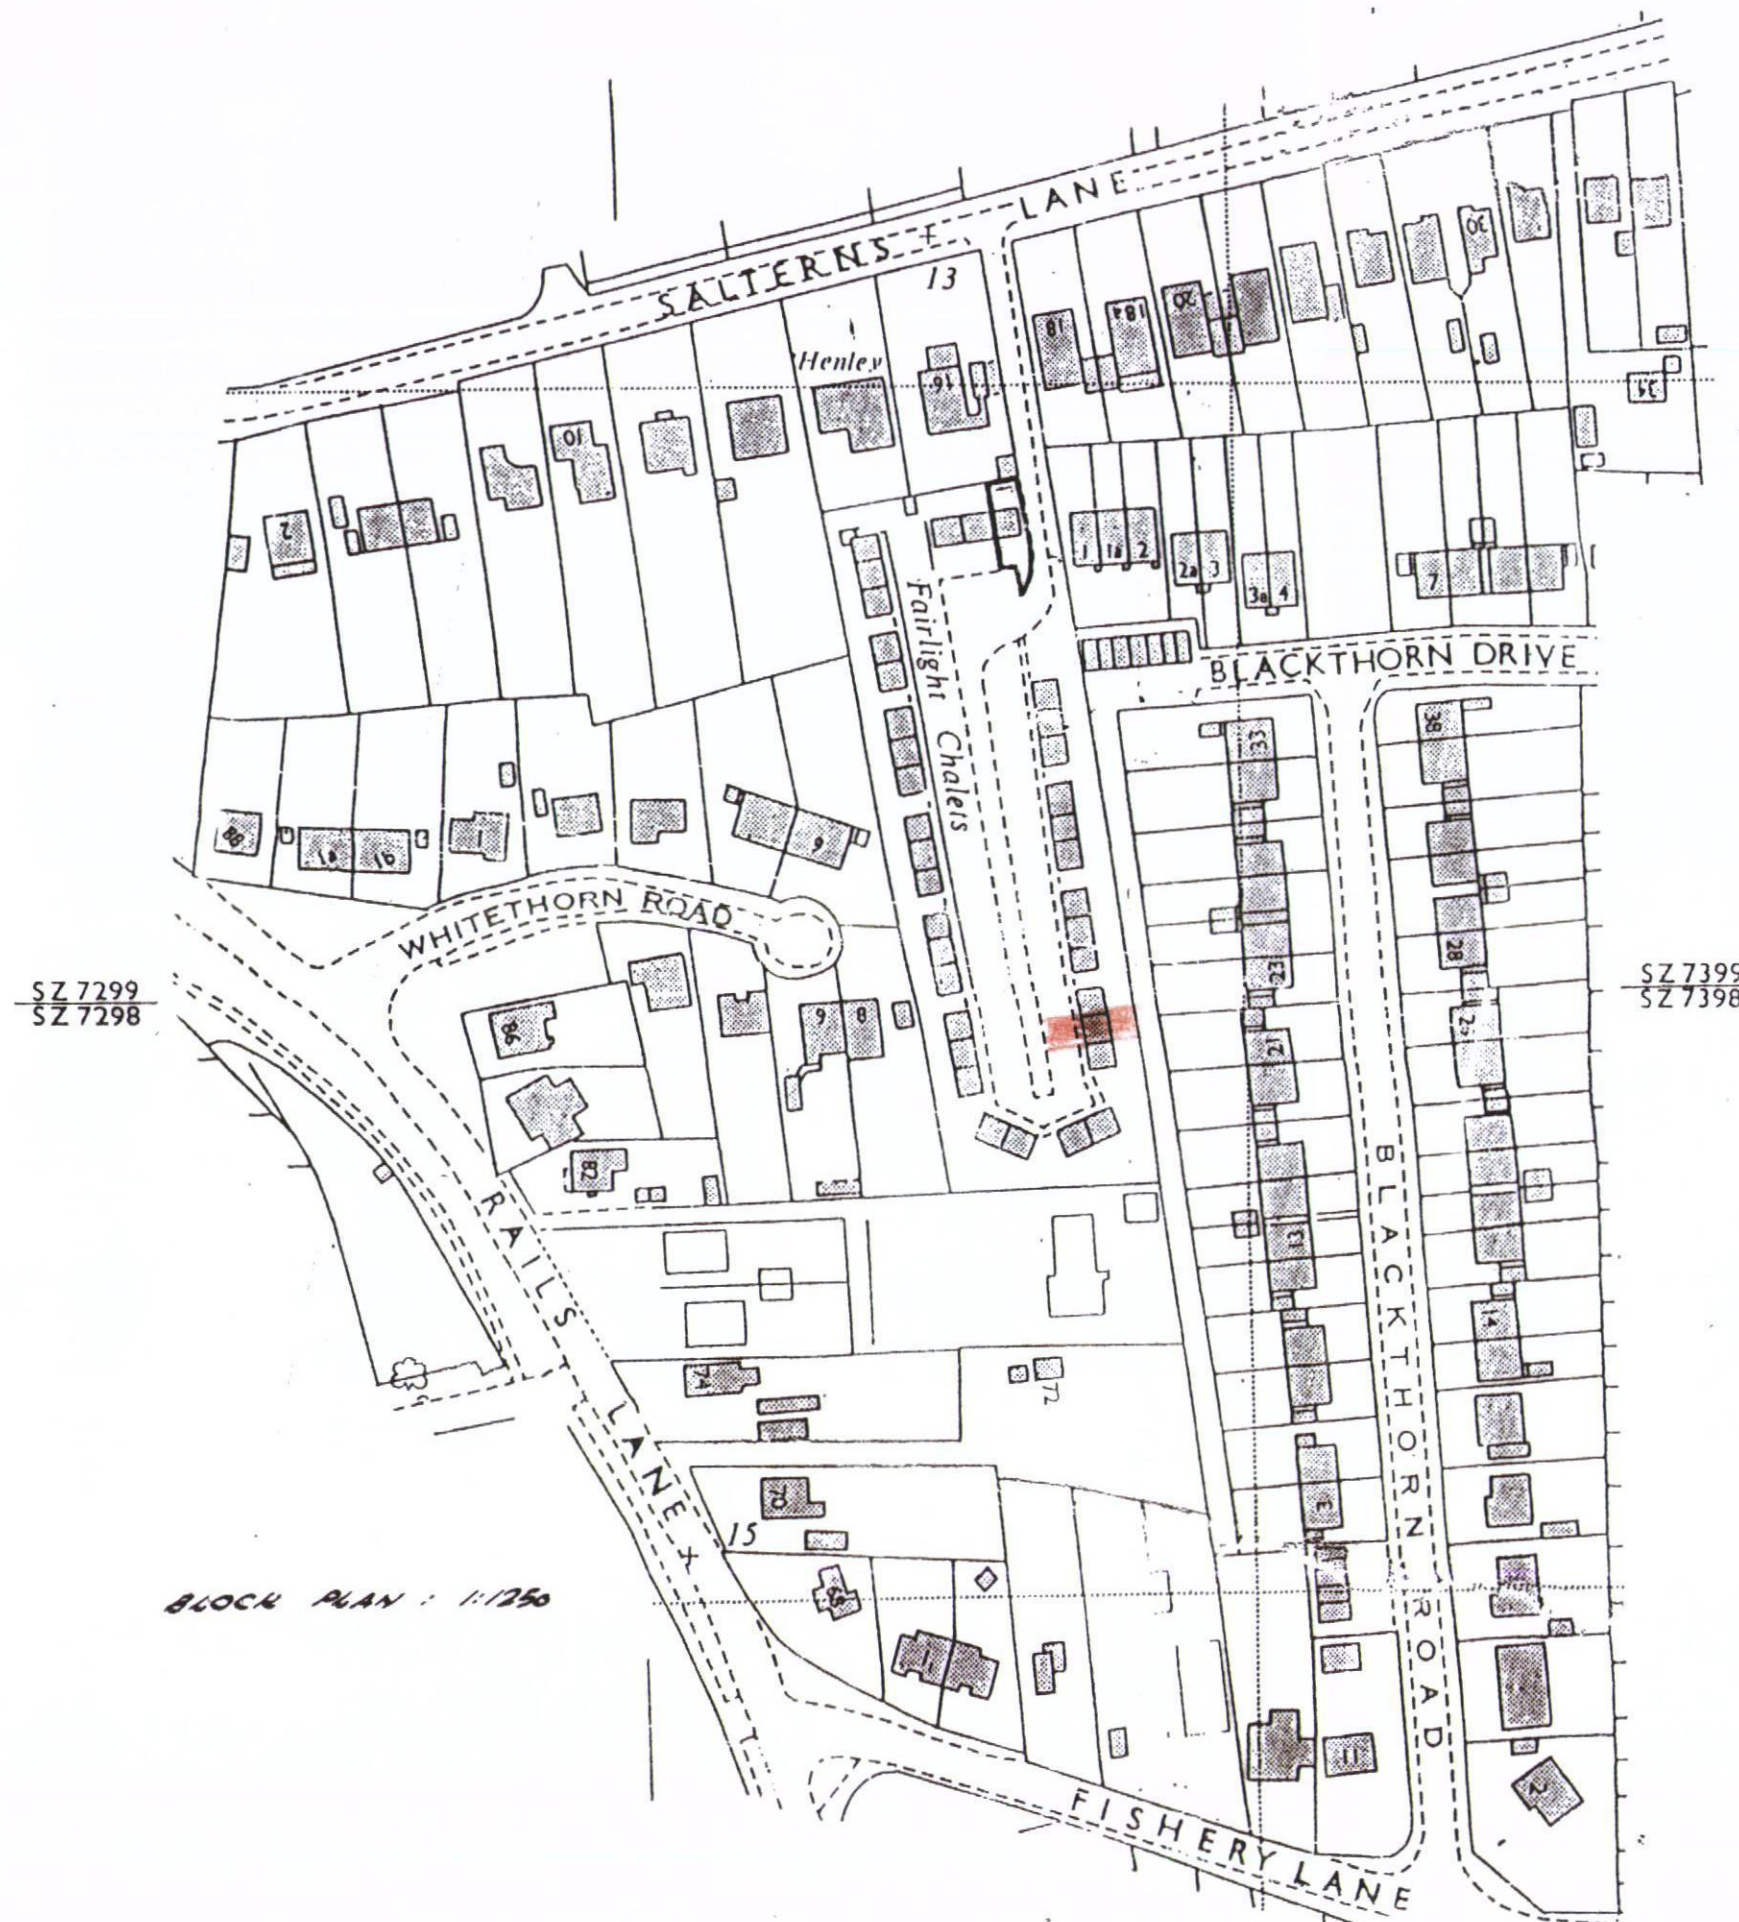

BLOCK PLAN : 1/1250



ORDNANCE SURVEY LICENCE AL815675

ARTHUR J. HEDGES - PLANNING

CHARTERED TOWN PLANNER
BUILDING DESIGN

43 Bartholomew Street, Newbury
Berkshire RG14 5QA

Client FAIRLIGHT CHALETS

Job FAIRLIGHT CHALETS: HAYLING ISLAND

Scale 1/1250

Drawing No. P1645/1 Date JULY 2012