
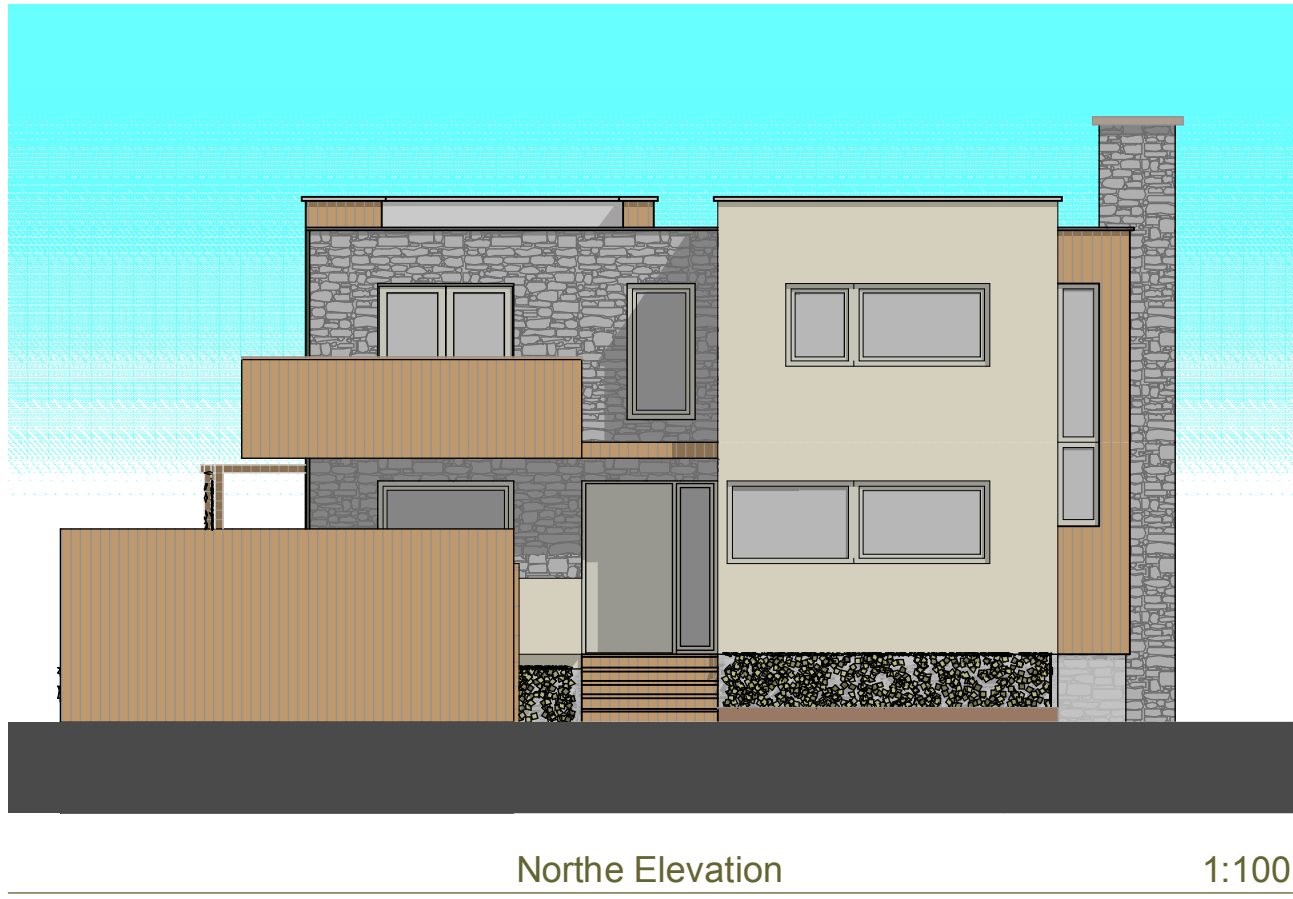


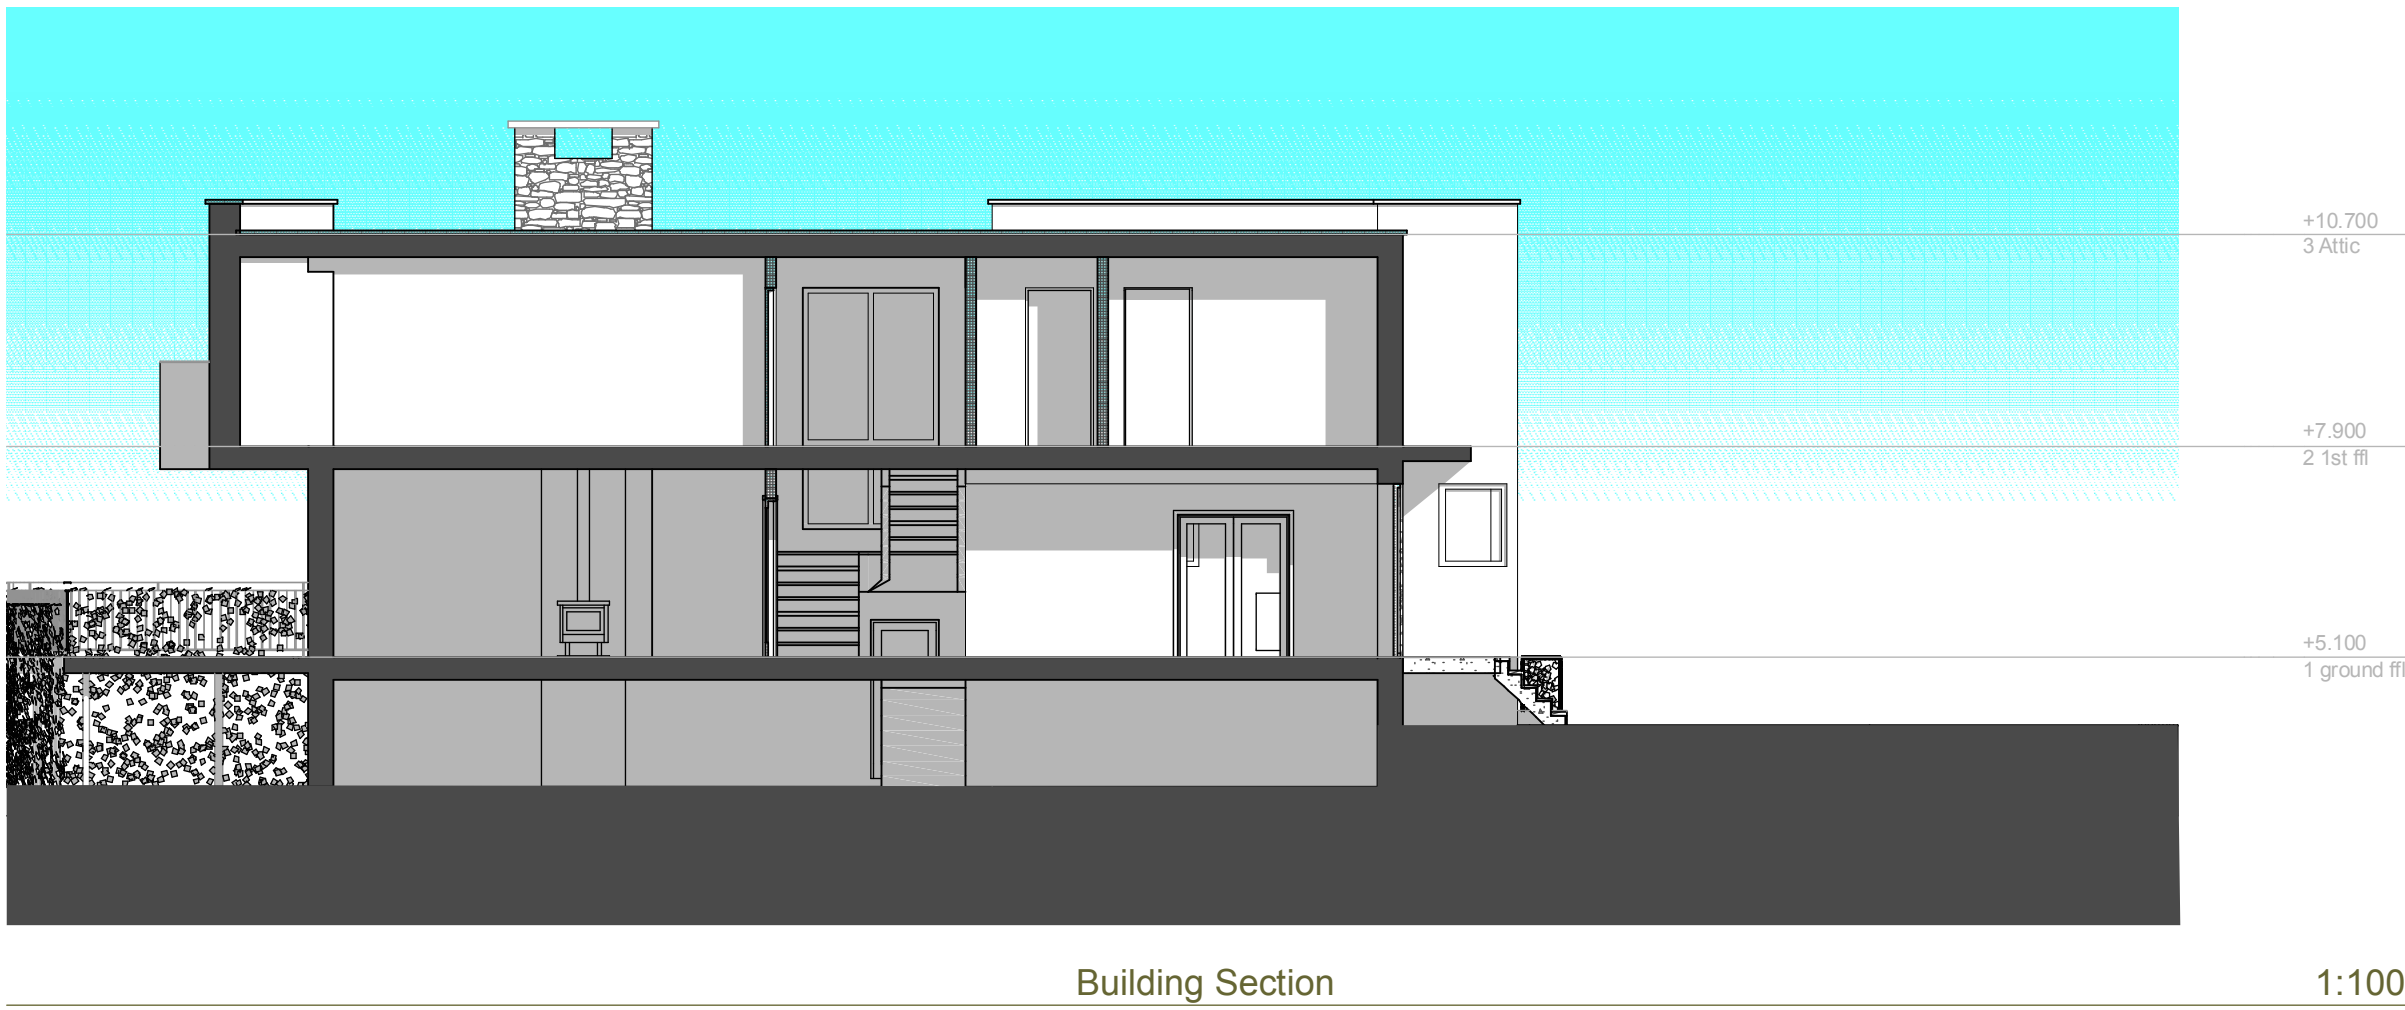

revisions & notes: A 06.04.11 Issued For planning SWR

project: RESIDENTIAL DEVELOPMENT
YACHTHAVEN
HAYLING ISLAND

drawing name: HOUSE TYPE A PLANS/ELEVATIONS

status: PRELIMINARY

date: MARCH 11

scale: 1/100@A1

drawn: HB/SWR

pwparchitects
61 South Street, Havant, Hampshire PO9 1BZ
t: 023 9248 2494
e: design@pwp-architects.com
f: 023 9248 1152
w: www.pwp-architects.com

Project No. **4784**
drawing No. **1200**
rev **A**