


PLAN FOR NEW EXTENSION

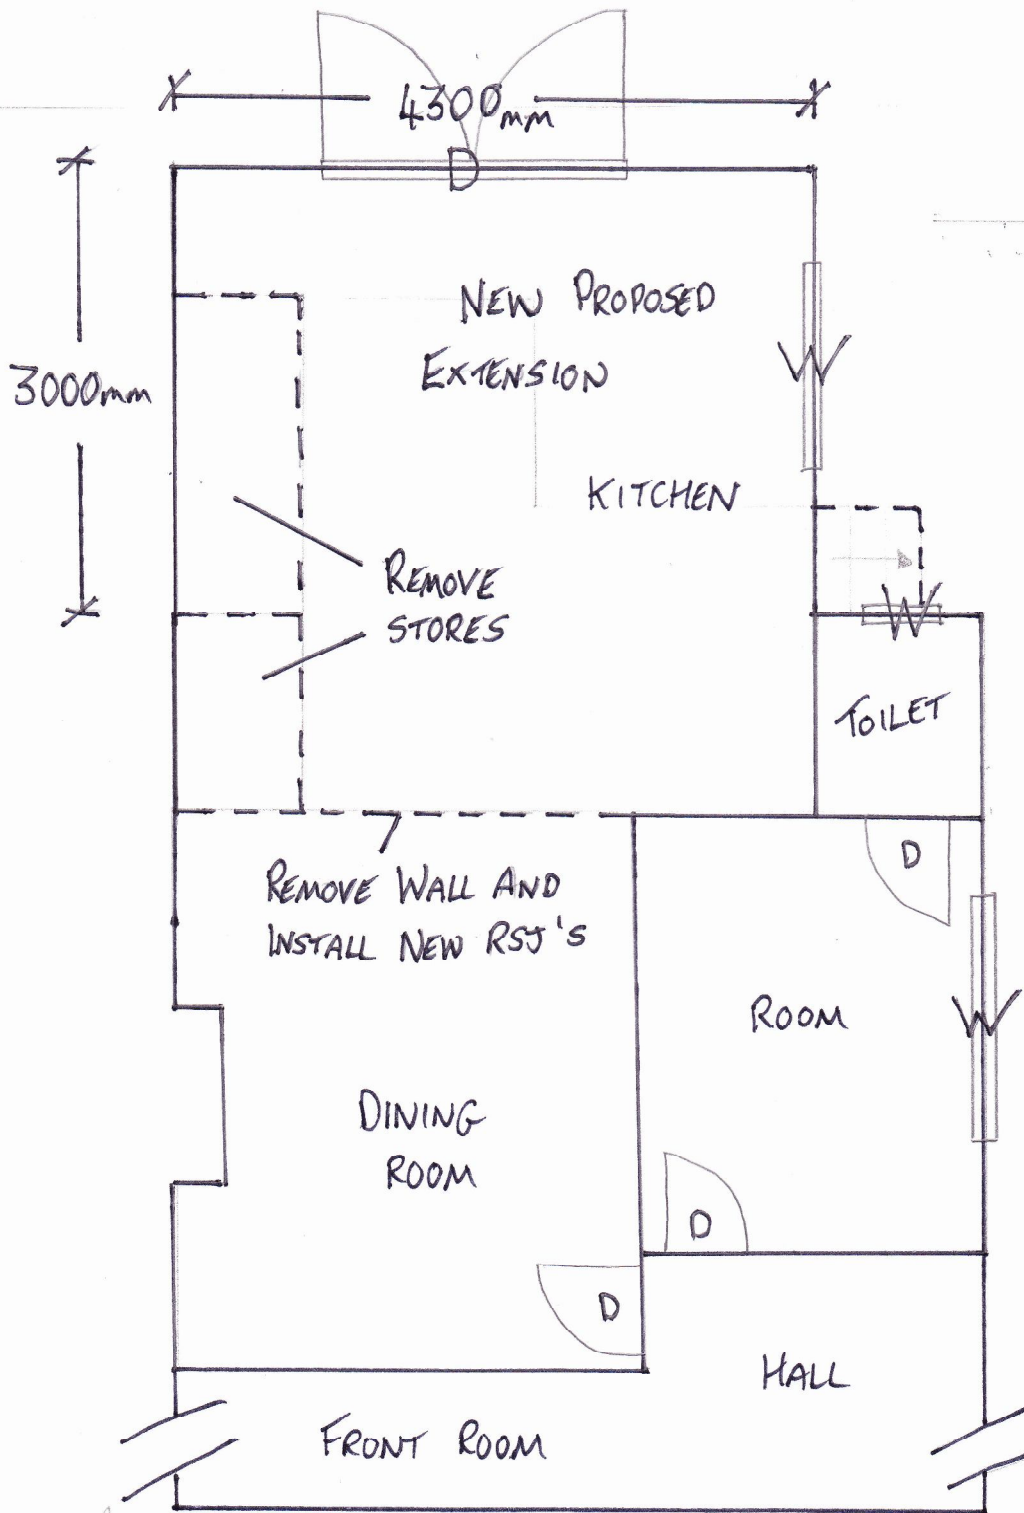

22 GLADYS AVE
POB 8HT

(2)