
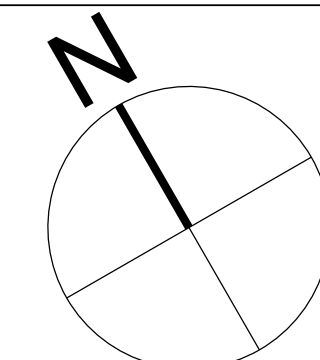


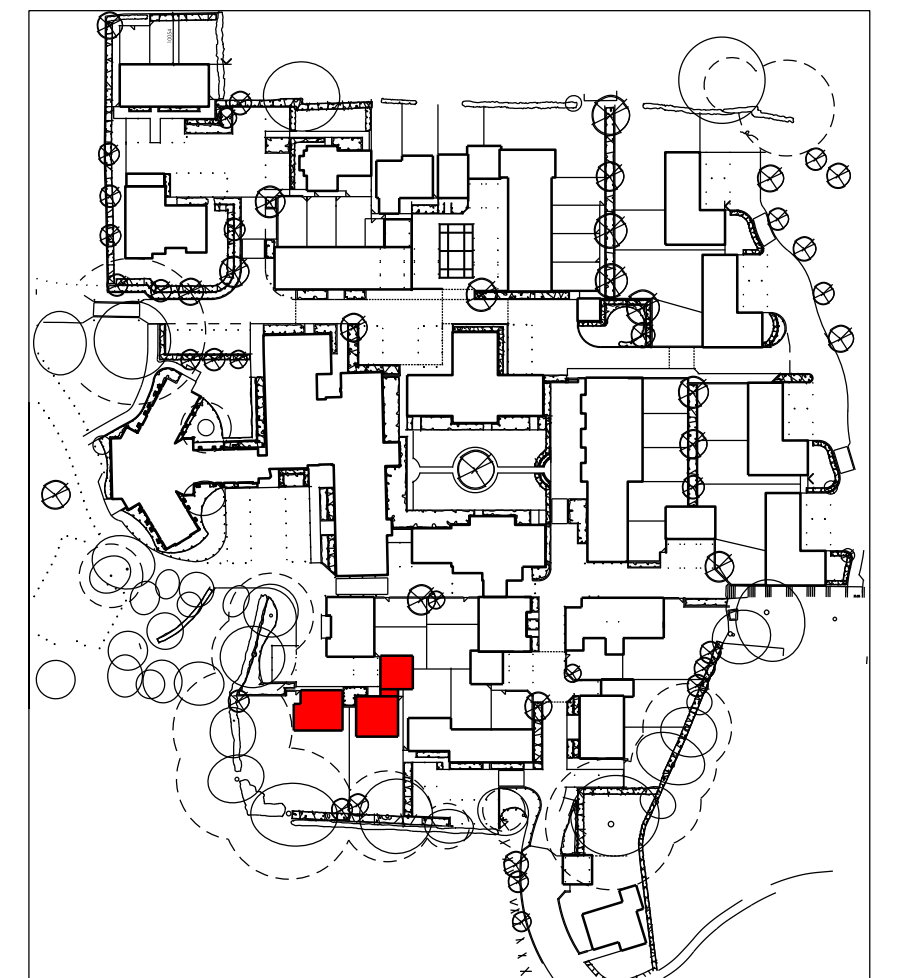

IMPORTANT NOTE FOR USE OF THIS DRAWING: THIS DRAWING HAS BEEN PRODUCED SPECIFICALLY FOR USE ON THIS PROJECT. POPE PRIESTLEY ARCHITECTS CANNOT BE HELD RESPONSIBLE FOR RE-USE OF THIS INFORMATION BY OTHERS FOR ANY PURPOSE OTHER THAN FOR WHICH IT IS SPECIFICALLY INTENDED. THIS DRAWING REFLECTS STANDARDS AGREED FOR THIS PROJECT AND CURRENT AT THE TIME OF PRODUCTION AND WILL NOT BE UPDATED IN ACCORDANCE WITH CHANGING LEGISLATION AND/ OR OTHER REQUIREMENTS.

SCALE BAR = 10mm INTERVALS AT TRUE SCALE

PLANNING ISSUE					
	ARCHITECTURE TOWN PLANNING URBAN DESIGN				
	TRAFFY HOUSE, CANUTE ROAD, SOUTHAMPTON, HAMPSHIRE, SO14 3PJ t +44 (0)23 80333228 e +44 (0)23 80423886 E:info@poppriestley.co.uk				
	CONTRACTS MUST ONLY BE AWARDED ON THE CONDITION THAT ONLY PUBLISHED DIMENSIONS ARE TO BE WORKED FROM. DISCREPANCIES MUST BE REPORTED TO THE ARCHITECT BEFORE PROCEEDING. DRAWING WAS PREPARED IN REGISTRATION FORMAT. DRAWINGS EXPORTED IN OTHER FORMATS MAY DIFFER. REFER TO ORIGINAL DRAWING FOR TRUE FORMAT. THE DRAWING IS COPYRIGHT ©				
ST MICHAELS CONVENT LONDON ROAD WATERLOOVILLE HAMPSHIRE		BLOCK O (PLOTS 64, 65) PRIVATE PLANS			
SCALE 1:81 1: 100	DATE MAY2012	AUTHOR	CHECK	DRAWING NO. PP114/ 134-01	REVISION P2