




This Drawing is copyright and must not be disclosed to third parties without permission of Rund Partnership Ltd.
All dimensions and details should be checked and verified on site by the contractor before fabrication and erection. DO NOT scale from this drawing. Any discrepancies should be highlighted without delay.
IF IN DOUBT ASK FOR CONFIRMATION

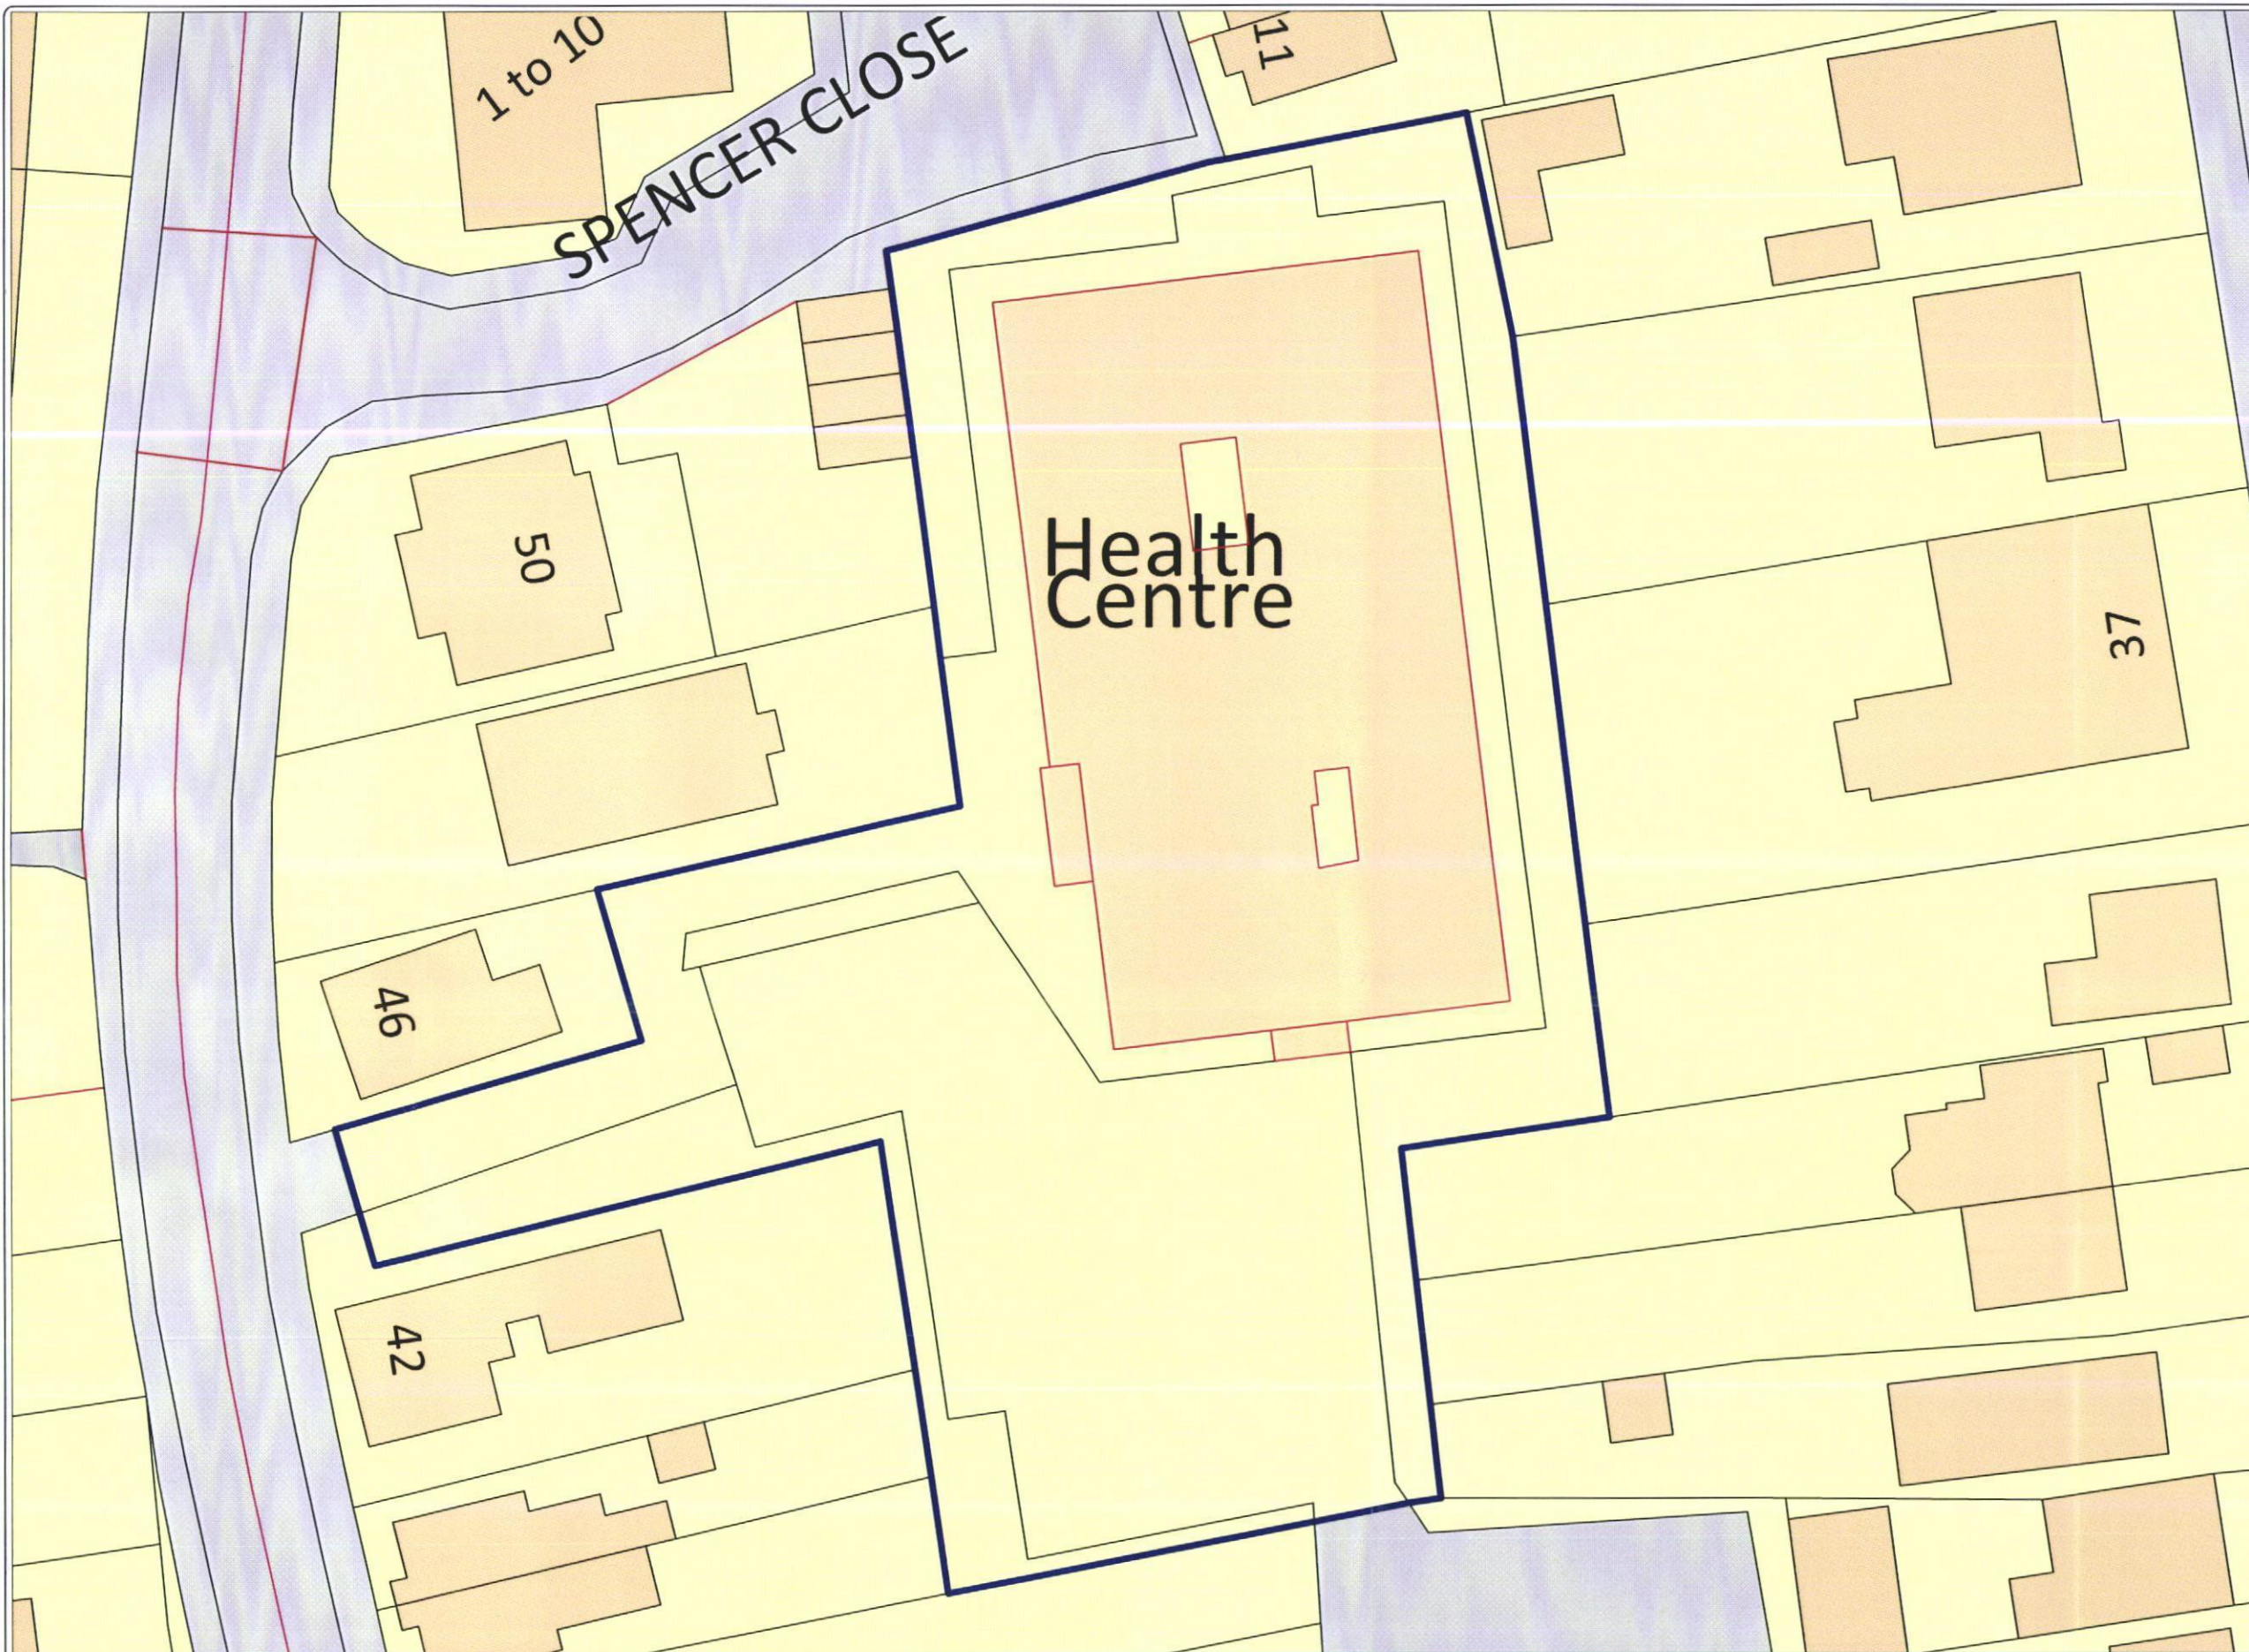

Blue outline denotes site boundary

Red outline denotes the Hayling Island Health Centre



REV.	DESCRIPTION	BY	DATE

DRAWN	DATE	CHECKED	DATE	APPRD	DATE
MT	07/01/14	KL	07/01/14	--	--/--



London: 020 7060 6221
Southampton: 023 8062 3750
Bournemouth: 01202 834 220

Building Consultancy - Project Management - Cost Consultancy
Employer's Agent - Health & Safety / CDM - Clerk of Works
Sustainability / Environmental Services - SAP Assessments and EPC's

CLIENT
NHS Property Services

PROJECT
Hayling Island Health Centre

DRAWING TITLE
Block Plan

DRAWING No. 22527/09 ISSUE PLANNING/ BUILDING
SCALE 1:500 @ A3 REV. -

Ordnance Survey, (c) Crown Copyright 2012. All rights reserved. Licence number 100020449

METRE SCALE

