




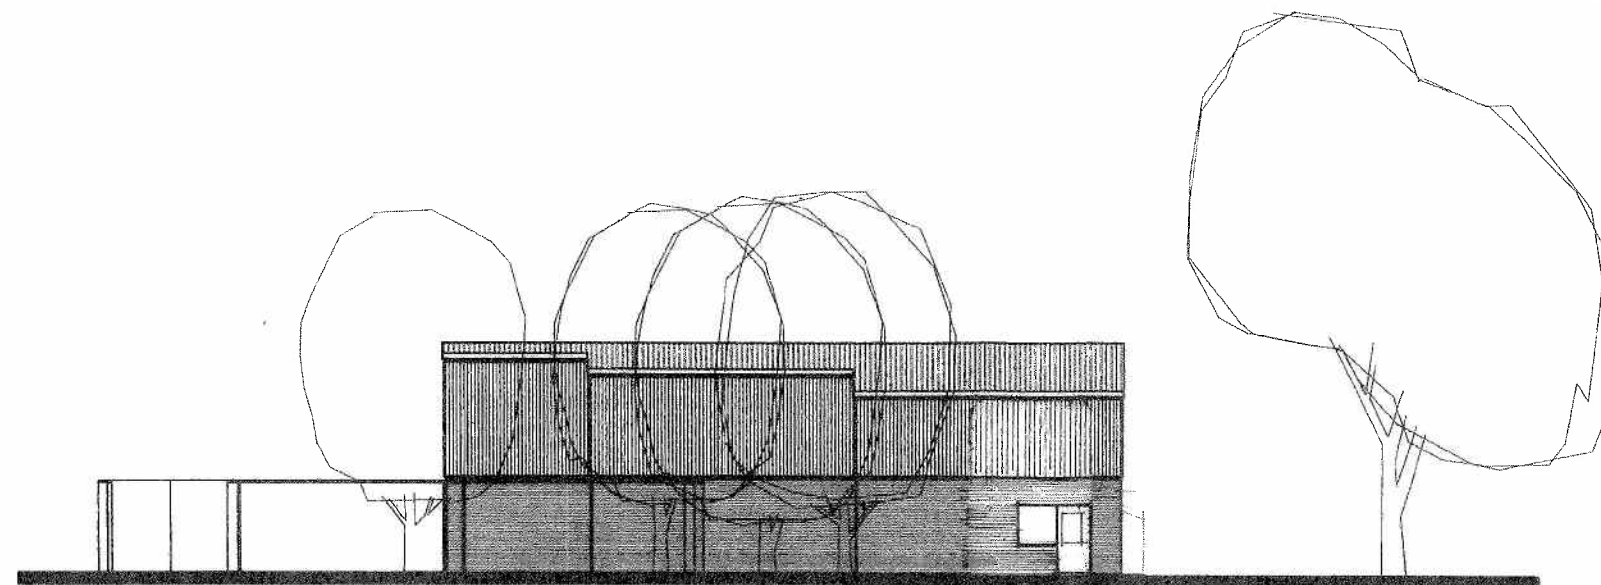

WEST ELEVATION

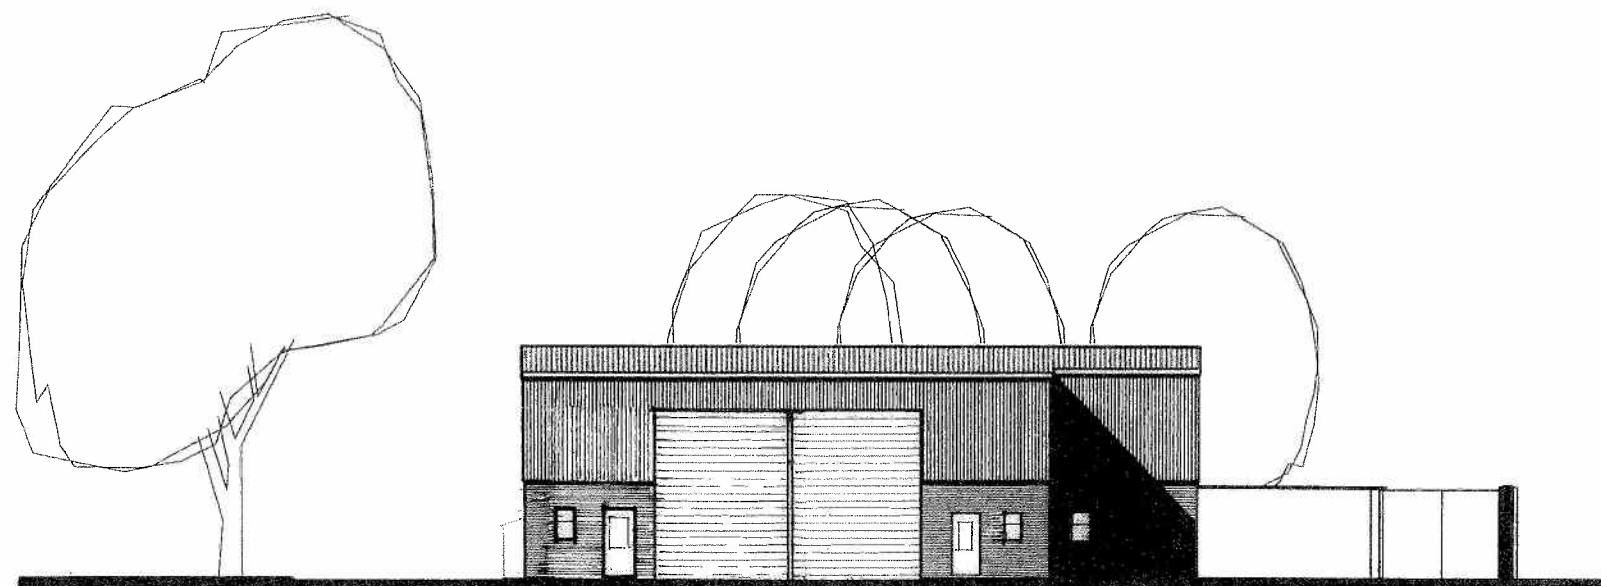

EAST ELEVATION

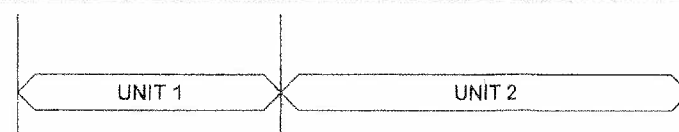

**DOUGLAS BRIGGS
PARTNERSHIP**

Architects Urban Designers Town Planners
Telephone 01243 576611 Facsimile 01243 574816
FLINT BARN * HAM FARM * BOSHAM * WEST SUSSEX PO18 8EH

NEW B1/B2 BUSINESS UNITS
MILL RYTHE LANE - HAYLING ISLAND

PROPOSED - ELEVATIONS (1 of 4).

B AS BUILT. Aug 08.

REV	comment	date
A	Redrawn	24/07/08

May 2006
1:250

6702-121A_B

