



Site:
Mr & Mrs Ranscombe
10 Waterside Gardens
Waterlooville
PO7 5SY

Details
North Elevation - existing

Job No.
08/407


Drwg No.
407/05

Reference
Ranscombe HBC

Scale
1:50 @ A3

Date
August 2013

THIS PLAN IS TO BE USED SOLELY FOR THE PURPOSE OF PLANNING PERMISSION AND DOES NOT TAKE INTO ACCOUNT DRAINAGE FLUE OR VENTILATION OUTLETS. THE BUILDER SHOULD SATISFY HIMSELF FULLY REGARDING THESE ELEMENTS BEFORE COMMENCEMENT OF WORK. ALL DIMENSIONS ON SITE SUPERCEDE THOSE SHOWN ON THE PLANS.

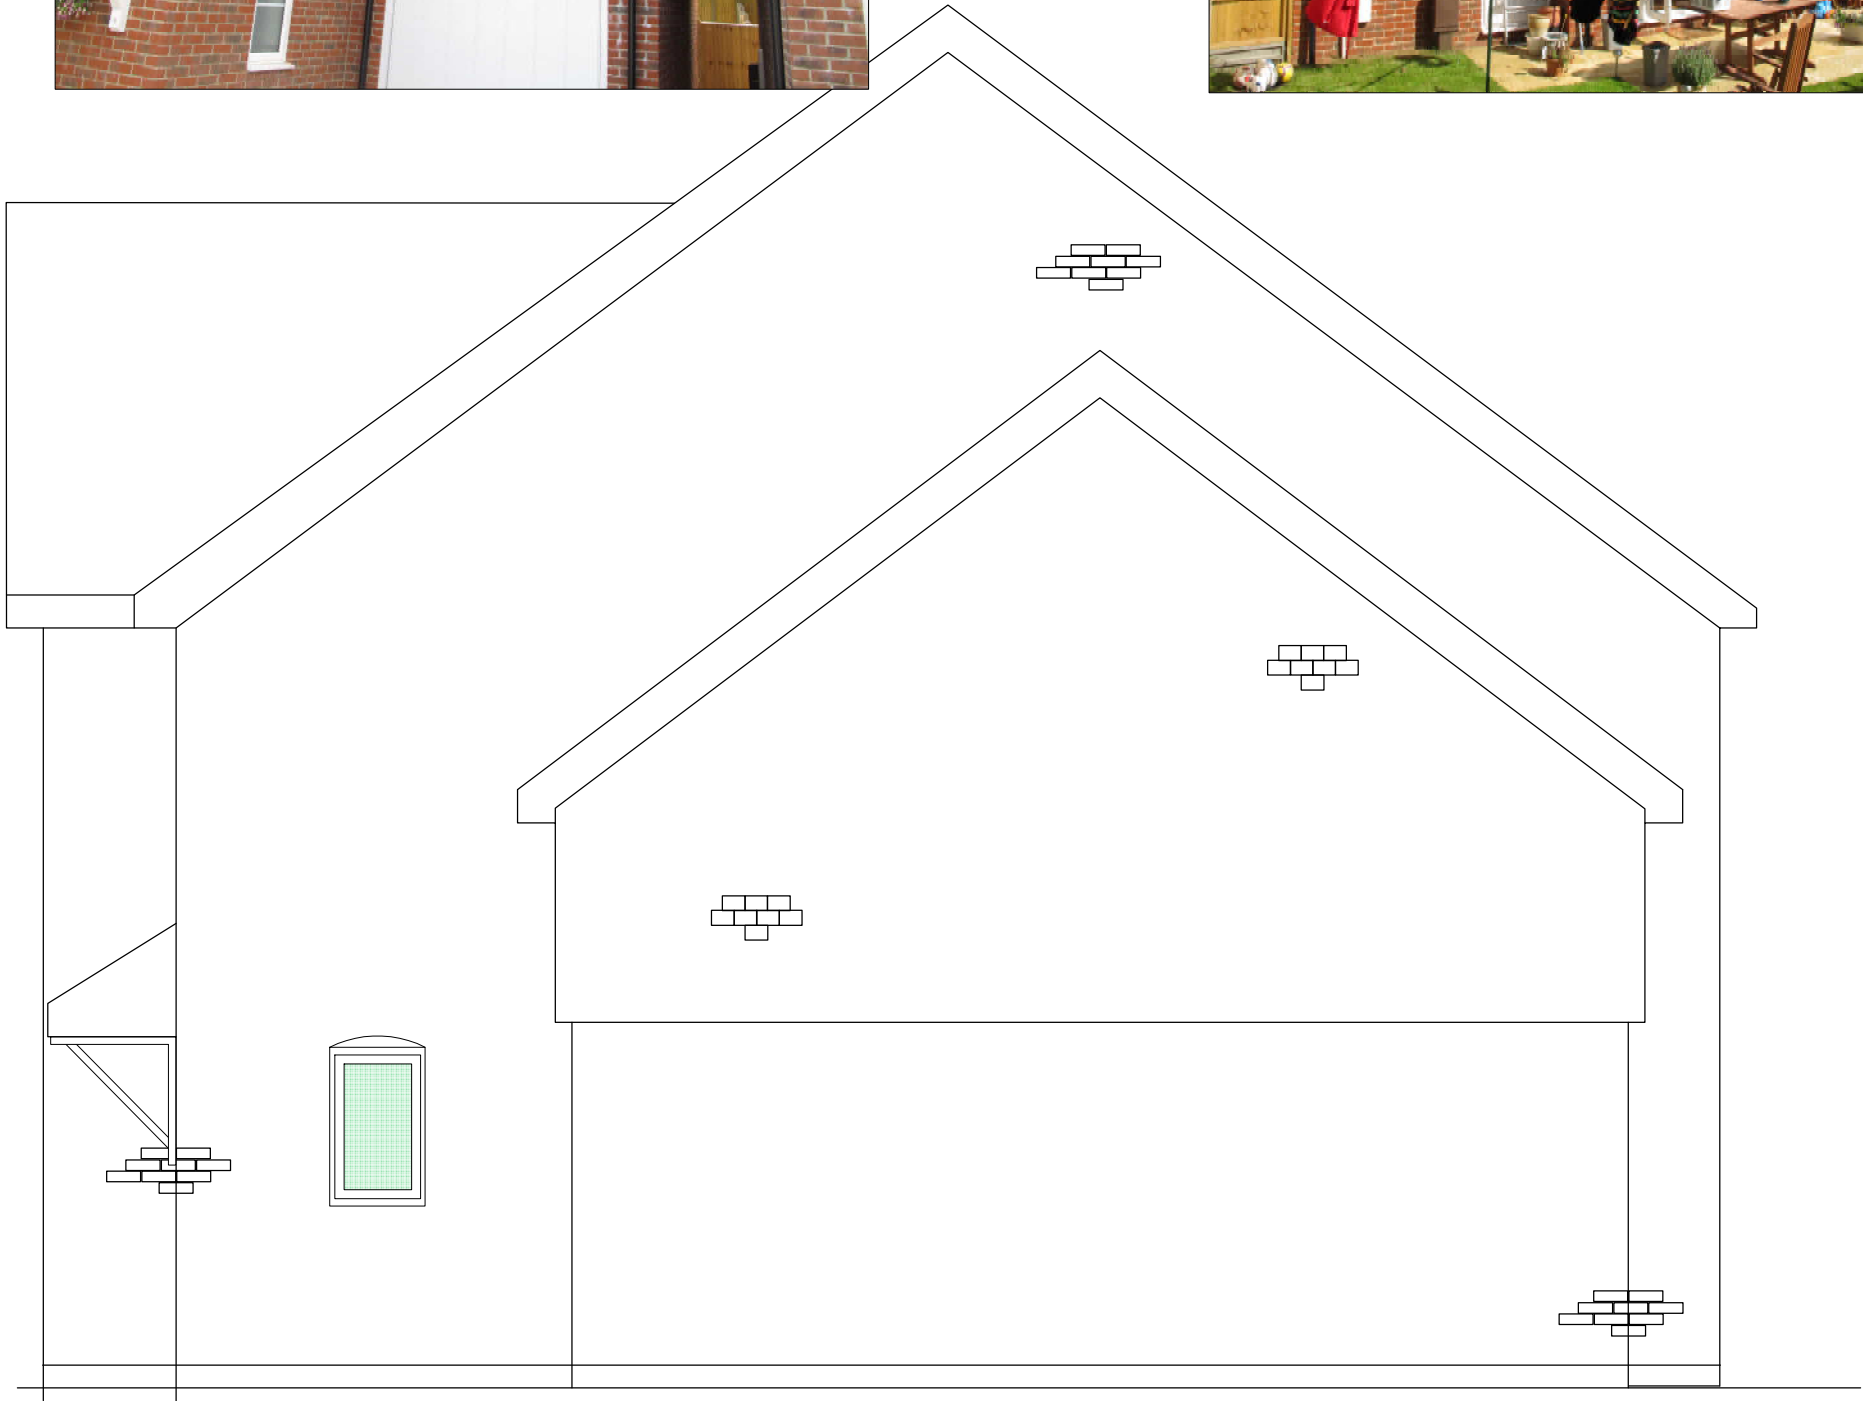

North Elevation - Existing