

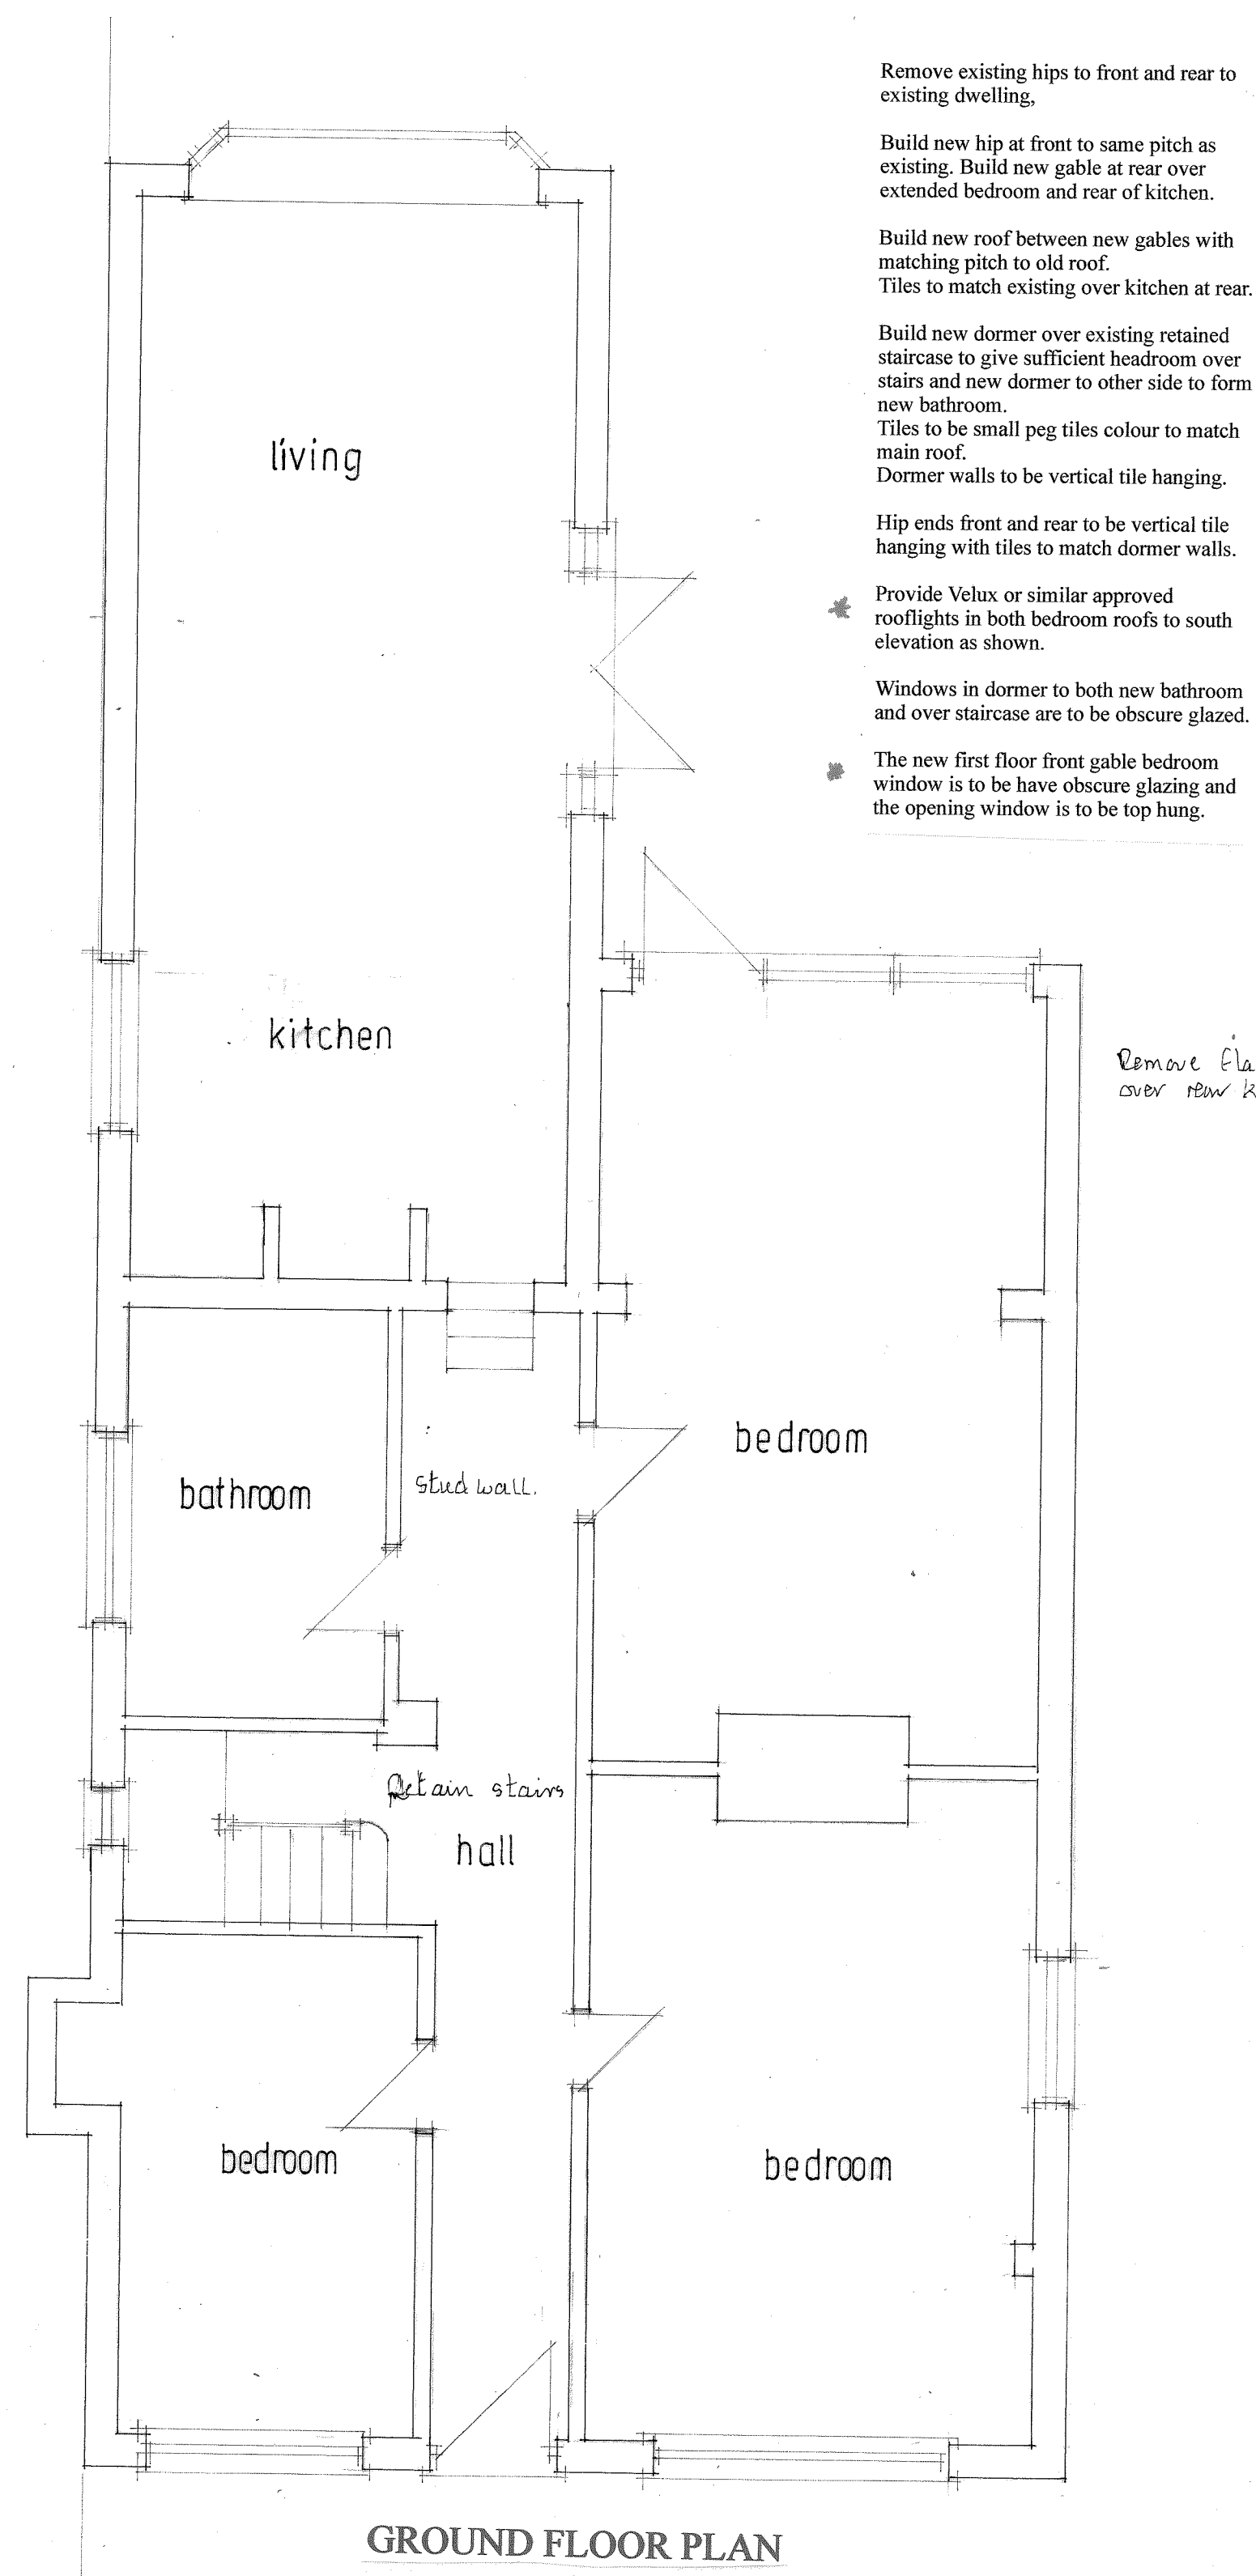


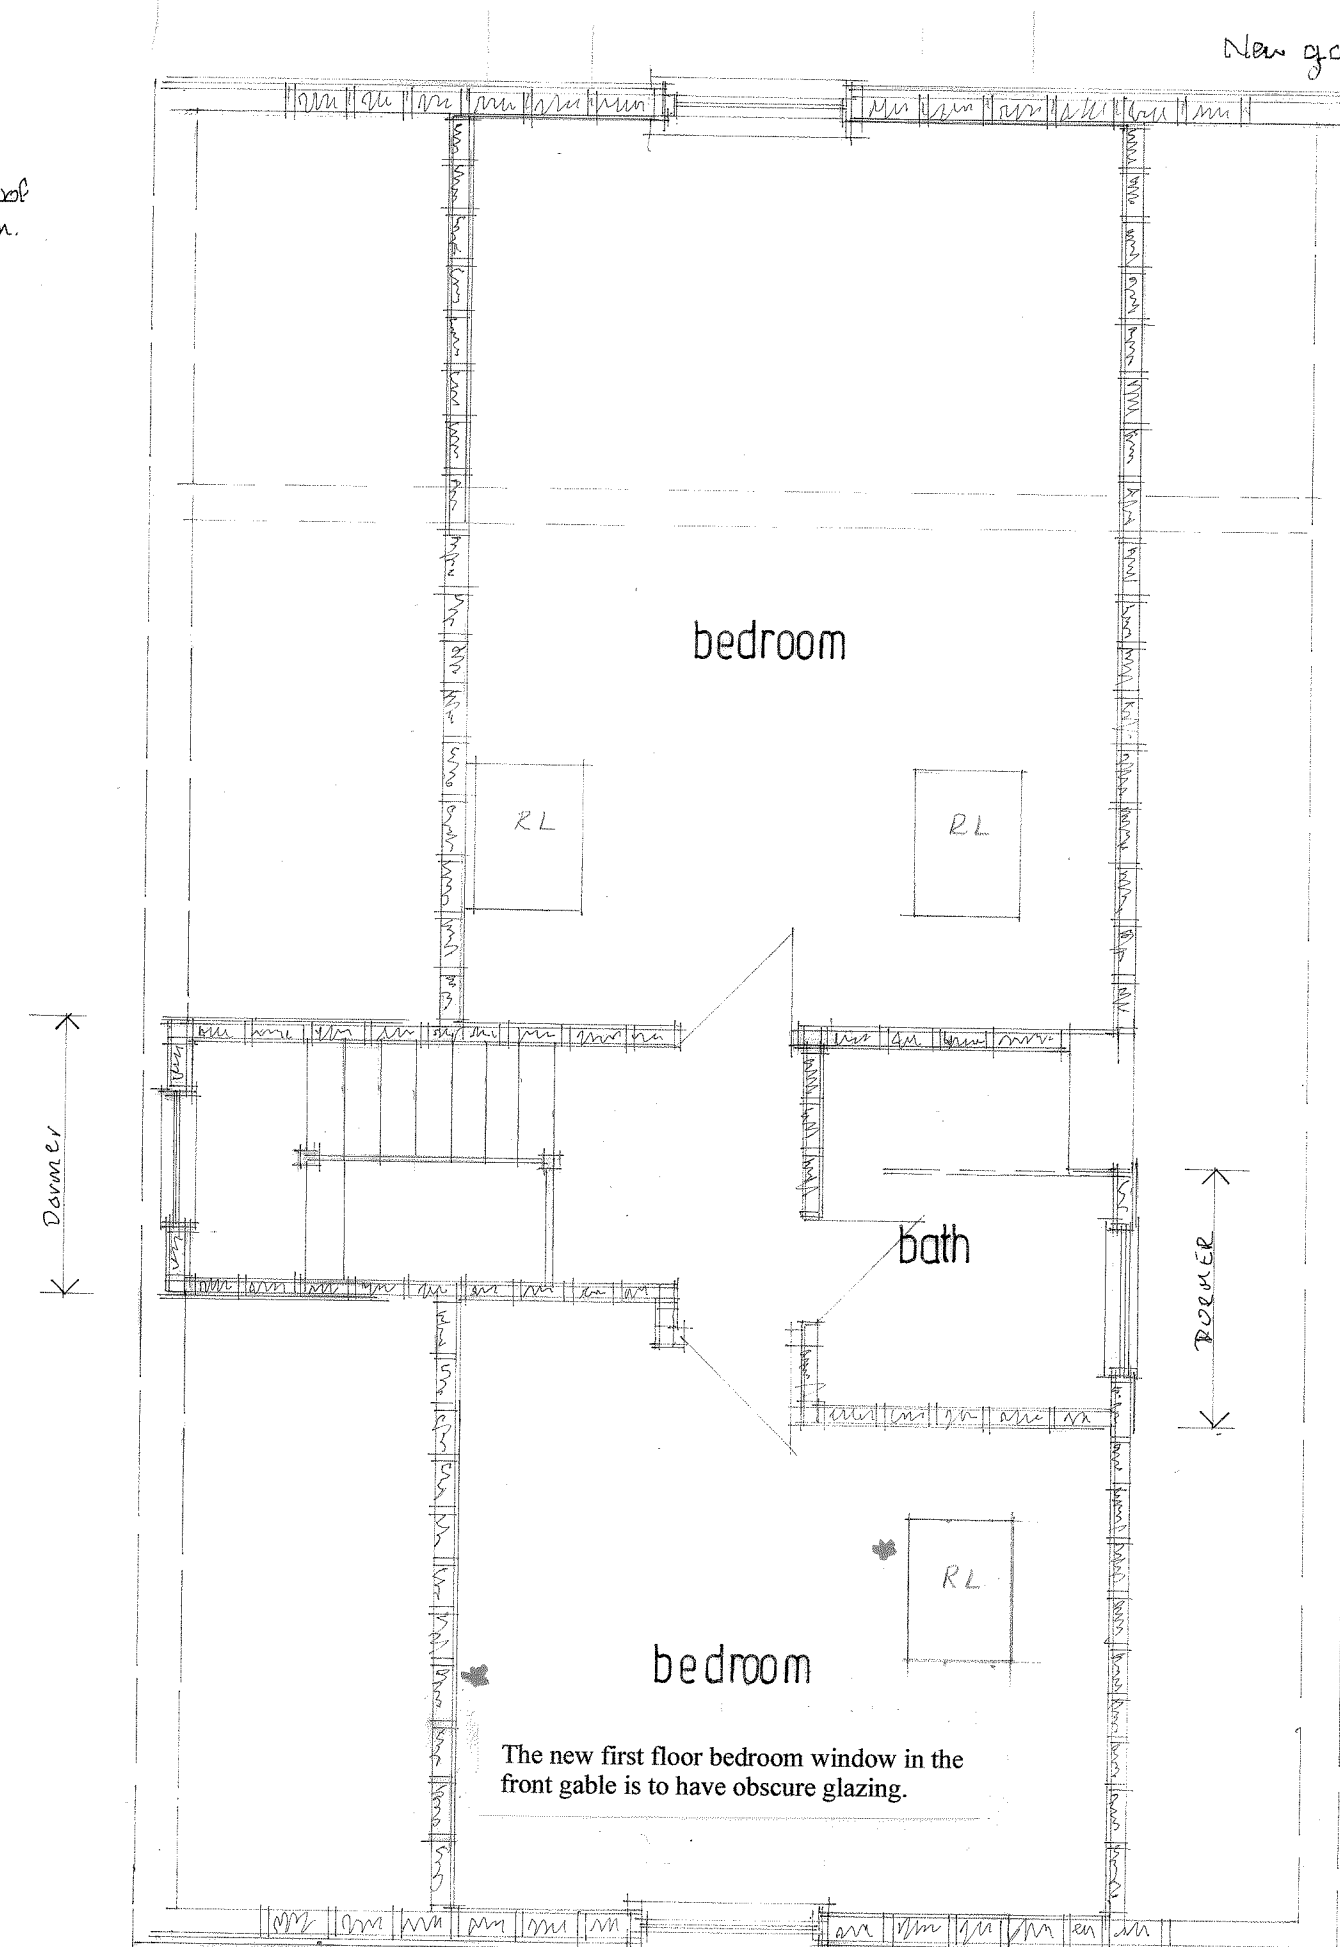


GROUND FLOOR PLAN

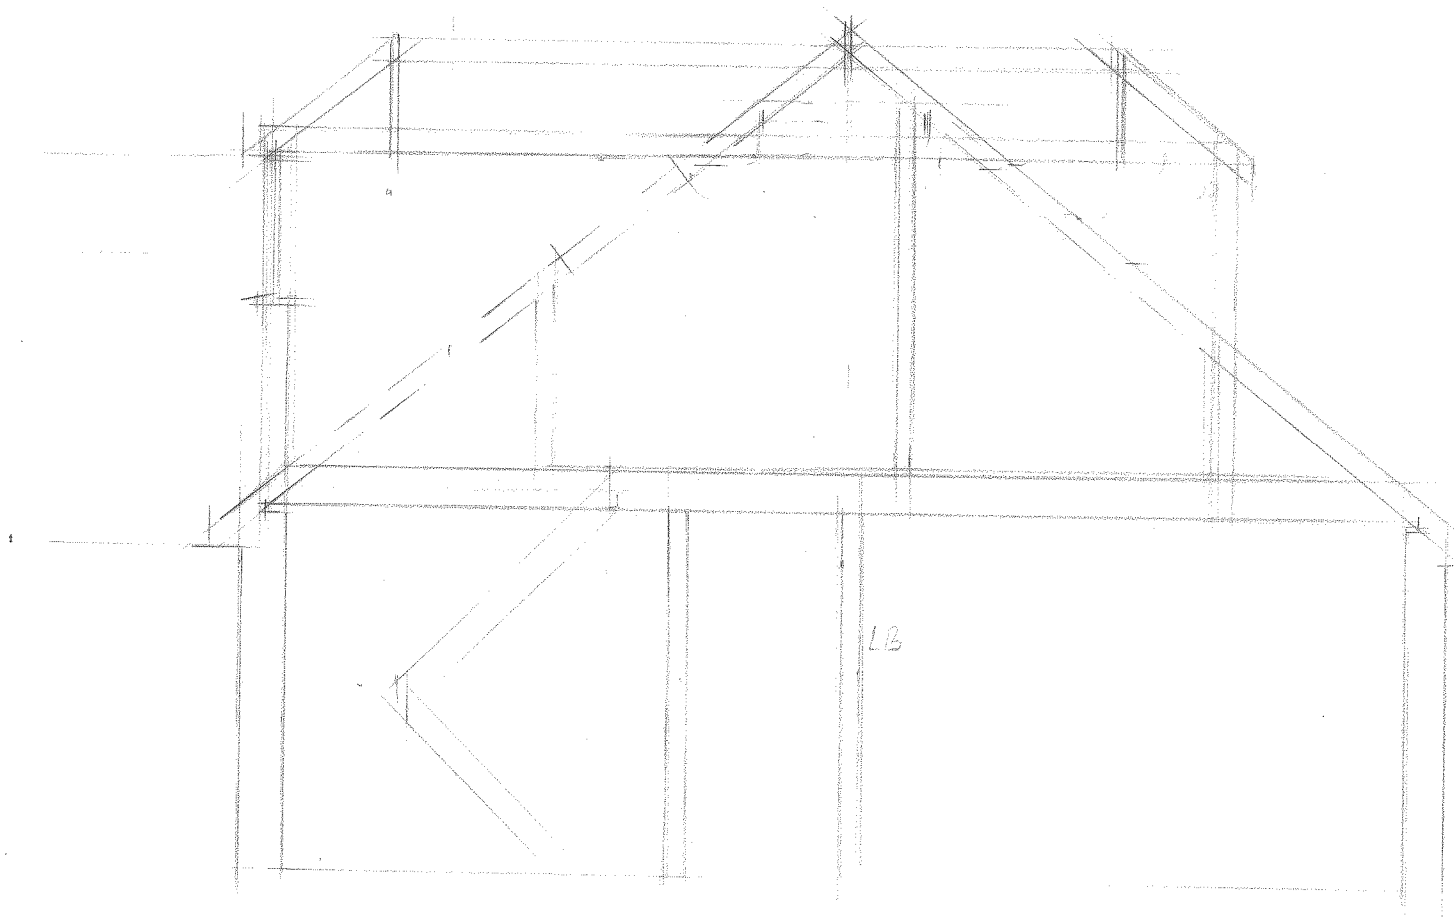


FIRST FLOOR PLAN
PROPOSED


New gable to replace hip

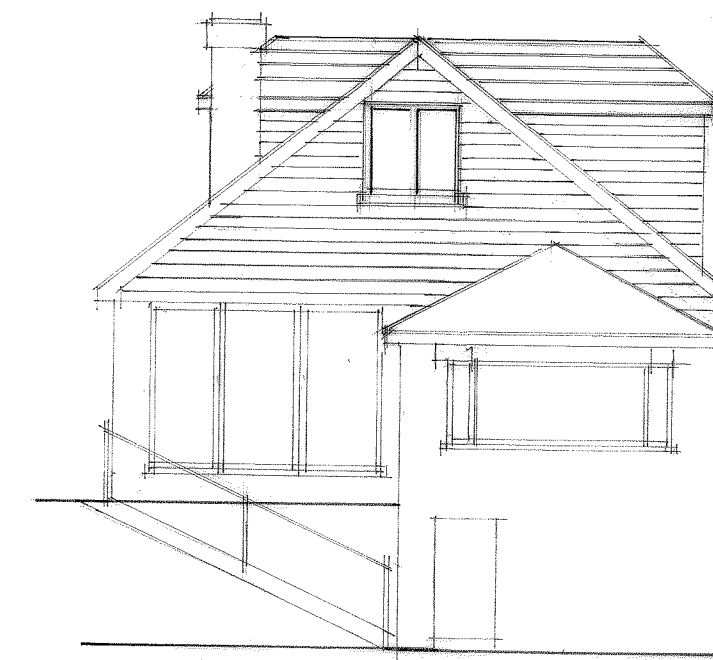


REAR ELEVATION

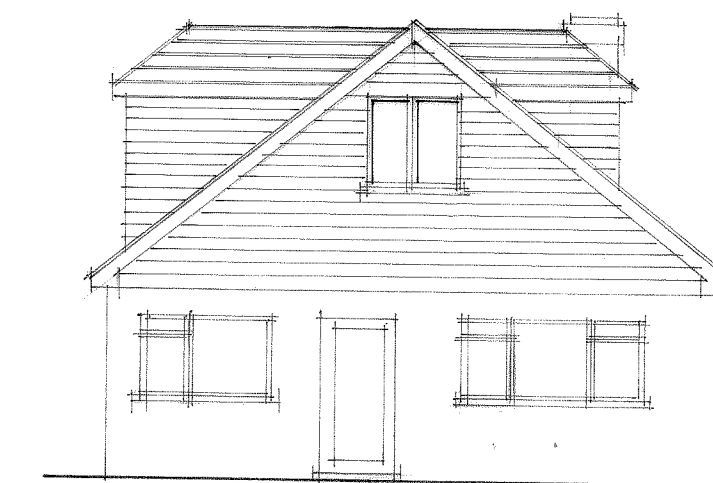


FRONT ELEVATION

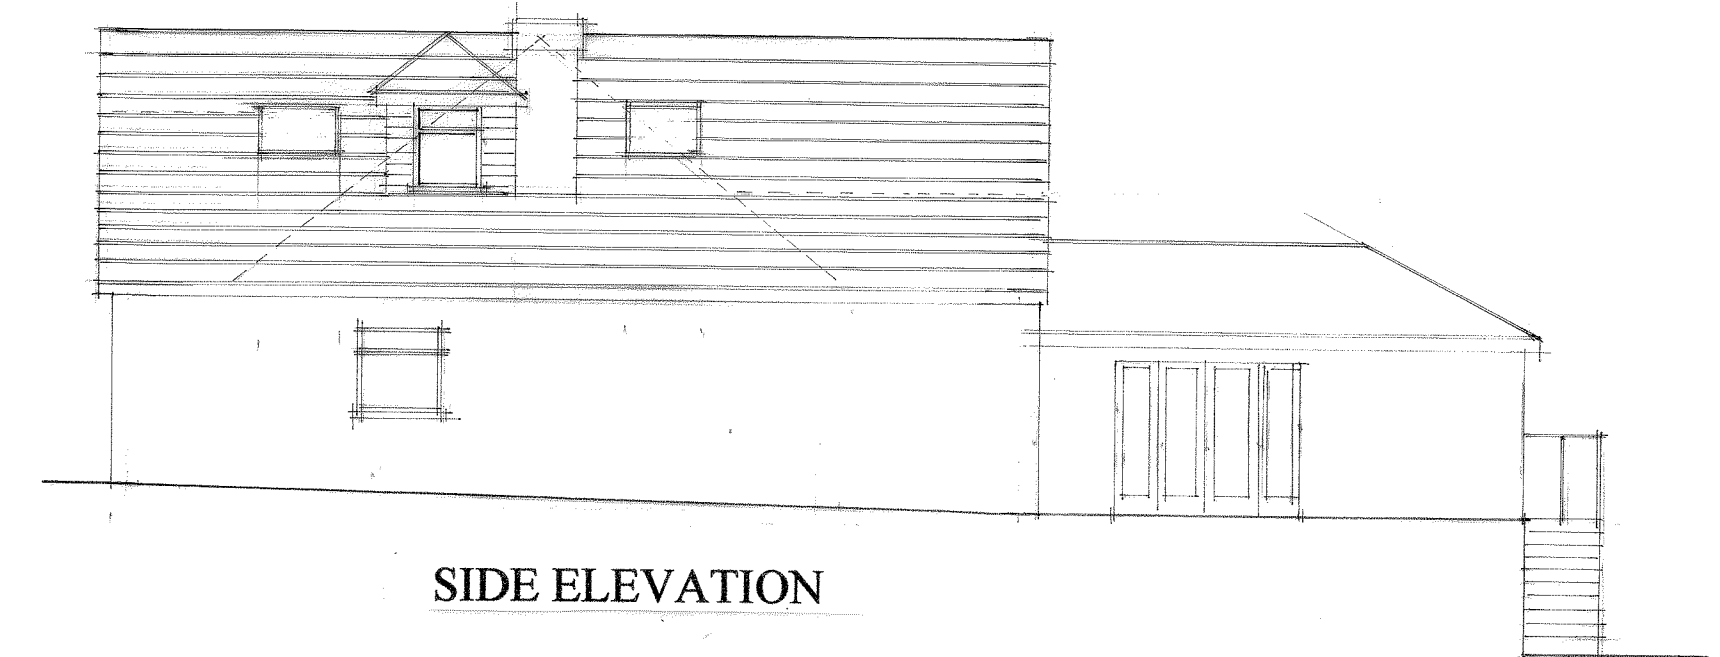

SIDE ELEVATION

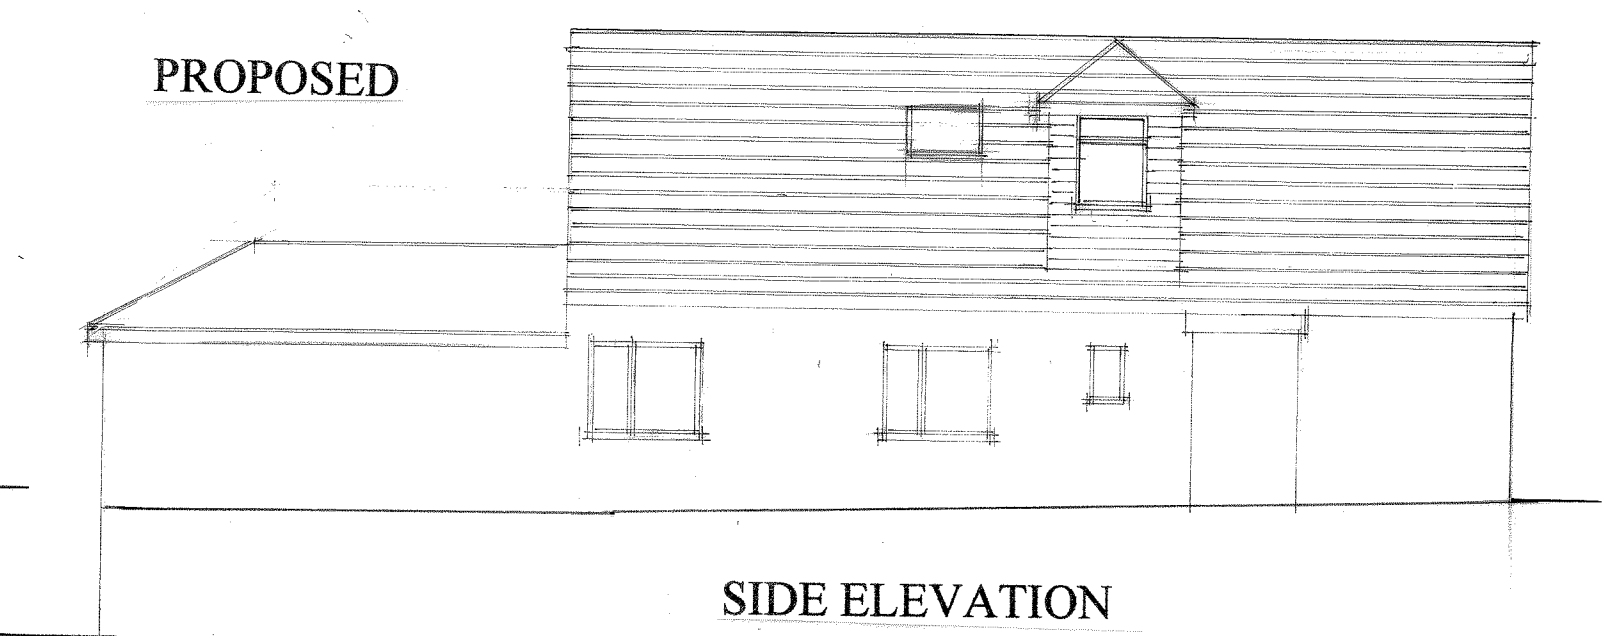

SIDE ELEVATION

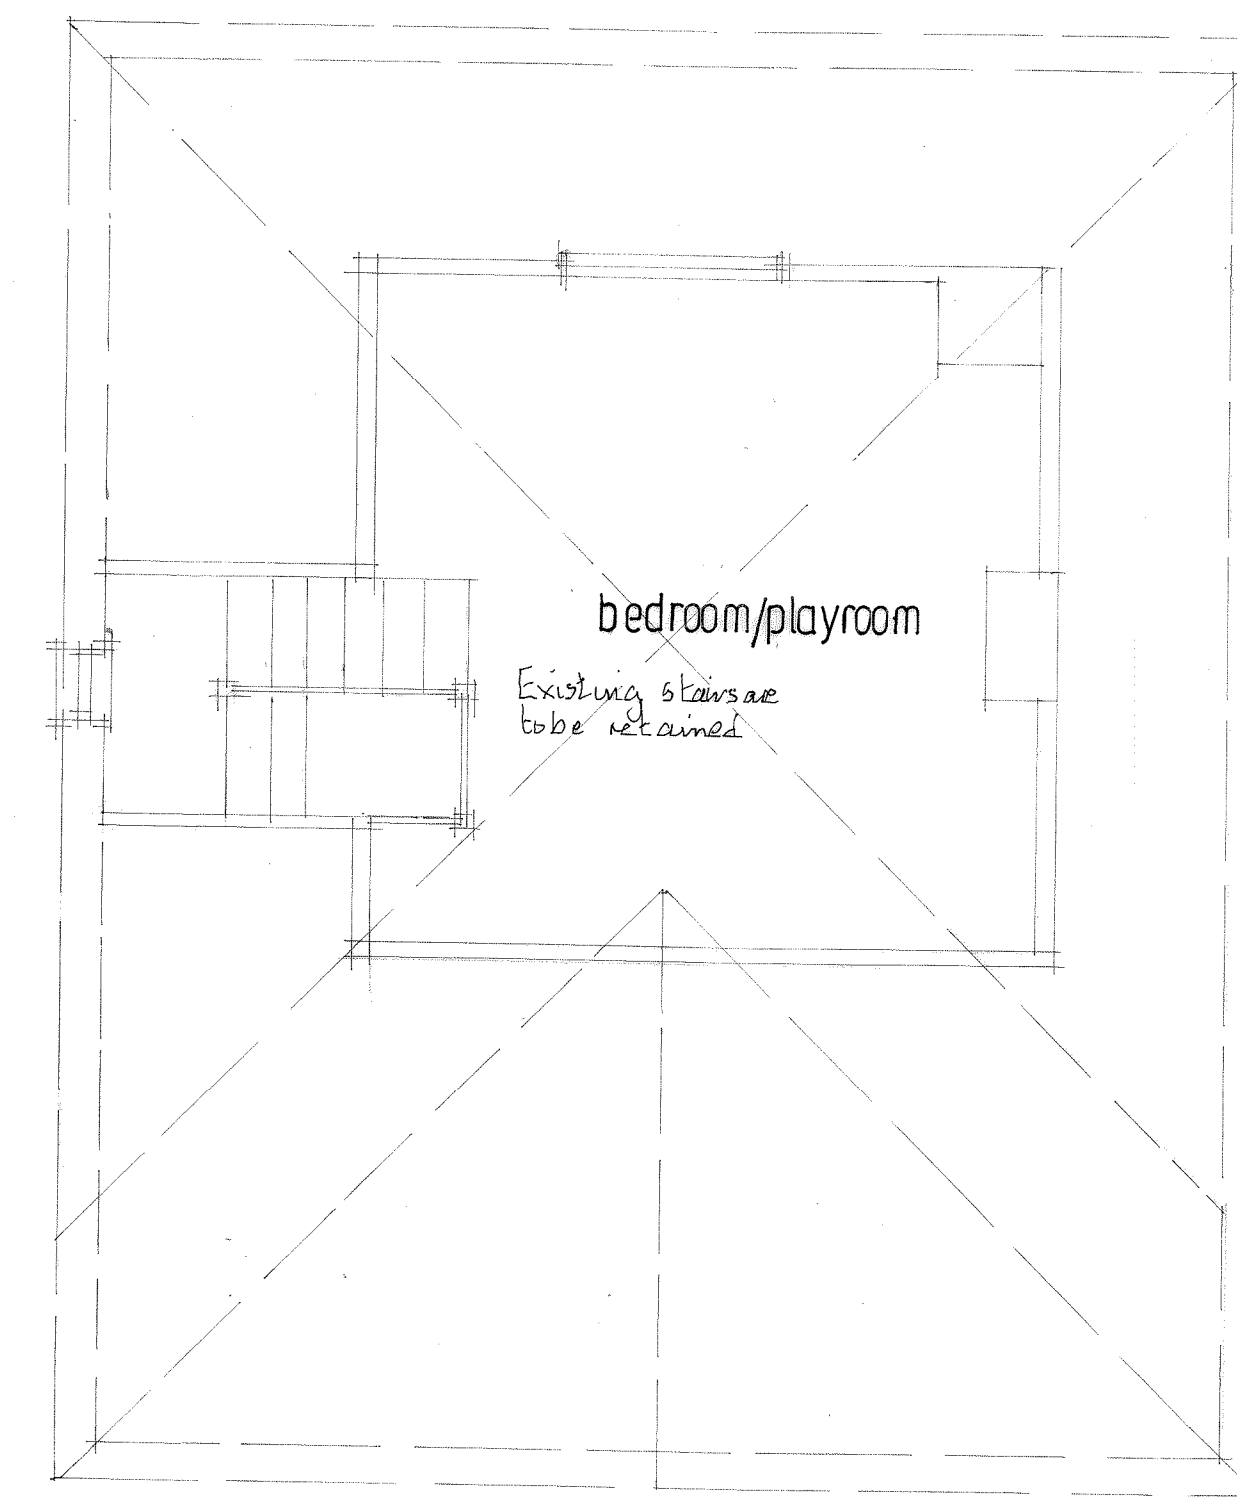

FIRST FLOOR PLAN
EXISTING

Barrie K Lawrence
BUILDING DESIGN CONSULTANT
Tel: 02392502714
e-mail: barrie@barrielawrence.co.uk

Project: **ROOF ALTERATIONS.**

Address: **37 AVONDALE ROAD, WATERLOOVILLE.**

Title: **ELEVATIONS, FLOOR PLANS, SECTION.**

Scales: 1:50 1:100 Date: 16/4/13

Plan No: /4/3/

This plan is not a specification of work and is only for the purpose of gaining local authority approvals. Do not scale from this plan except for Building Regulation and Town Planning purposes. All levels and dimensions on site are to supersede those shown or stated on plans.