



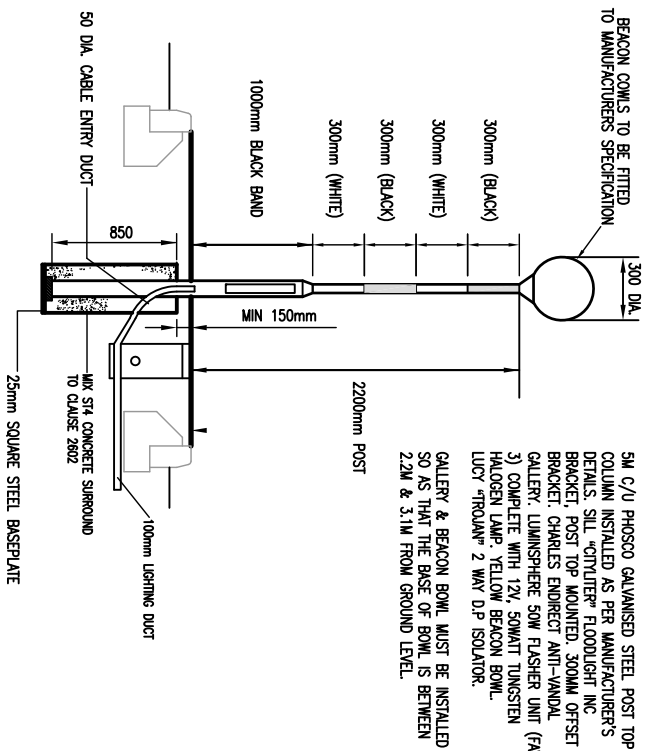

2.5m BELISHA BEACON DETAIL

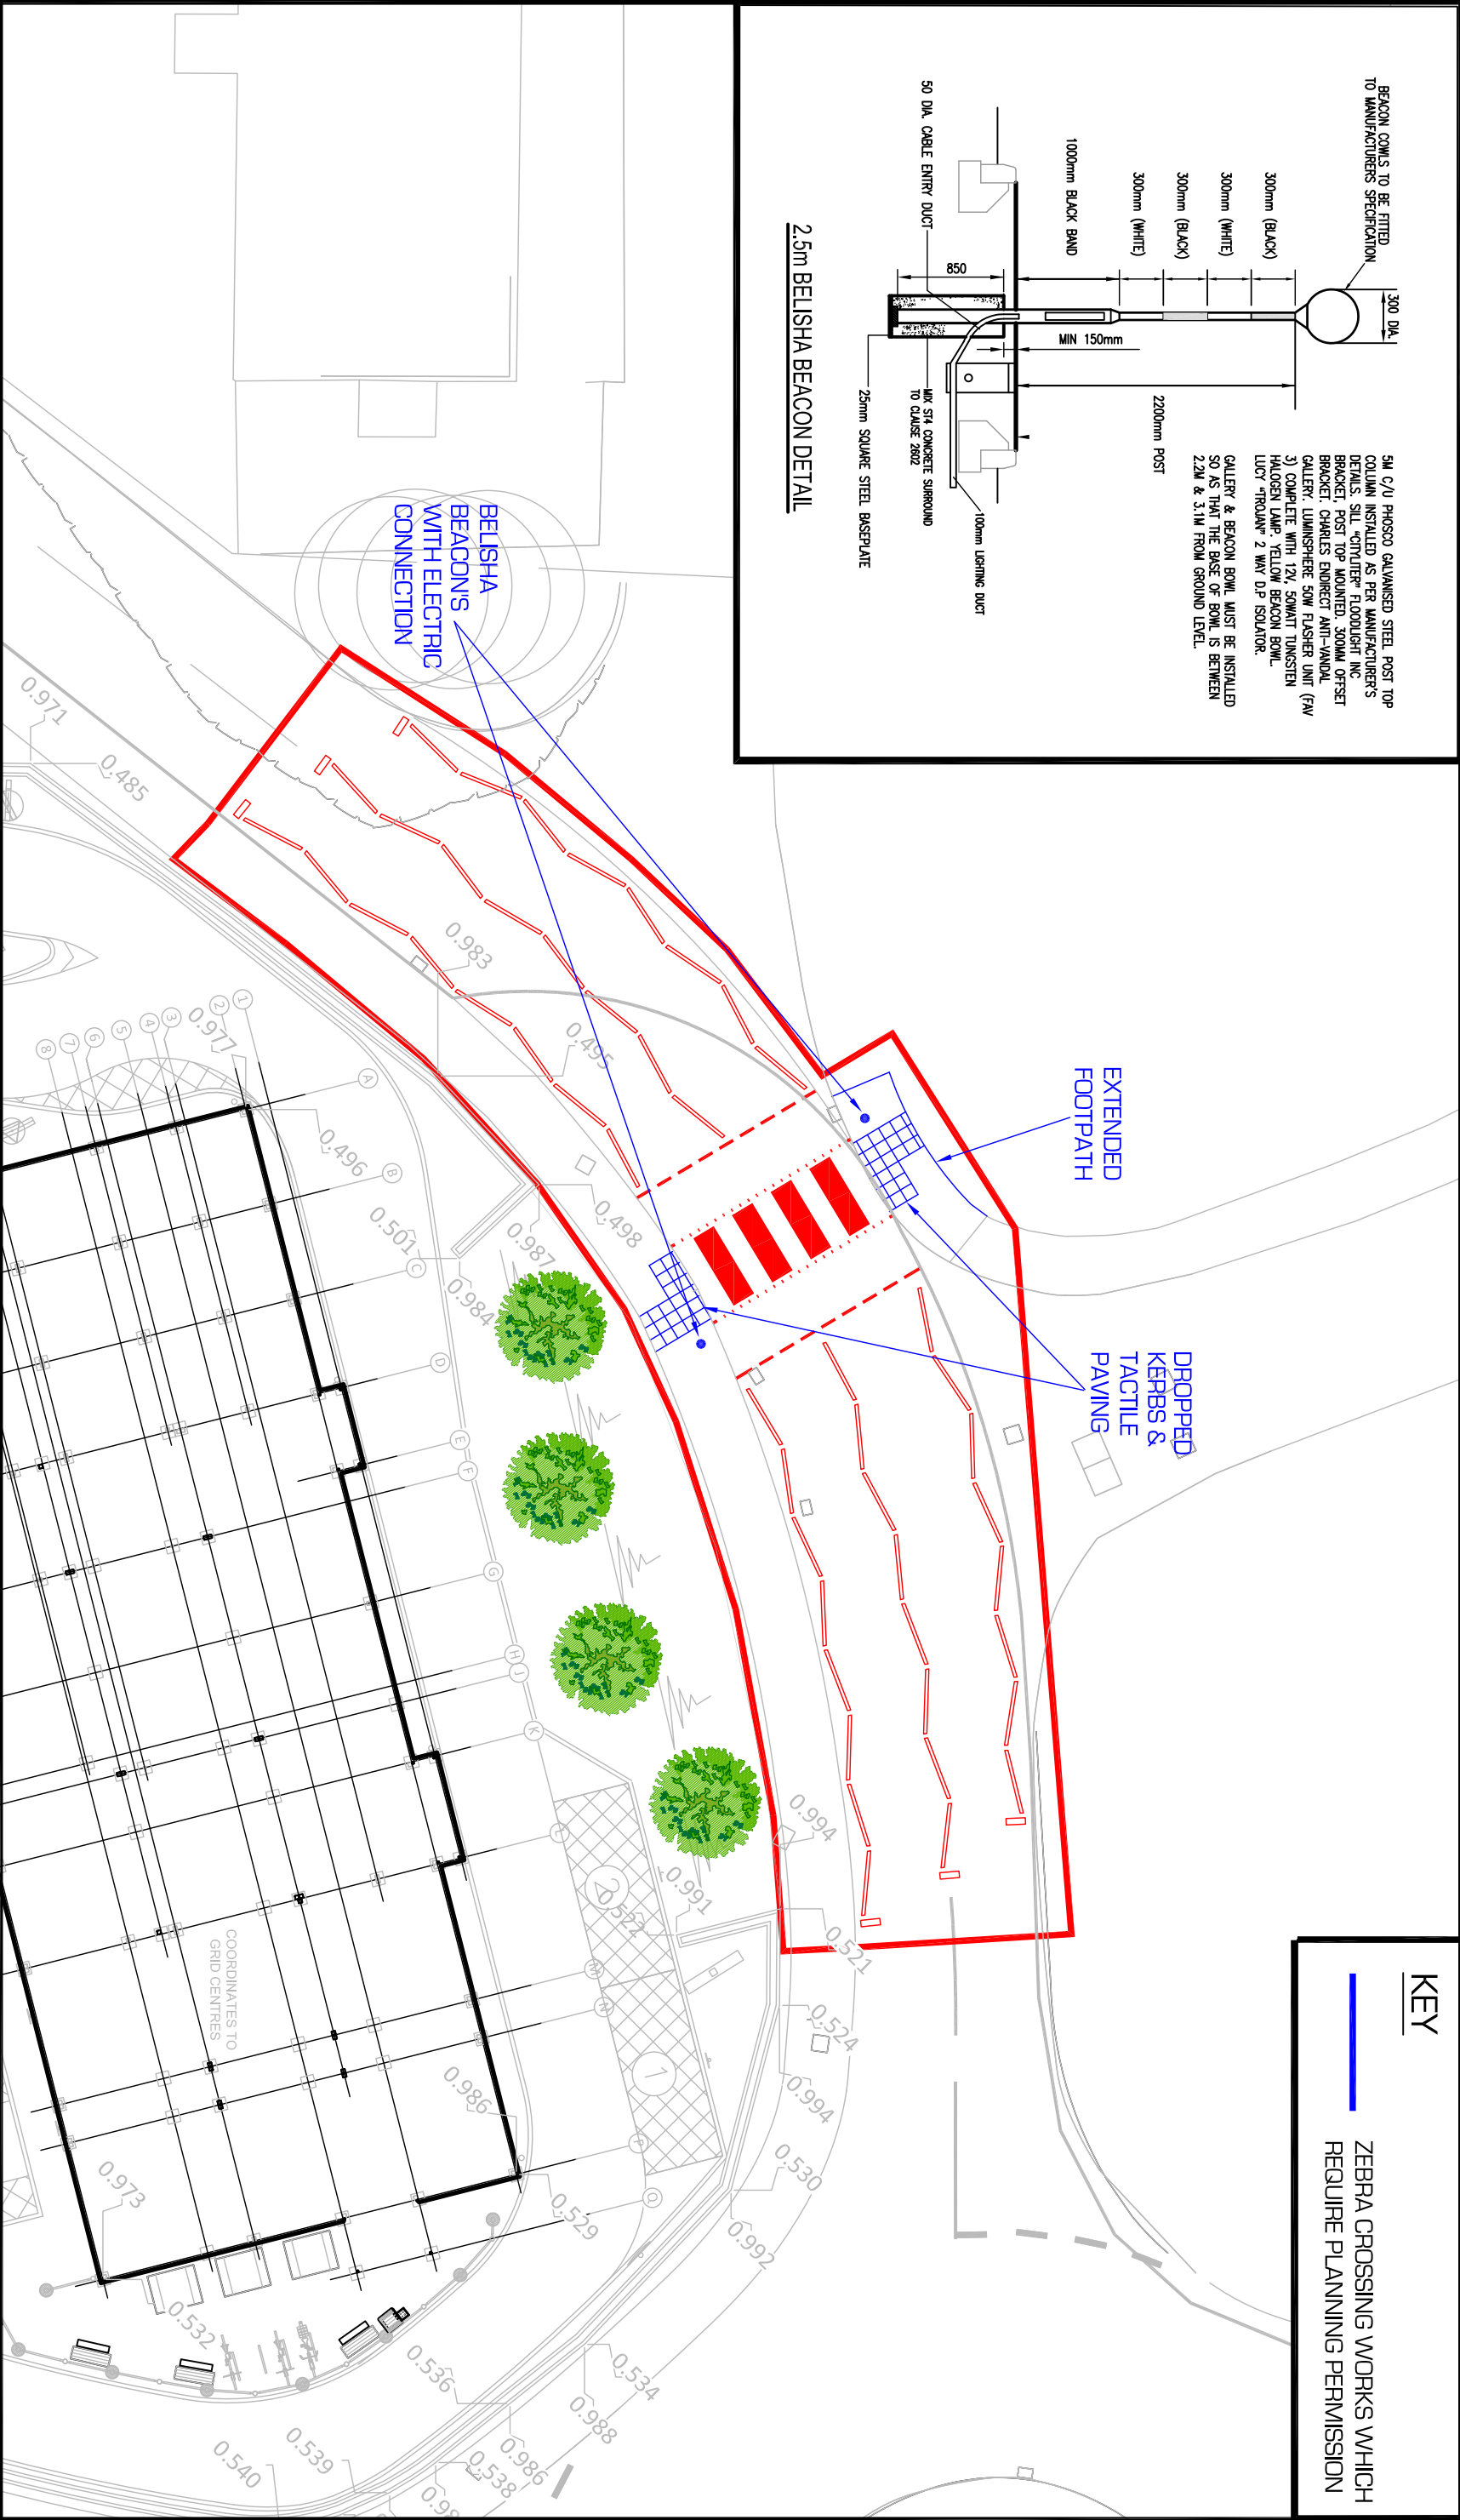

KEY

ZEBRA CROSSING WORKS WHICH
REQUIRE PLANNING PERMISSION

NOTES

1. FOR ILLUSTRATIVE PURPOSES ONLY.
 2. DO NOT SCALE FROM THIS DRAWING.
 3. ALL DETAILS TO BE CONFIRMED ON SITE.
 4. BACKGROUND PLAN IS BASED UPON RETAINING WALL DRAWING H7113-71.
 5. ALL TRACKS ASSUME GRADIENTS AND CAMBERS DO NOT EXCEED 1:50 AND 1:40 RESPECTIVELY OTHERWISE VEHICLE MANOEUVRABILITY MAY BE AFFECTED.
- © Copyright ADL Traffic Engineering Ltd

AMENDMENTS


REF.	DATE	DESCRIPTION
------	------	-------------

Project: Larchwood Avenue
Havant

Title: Proposed Zebra Crossing
Works: Planning Drawing

Date	21.05.2013		Drawn	PGL
Checked	Date	Approved	Date	
Scale	Dwg No.	2256-17		Rev.
1:200				

ADL
T R A F F I C

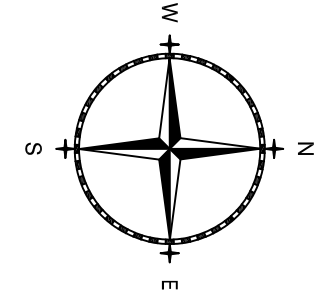

ADL Traffic Engineering Ltd.
ADL House
The Oaklands Business Park
Yate, Bristol
BS37 5NA
Tel : 01454 332100
Fax : 01454 327983
E-Mail : CAD@ADLTRAFFIC.CO.UK