


**PROPOSED SINGLE STOREY REAR ADDITION.
107, HAVANT ROAD, HAYLING ISLAND, HANTS.
FOR MR & MRS D. JONES.**

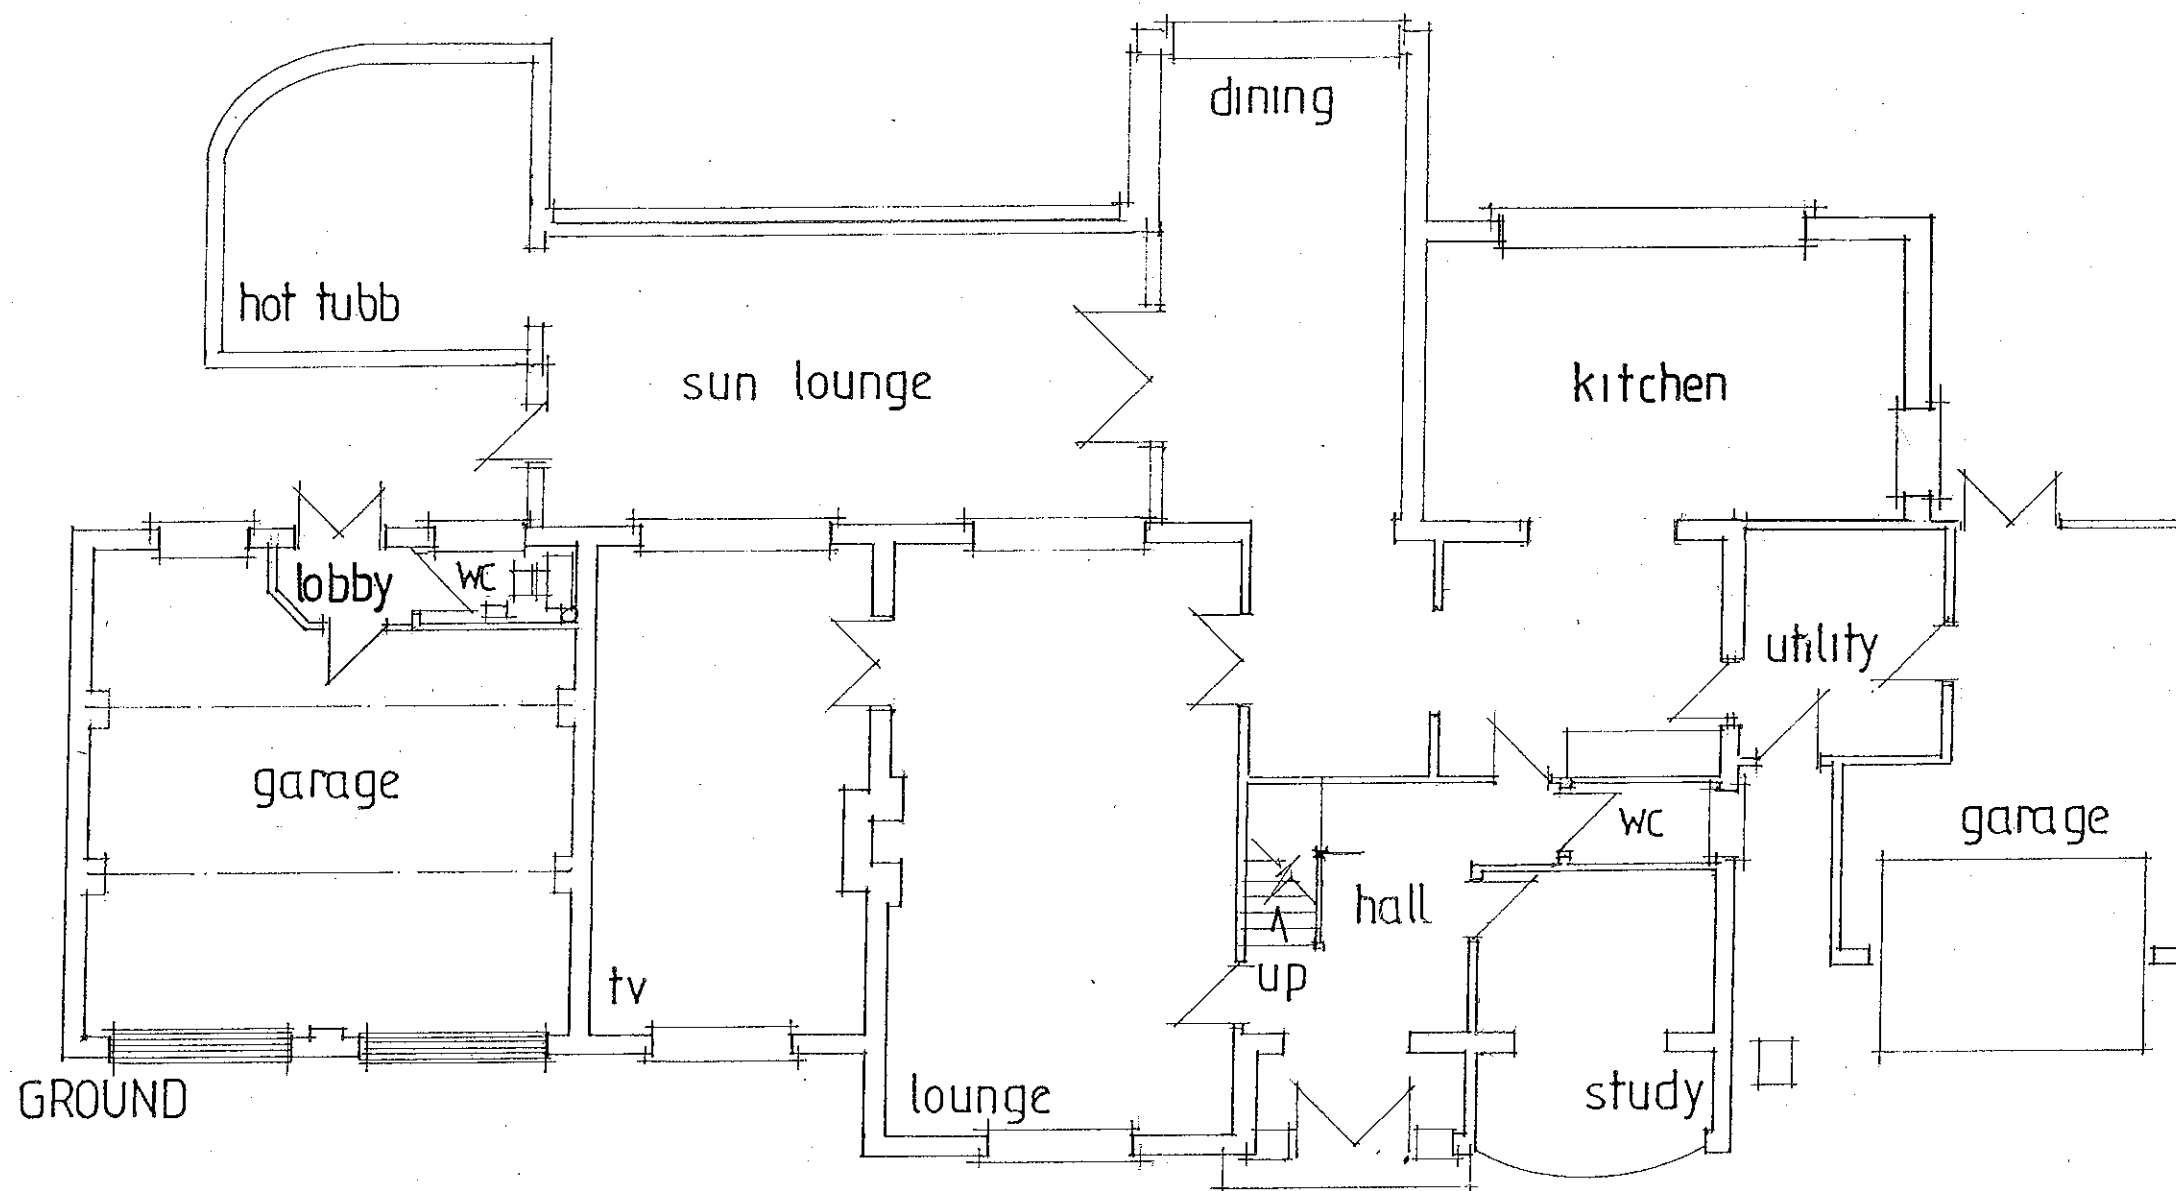

date sept 13
scale 1:100

EXISTING LAYOUT

PETER J. WALKER MRICS
CHARTERED SURVEYOR
182 SEAFRONT, HAYLING ISLAND, HANTS
PO11 9 AN

TEL: 02392 467571