


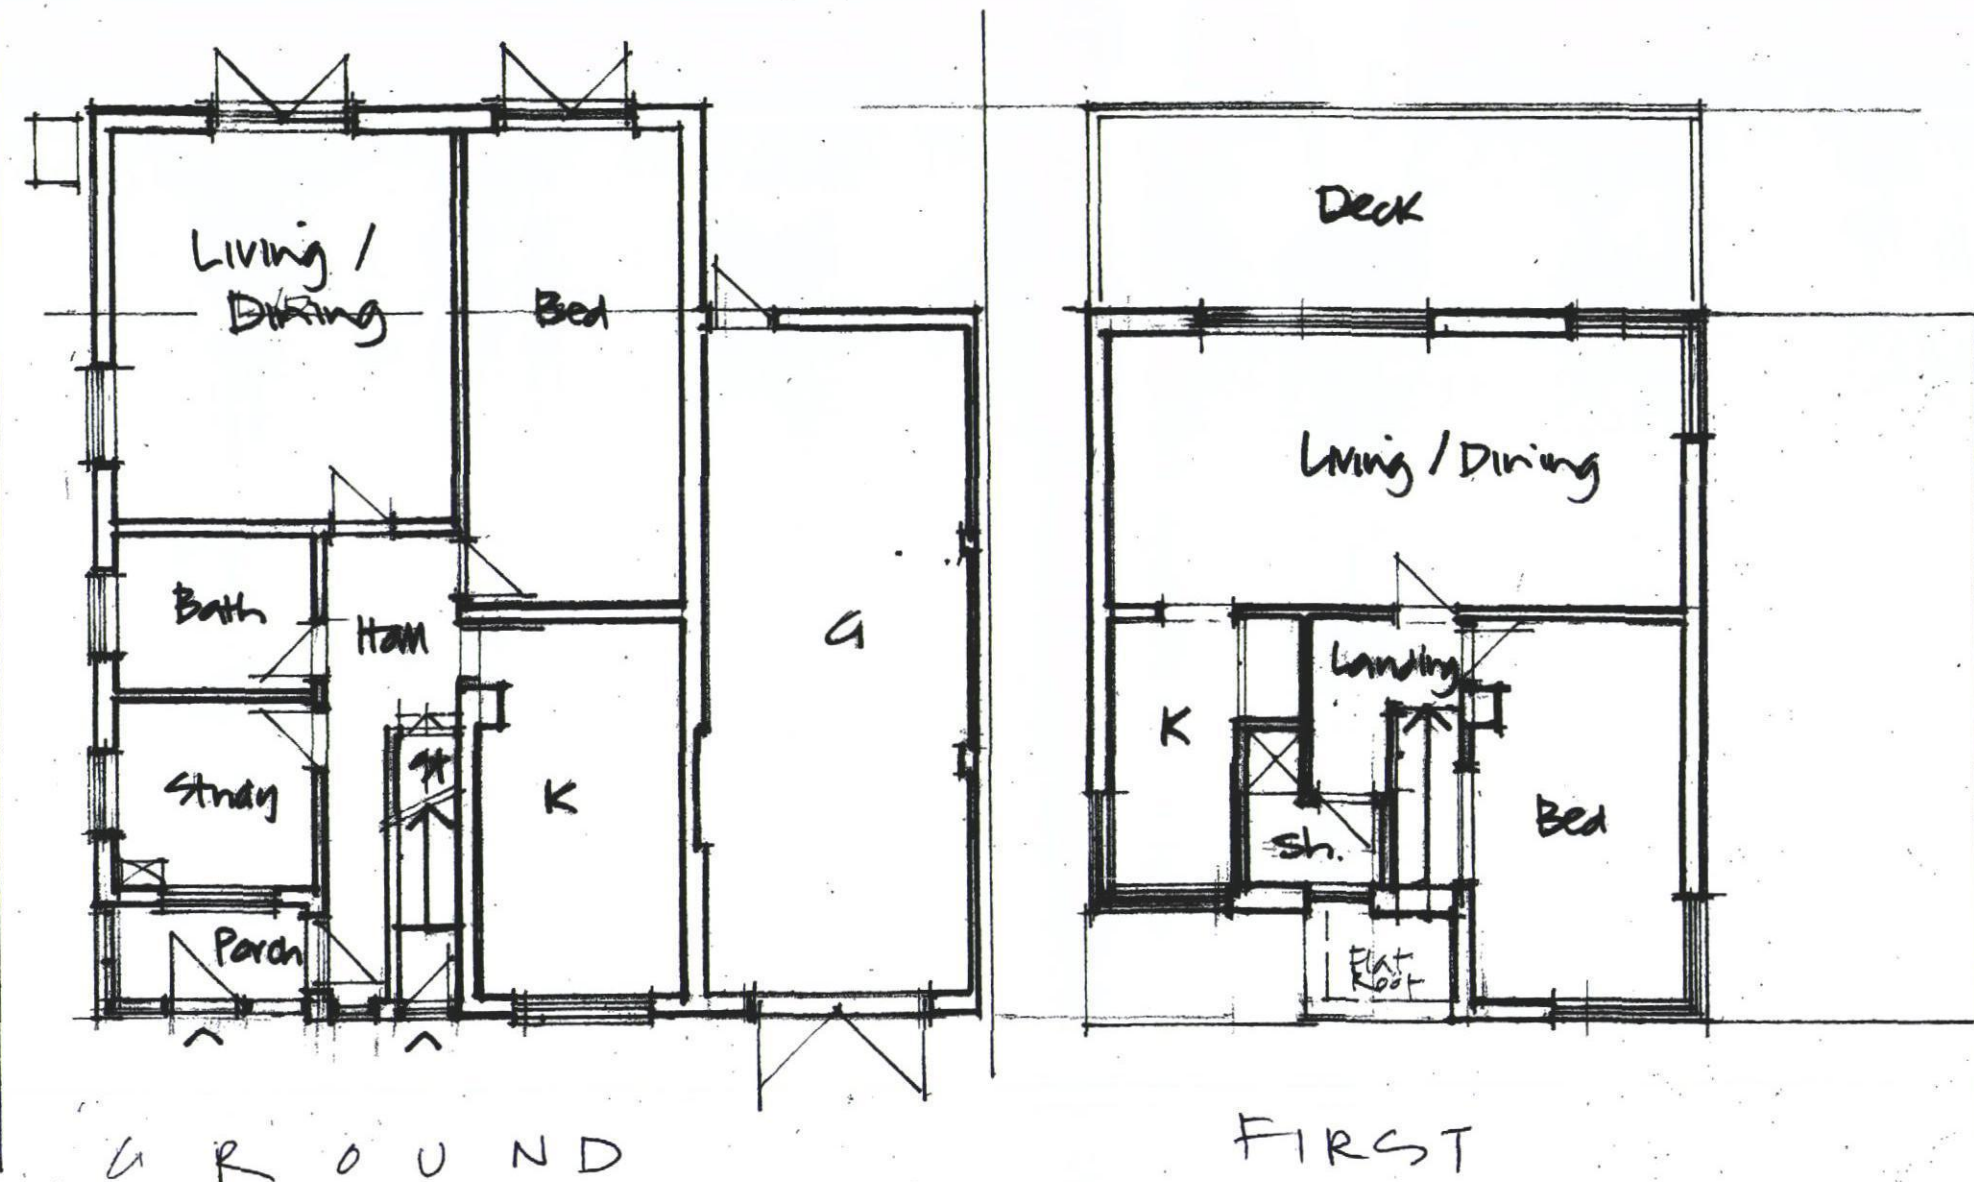

Note:

A	Date	Revision

© copyright

Brownlee McCulloch Architects
8 Meadow Road Guildford GU4 7LW
Tel 01483 456200

Client

MR & MRS BLANCH

Job Title

12 BRACKLESHAM RD
HAYLING ISLAND

ALTERATIONS +
EXTENSION

Drawing Title

EXISTING
PLANS

Scale 1:100 @ A3

Date 09.2013 Drawn by

Org. No. 1321 / 02 Rev.

HAVANT BOROUGH
COUNCIL
12 SEP 2013
RECEIVED