
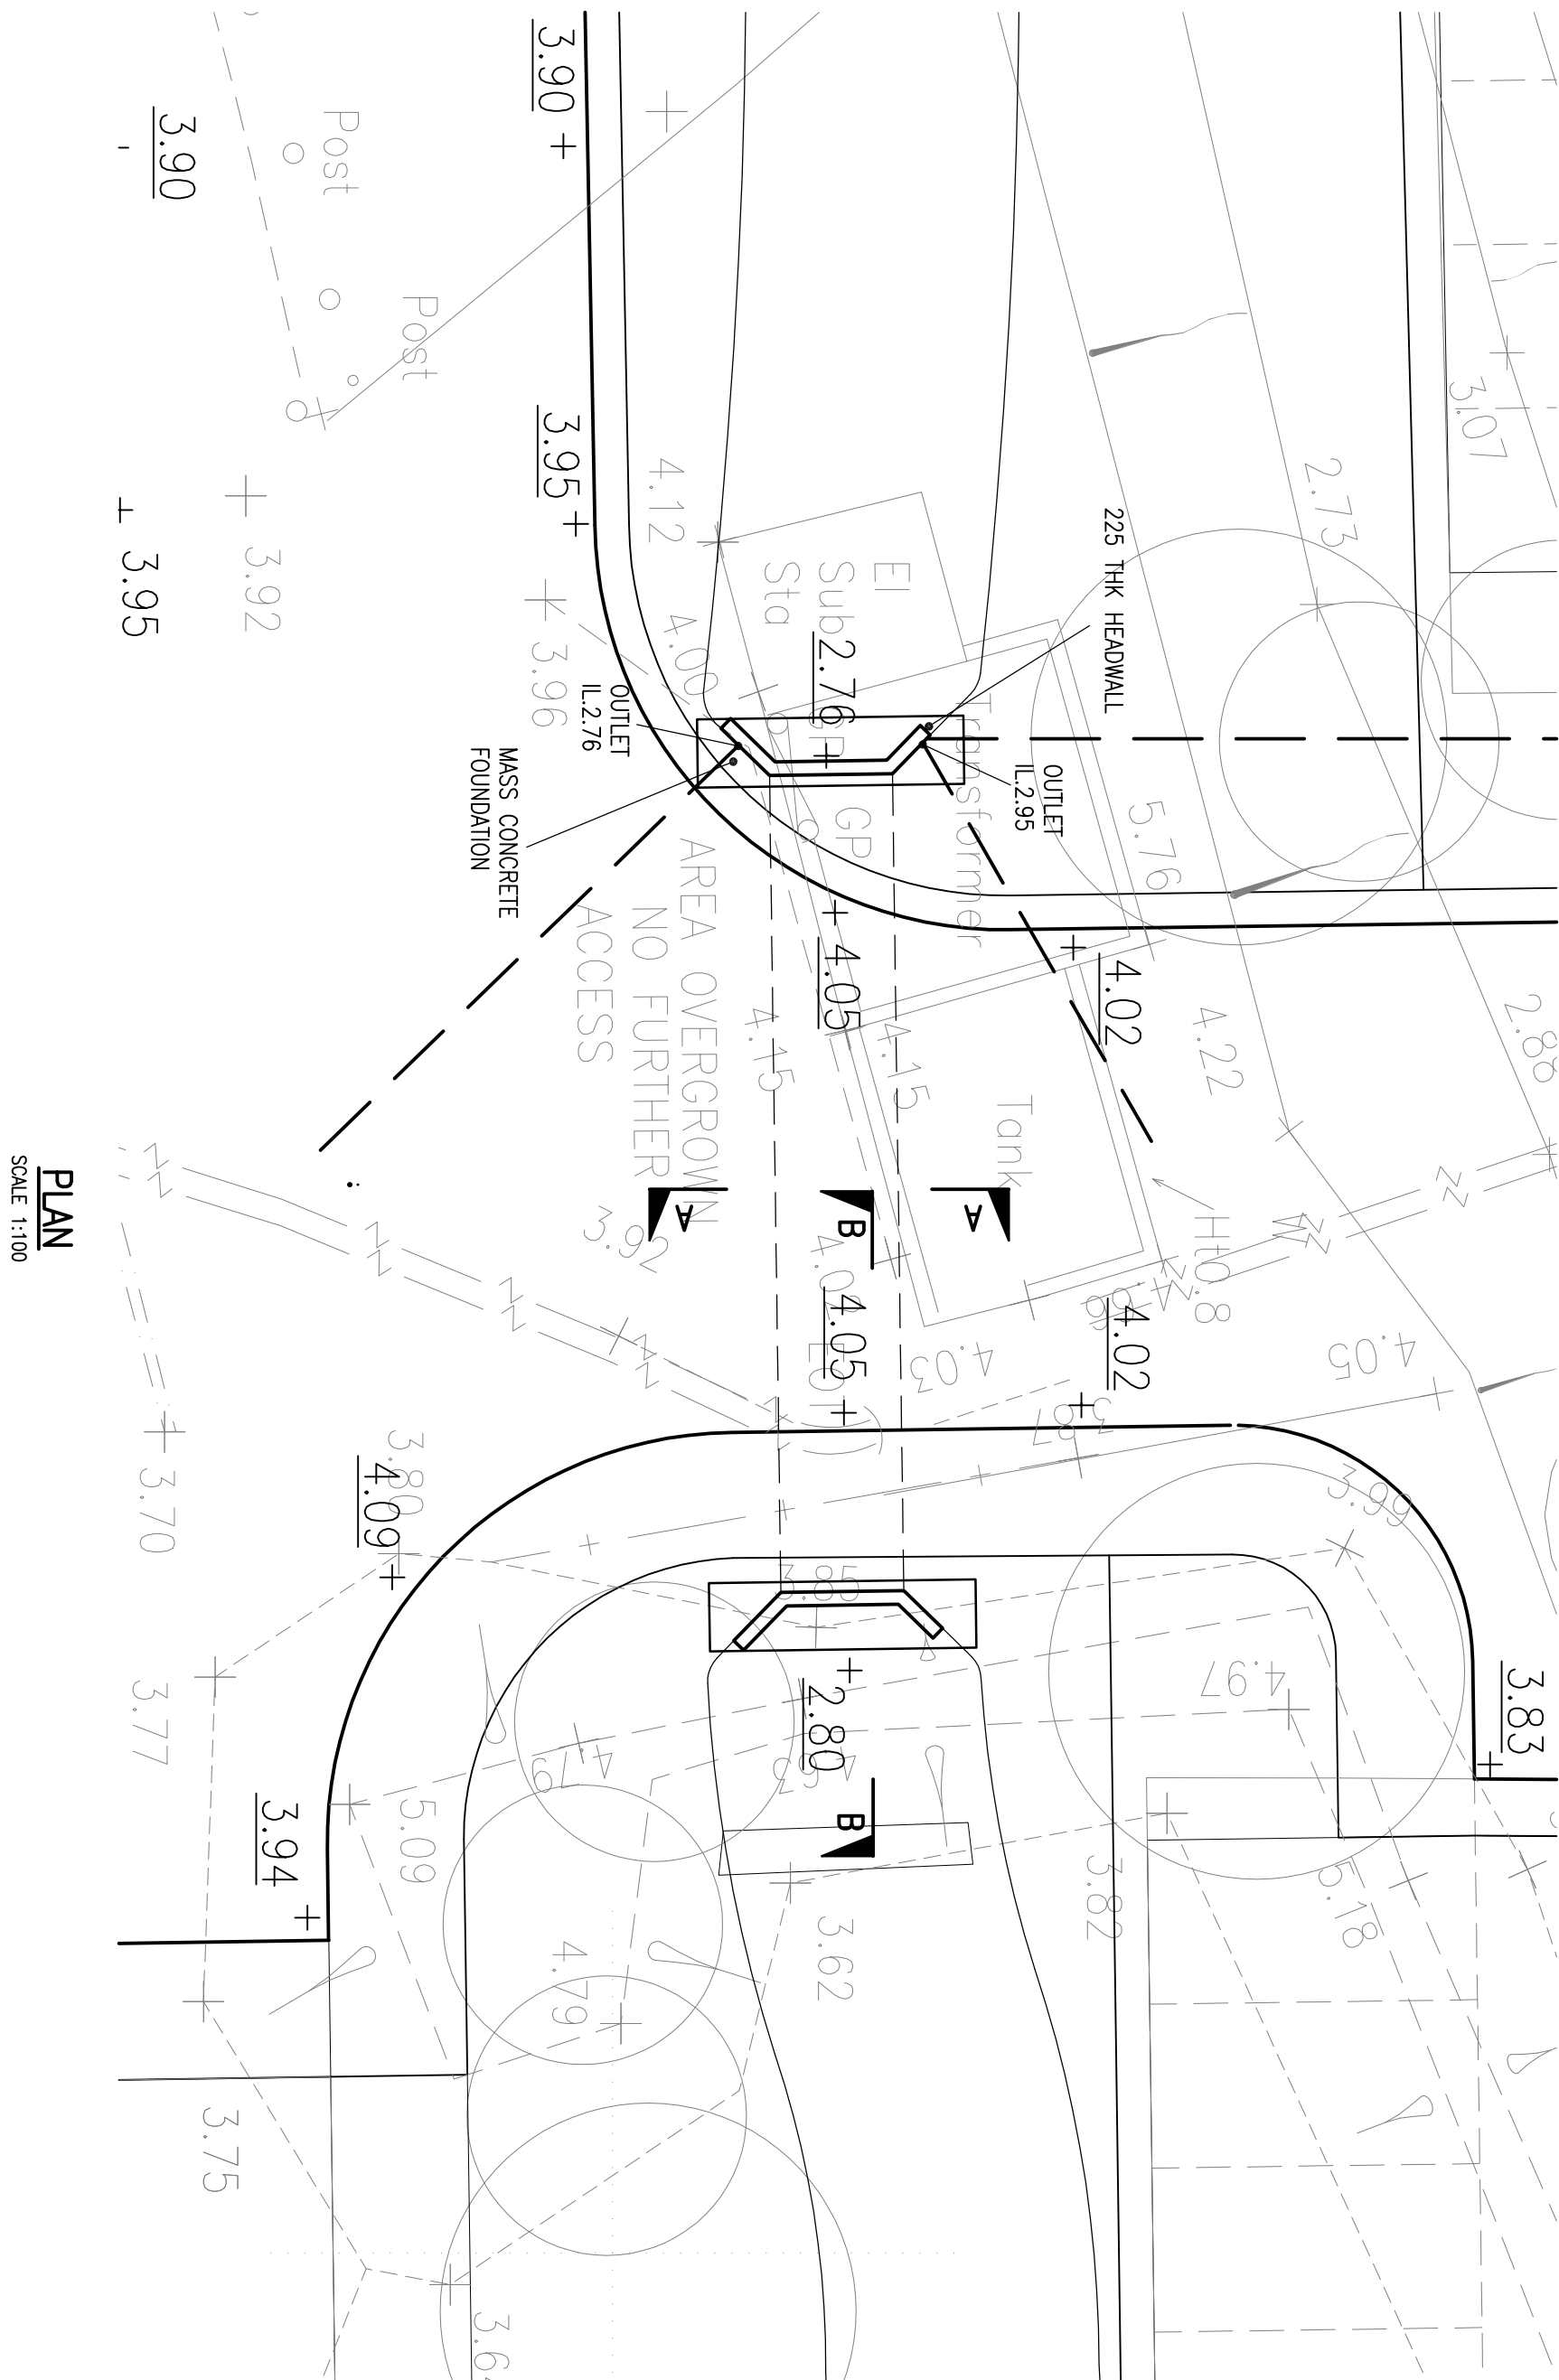
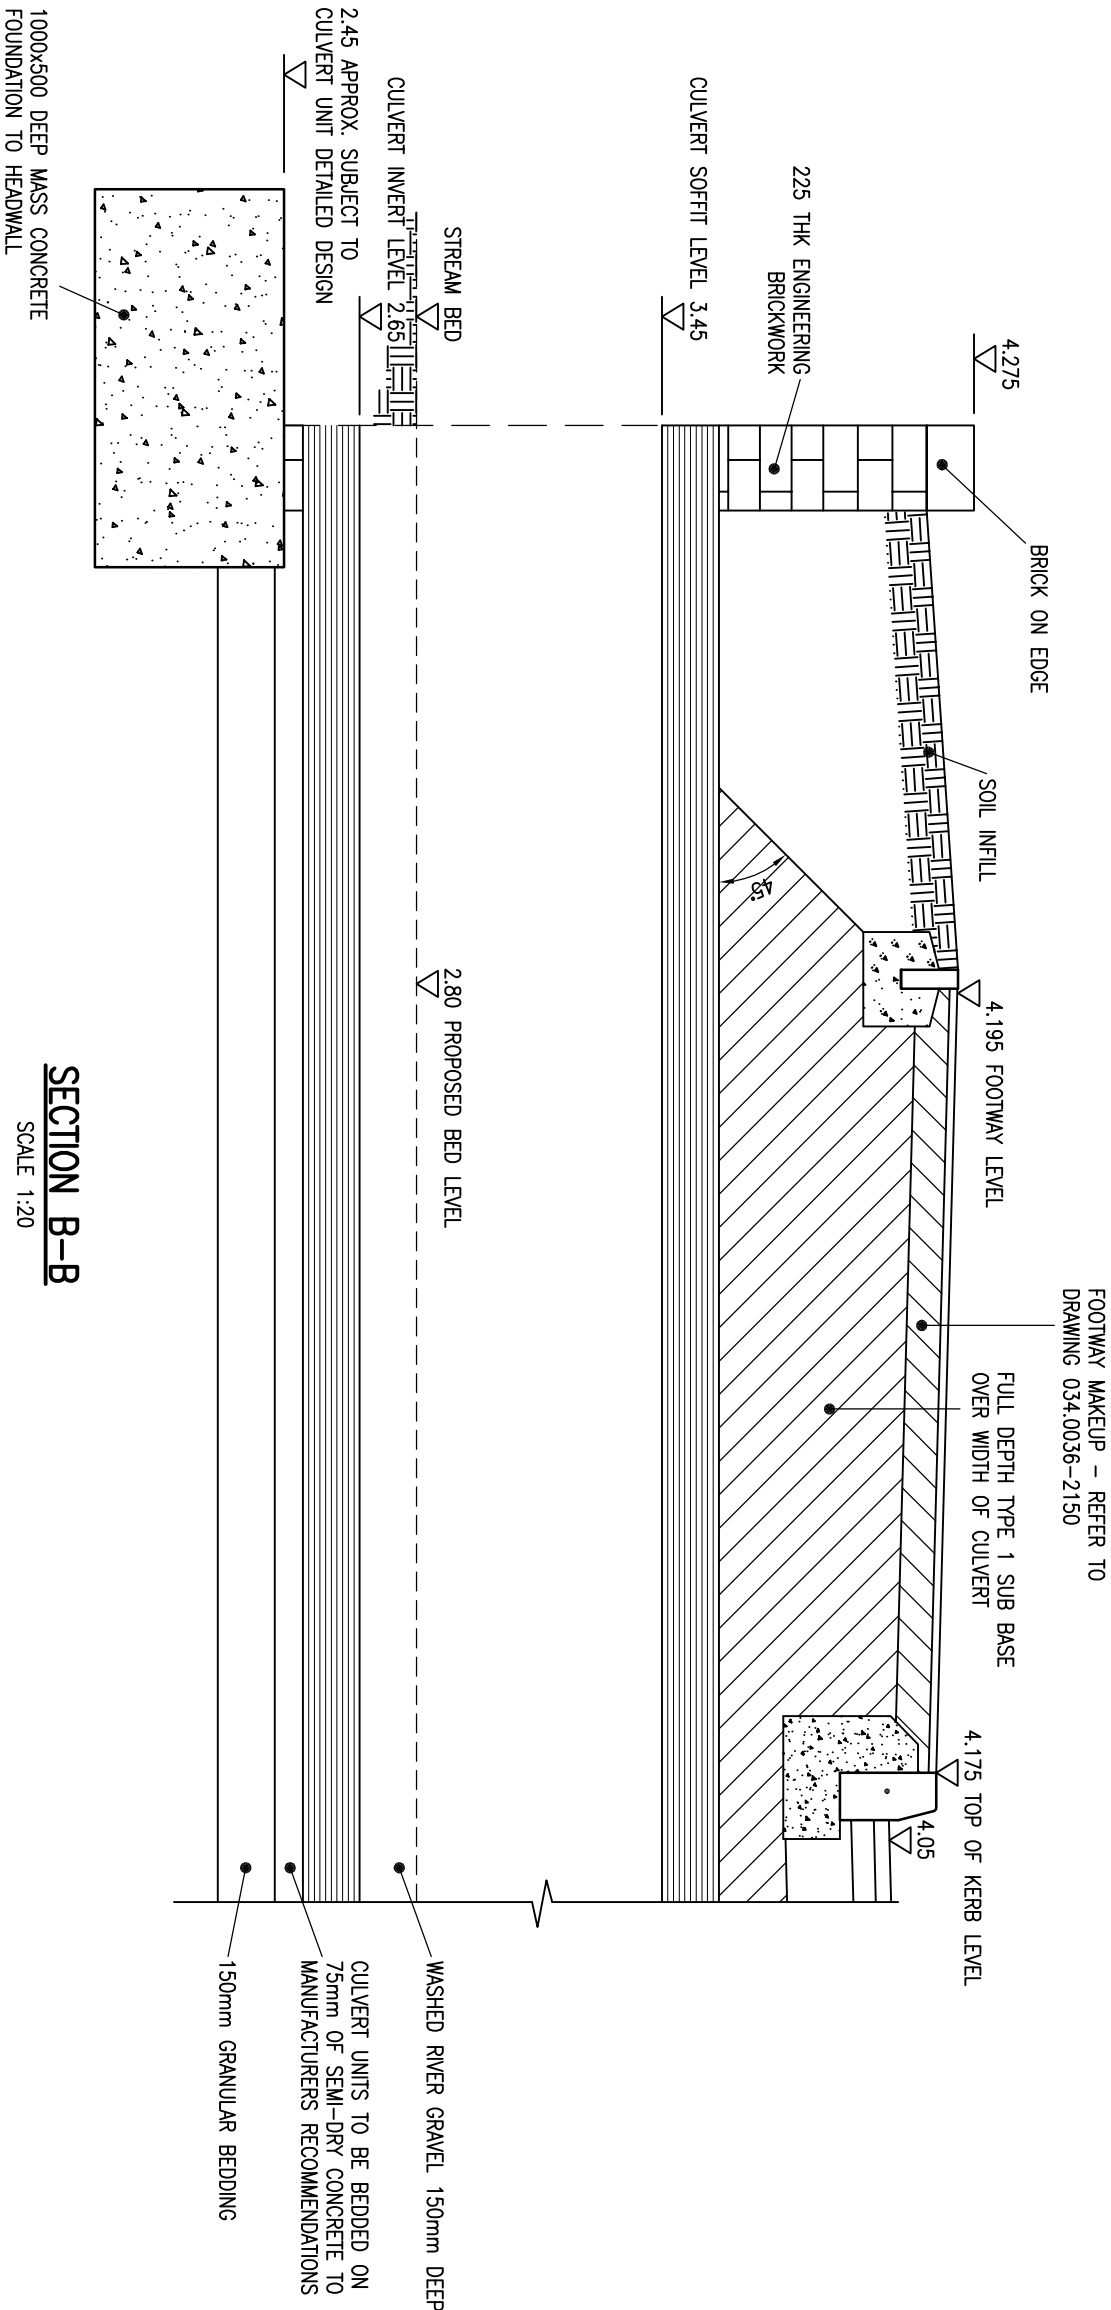
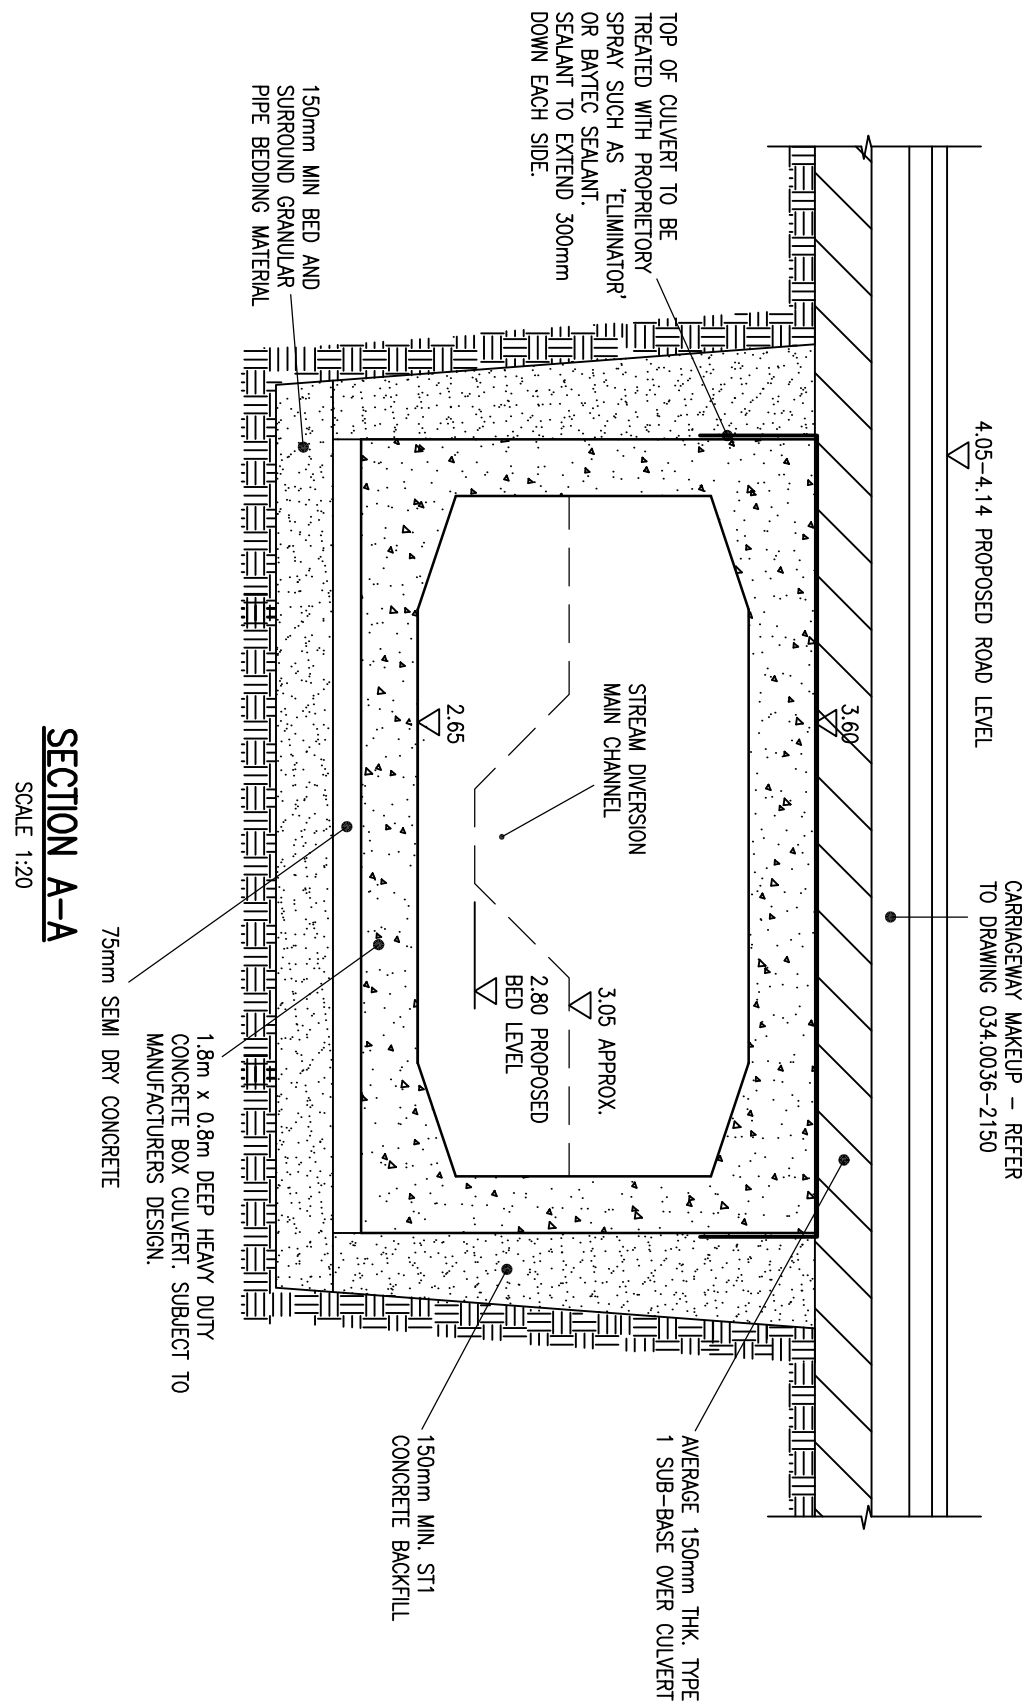


None of the following is deemed to relieve any contractor of his obligations under all applicable health and safety legislation.	
In preparing the design shown on this and related drawings Upton McGougan has considered and, where reasonably practicable, avoided foreseeable risks to health and safety which may arise from the construction of the works shown. It should be given particular attention by all those carrying out work of construction or of future maintenance.	
1. no significant risks	
2.	
3.	

NOTES

- THIS DRAWING IS TO BE READ IN CONJUNCTION WITH ALL RELEVANT SPECIFICATIONS, STANDARDS, CODES OF PRACTICE, RECOMMENDATIONS AND RESEARCH, ENGINEERS' SERVICES AND SPECIALIST DRAWINGS AND SPECIFICATIONS.
- ANY DISCREPANCIES IN DIMENSIONS OR DETAILS ON OR BETWEEN THESE DRAWINGS SHOULD BE DRAWN TO THE ATTENTION OF THE ARCHITECT AND/OR THE ENGINEER IN WRITING FOR CORRECTION.
- ALL DIMENSIONS ARE IN MILLIMETRES, ALL LEVELS ARE IN METRES, DO NOT SCALE THIS DRAWING, PRINT, PLOT OR DISK.
- THIS DRAWING IS THE COPYRIGHT OF THE CONSULTANTS AND MUST NOT BE REPRODUCED OR USED WITHOUT THEIR PERMISSION.

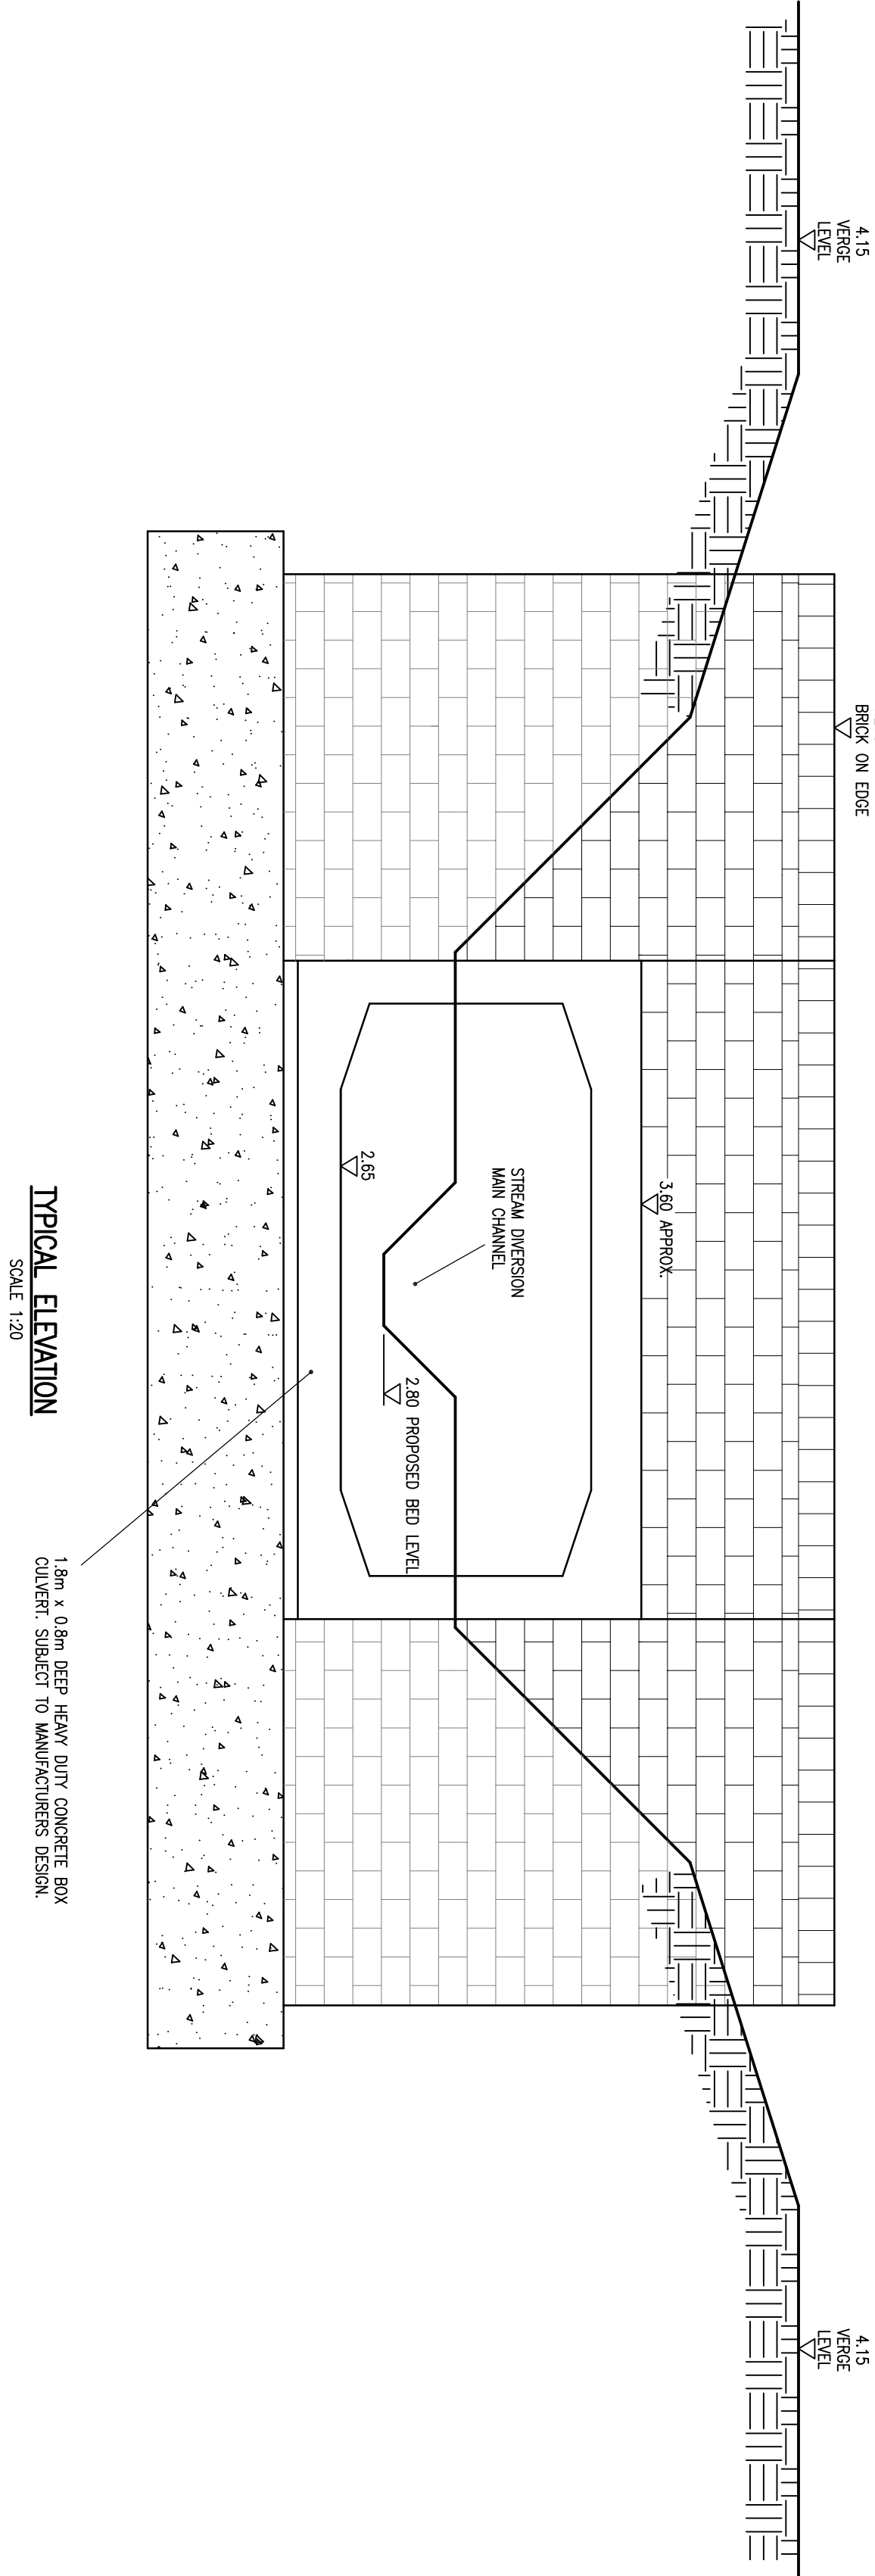

PRELIMINARY
20 JULY 2013
This supersides earlier issues of this drawing

Revision	PL	LG	DATE
1			20 JULY 2013
Upton McGougan Ltd Partnership House Moorside Road, Winchester Hampshire, SO23 7BX Tel: 01962 834400 Fax: 01962 834411 website: www.uptonmcgougan.com email: win@uptonmcgougan.com			
UPTON MCGOUGAN INVESTORS IN PEOPLE			

Project
HARTS FARM WAY
HAVANT

Drawing title
CROSS SECTION THROUGH EASTERN
CULVERT AND HEADWALL

Drawn	Date	Checked	Date
LG	18.07.13		

Scale	AS SHOWN	(AT A1 SIZE)
Drawing Number	034.0036-2105	Rev
Rev	P1	