
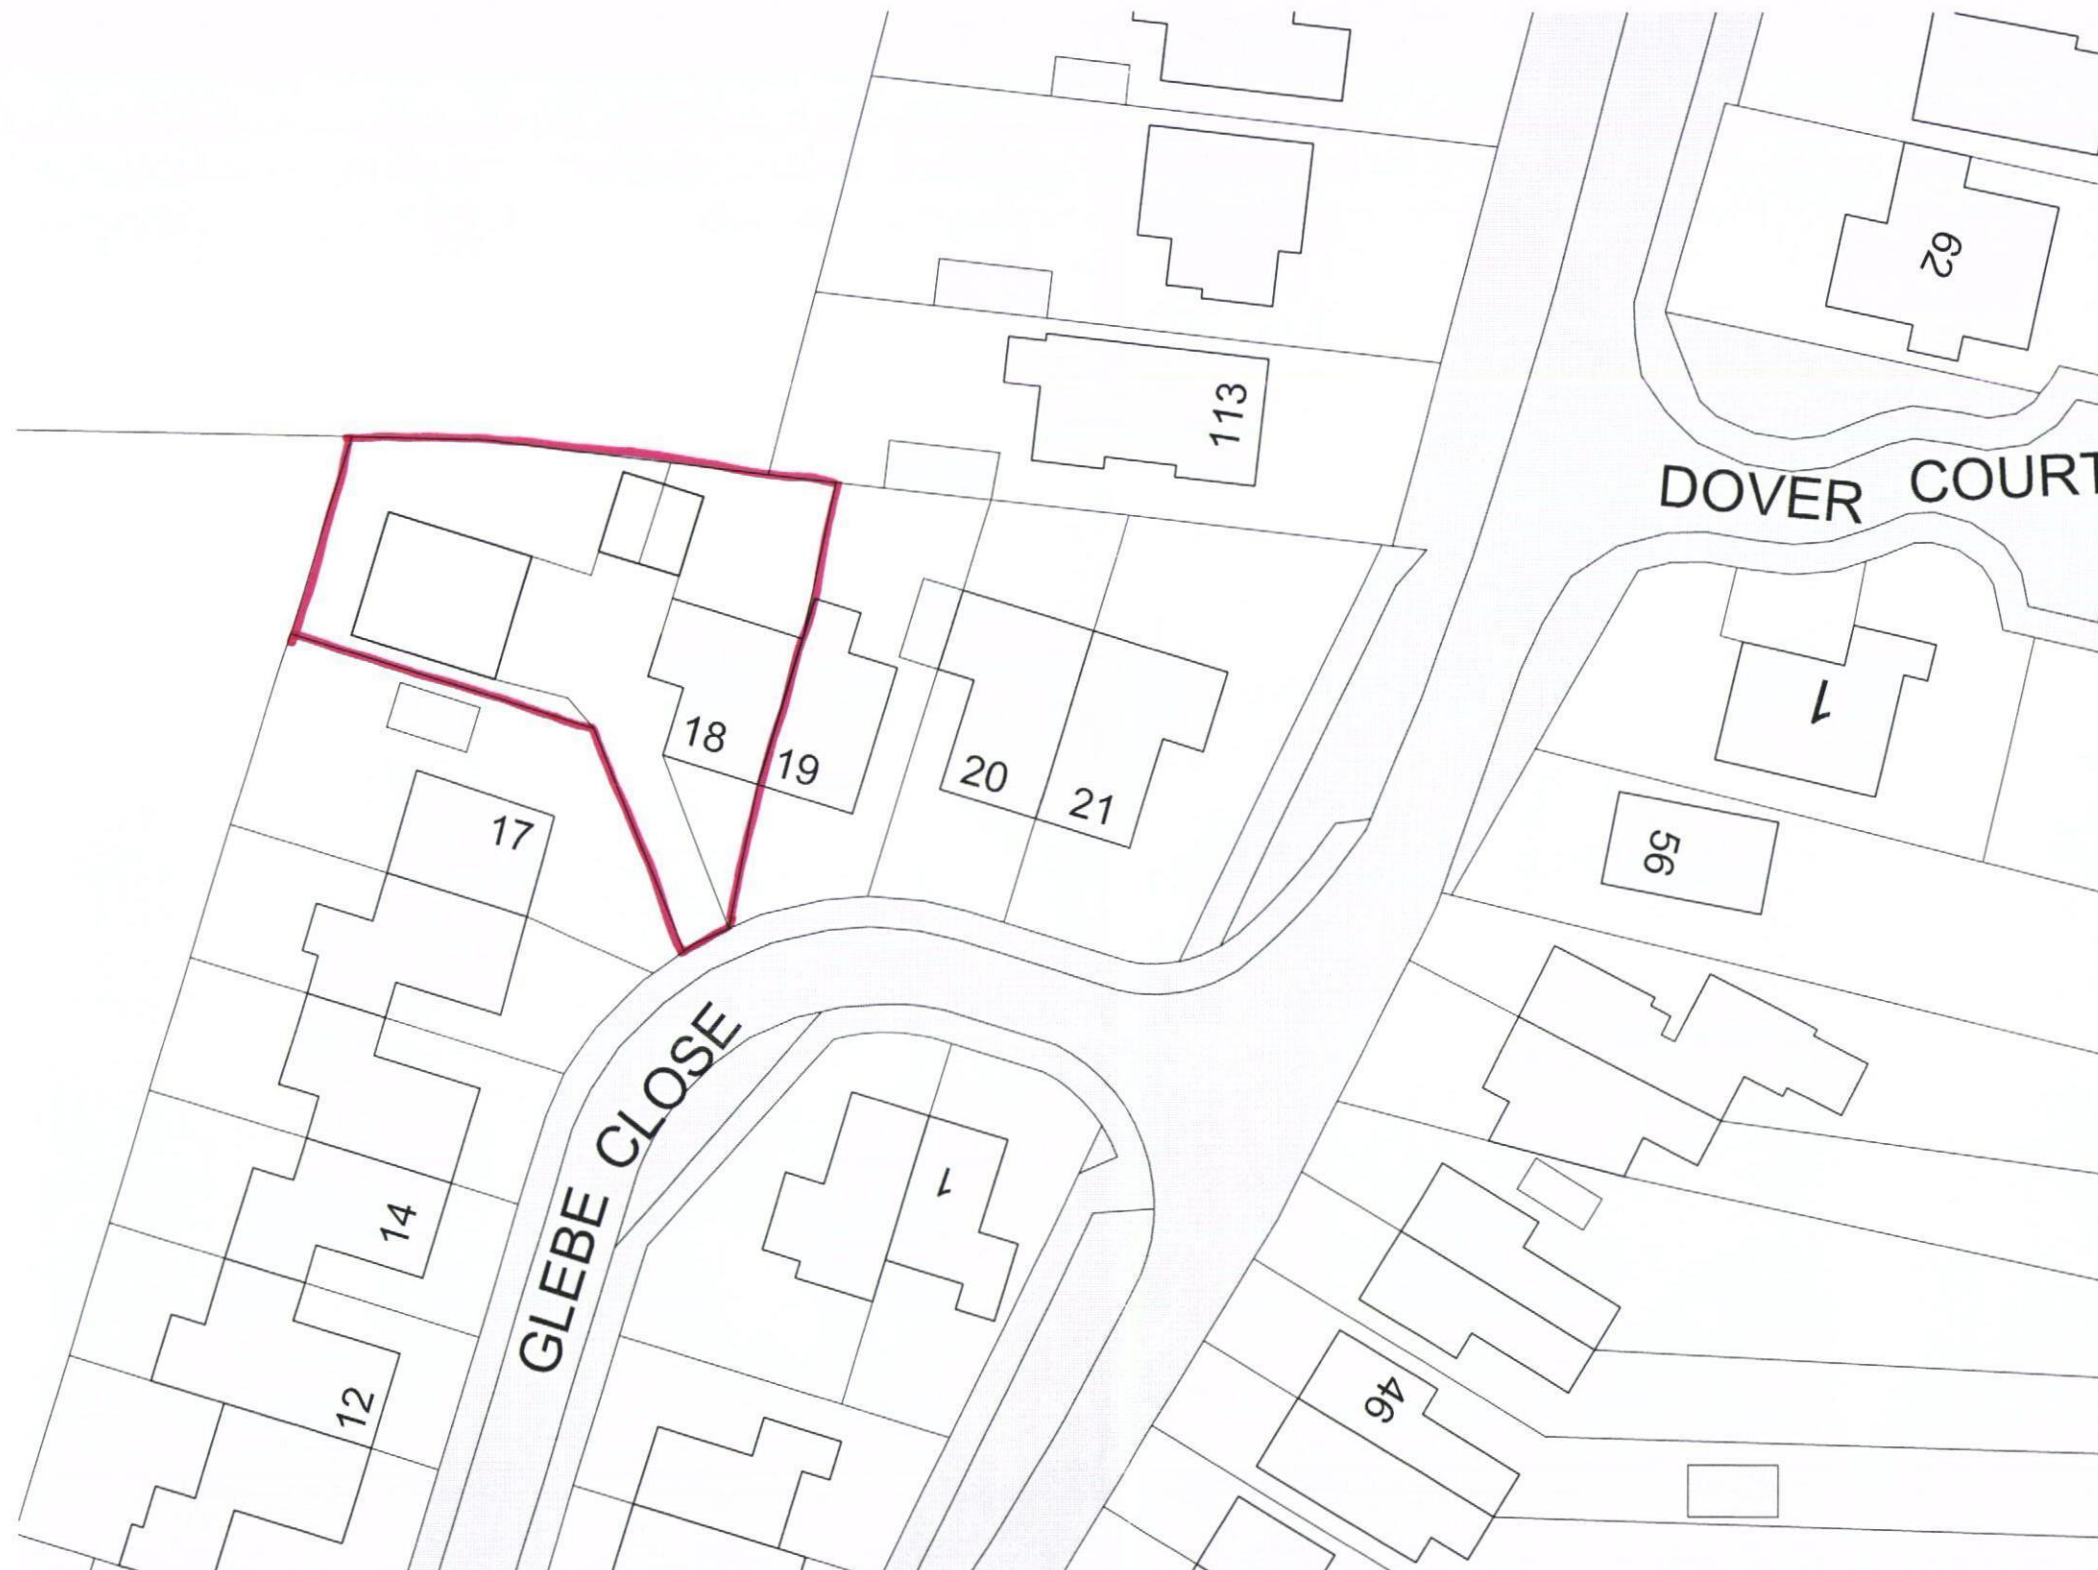


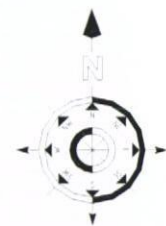

Crown Copyright. All rights reserved. License no. 100045736

PROJECT

Proposed Development on Land Adjacent
18 Glebe Close, Hayling Island

CLIENT

M Proctor

DRG TITLE

Location Plan

PROJECT NO.

12040

DRAWING NO.

101

SCALE

1:500

REV

Rev	DESCRIPTION	Dwn / Date	Chk / Date
This drawing is copyright and must not be disclosed to third parties without permission Scaled dimensions are not to be used for construction			

4 Queensgate
Queens Road
Fareham
Hampshire
PO16 0NW

Tel: 01329 288911
Fax: 01329 221913
E-mail: admin@m2architecture.com

m2
architecture
architectural technologist